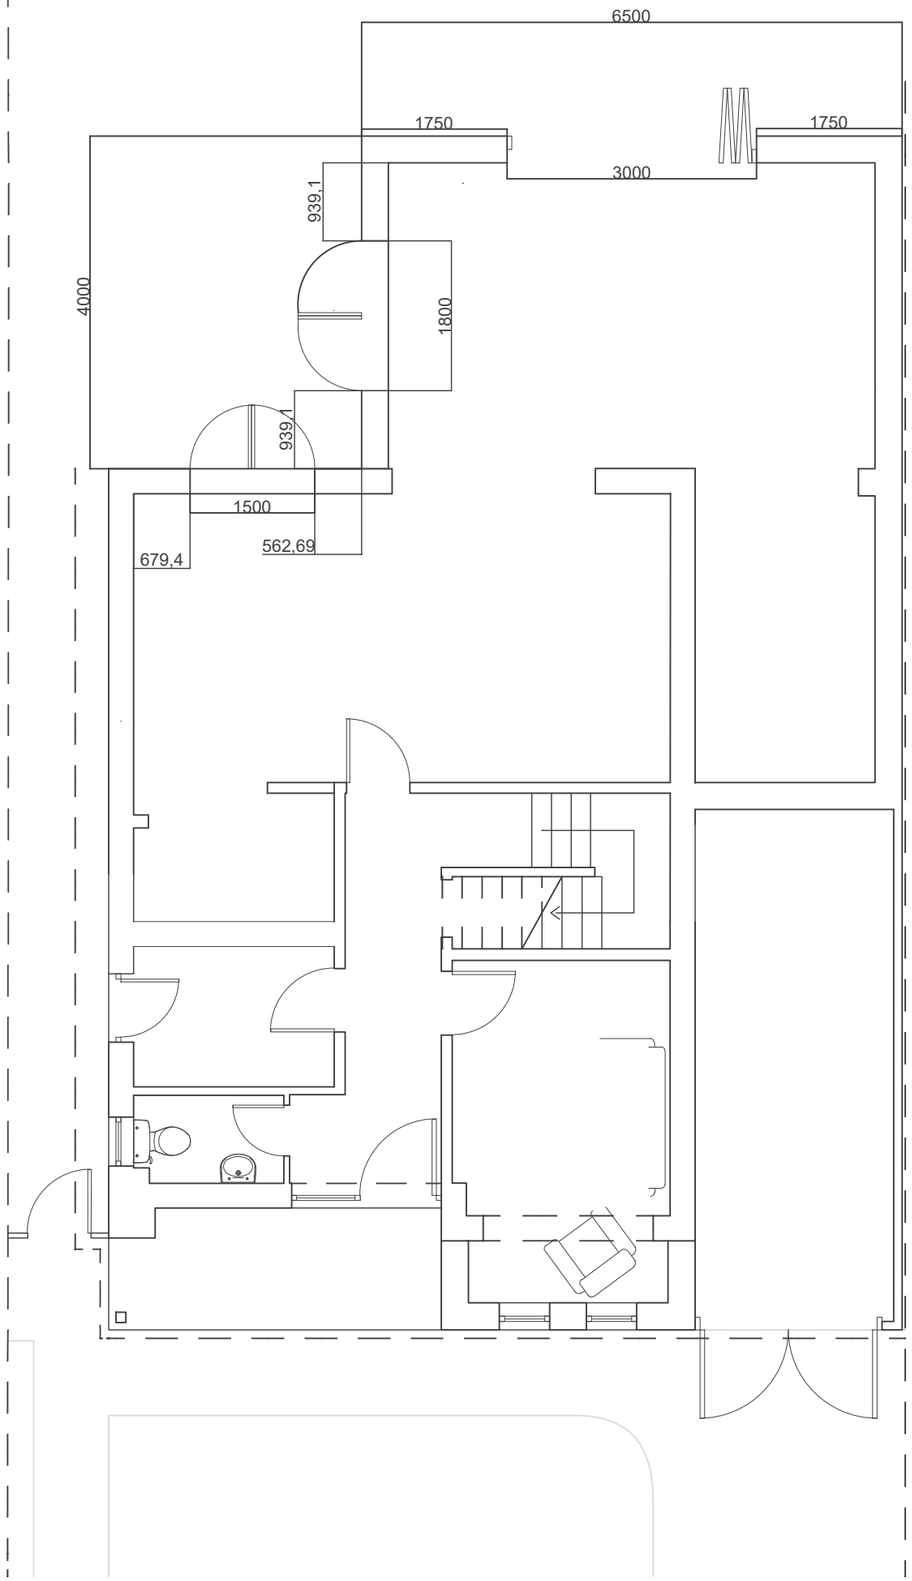

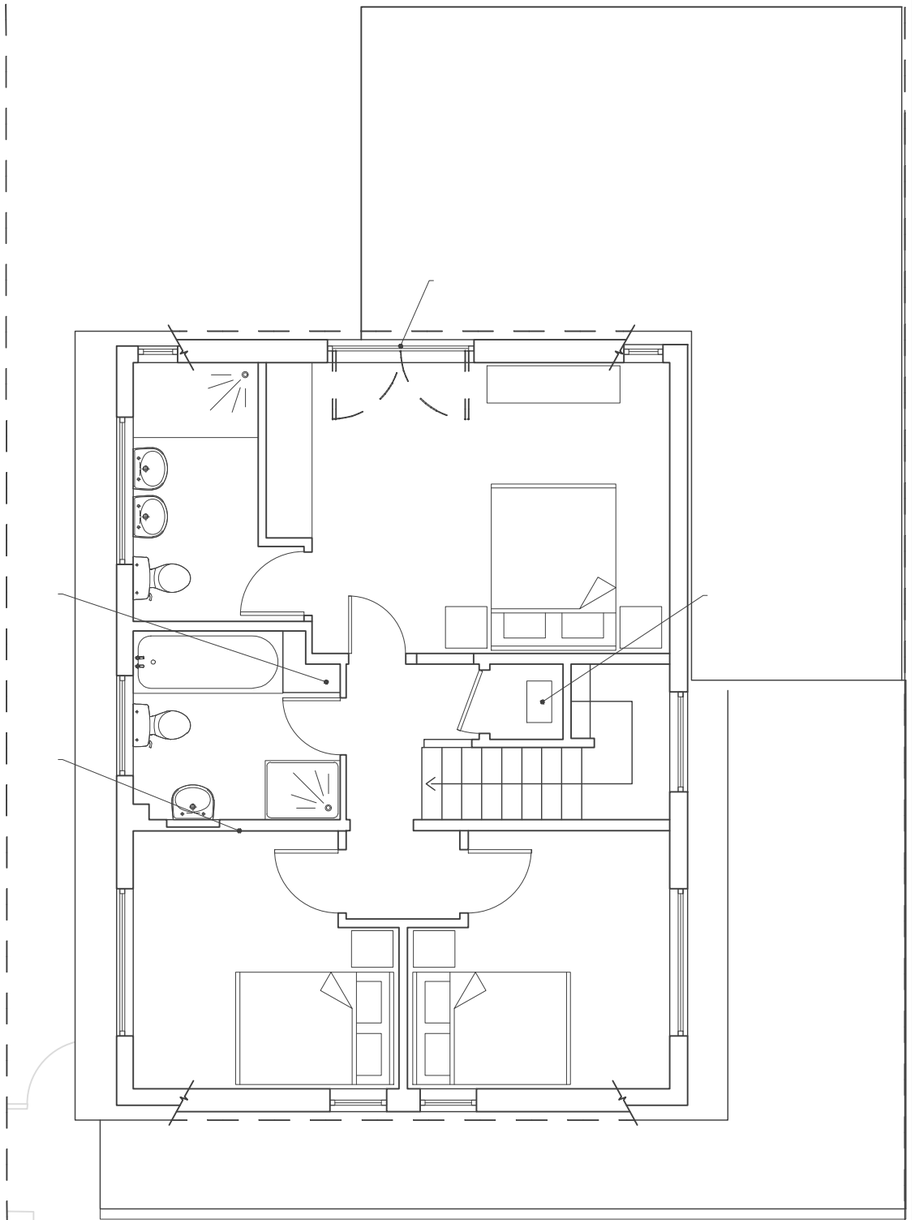

5,000.61

NORTH

0m 1m 2m 3m 4m 5m

Scale 1:100

Drawing:
Proposed Planning Amendment
3 The Pastures
Lower Westwood
Bradford-On-Avon
BA15 2BH