
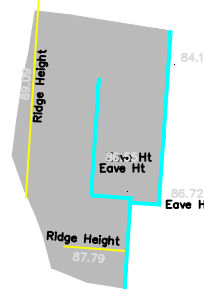
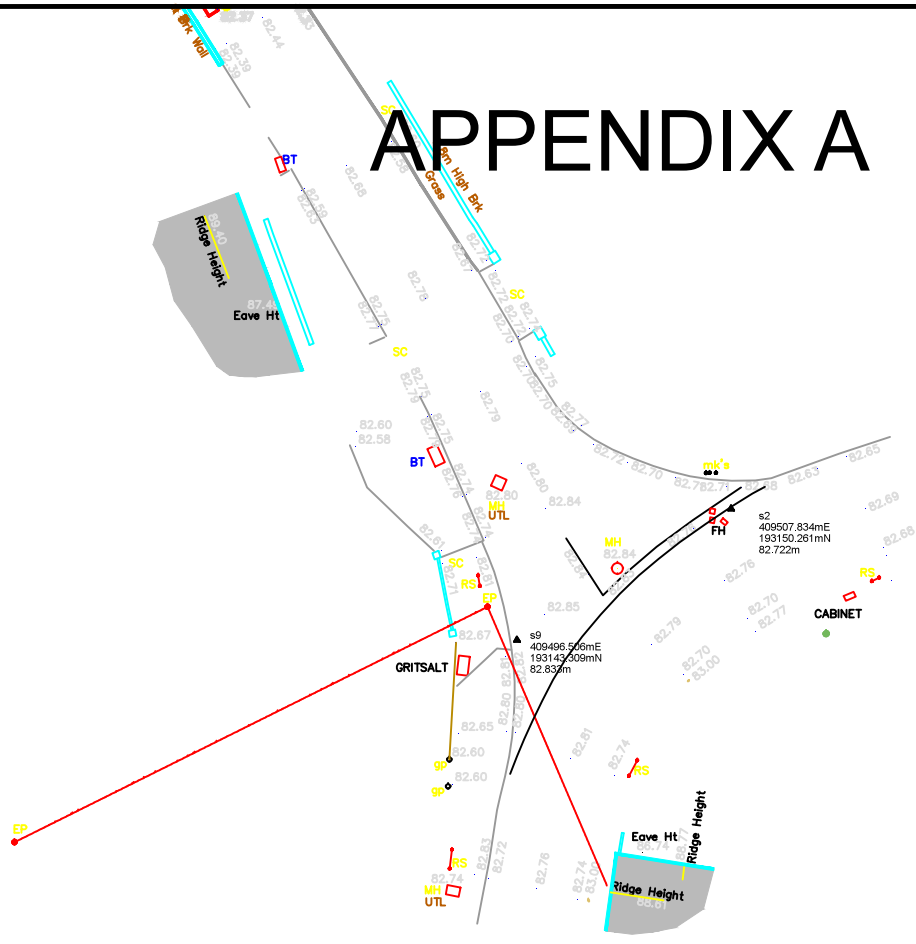


APPENDIX A

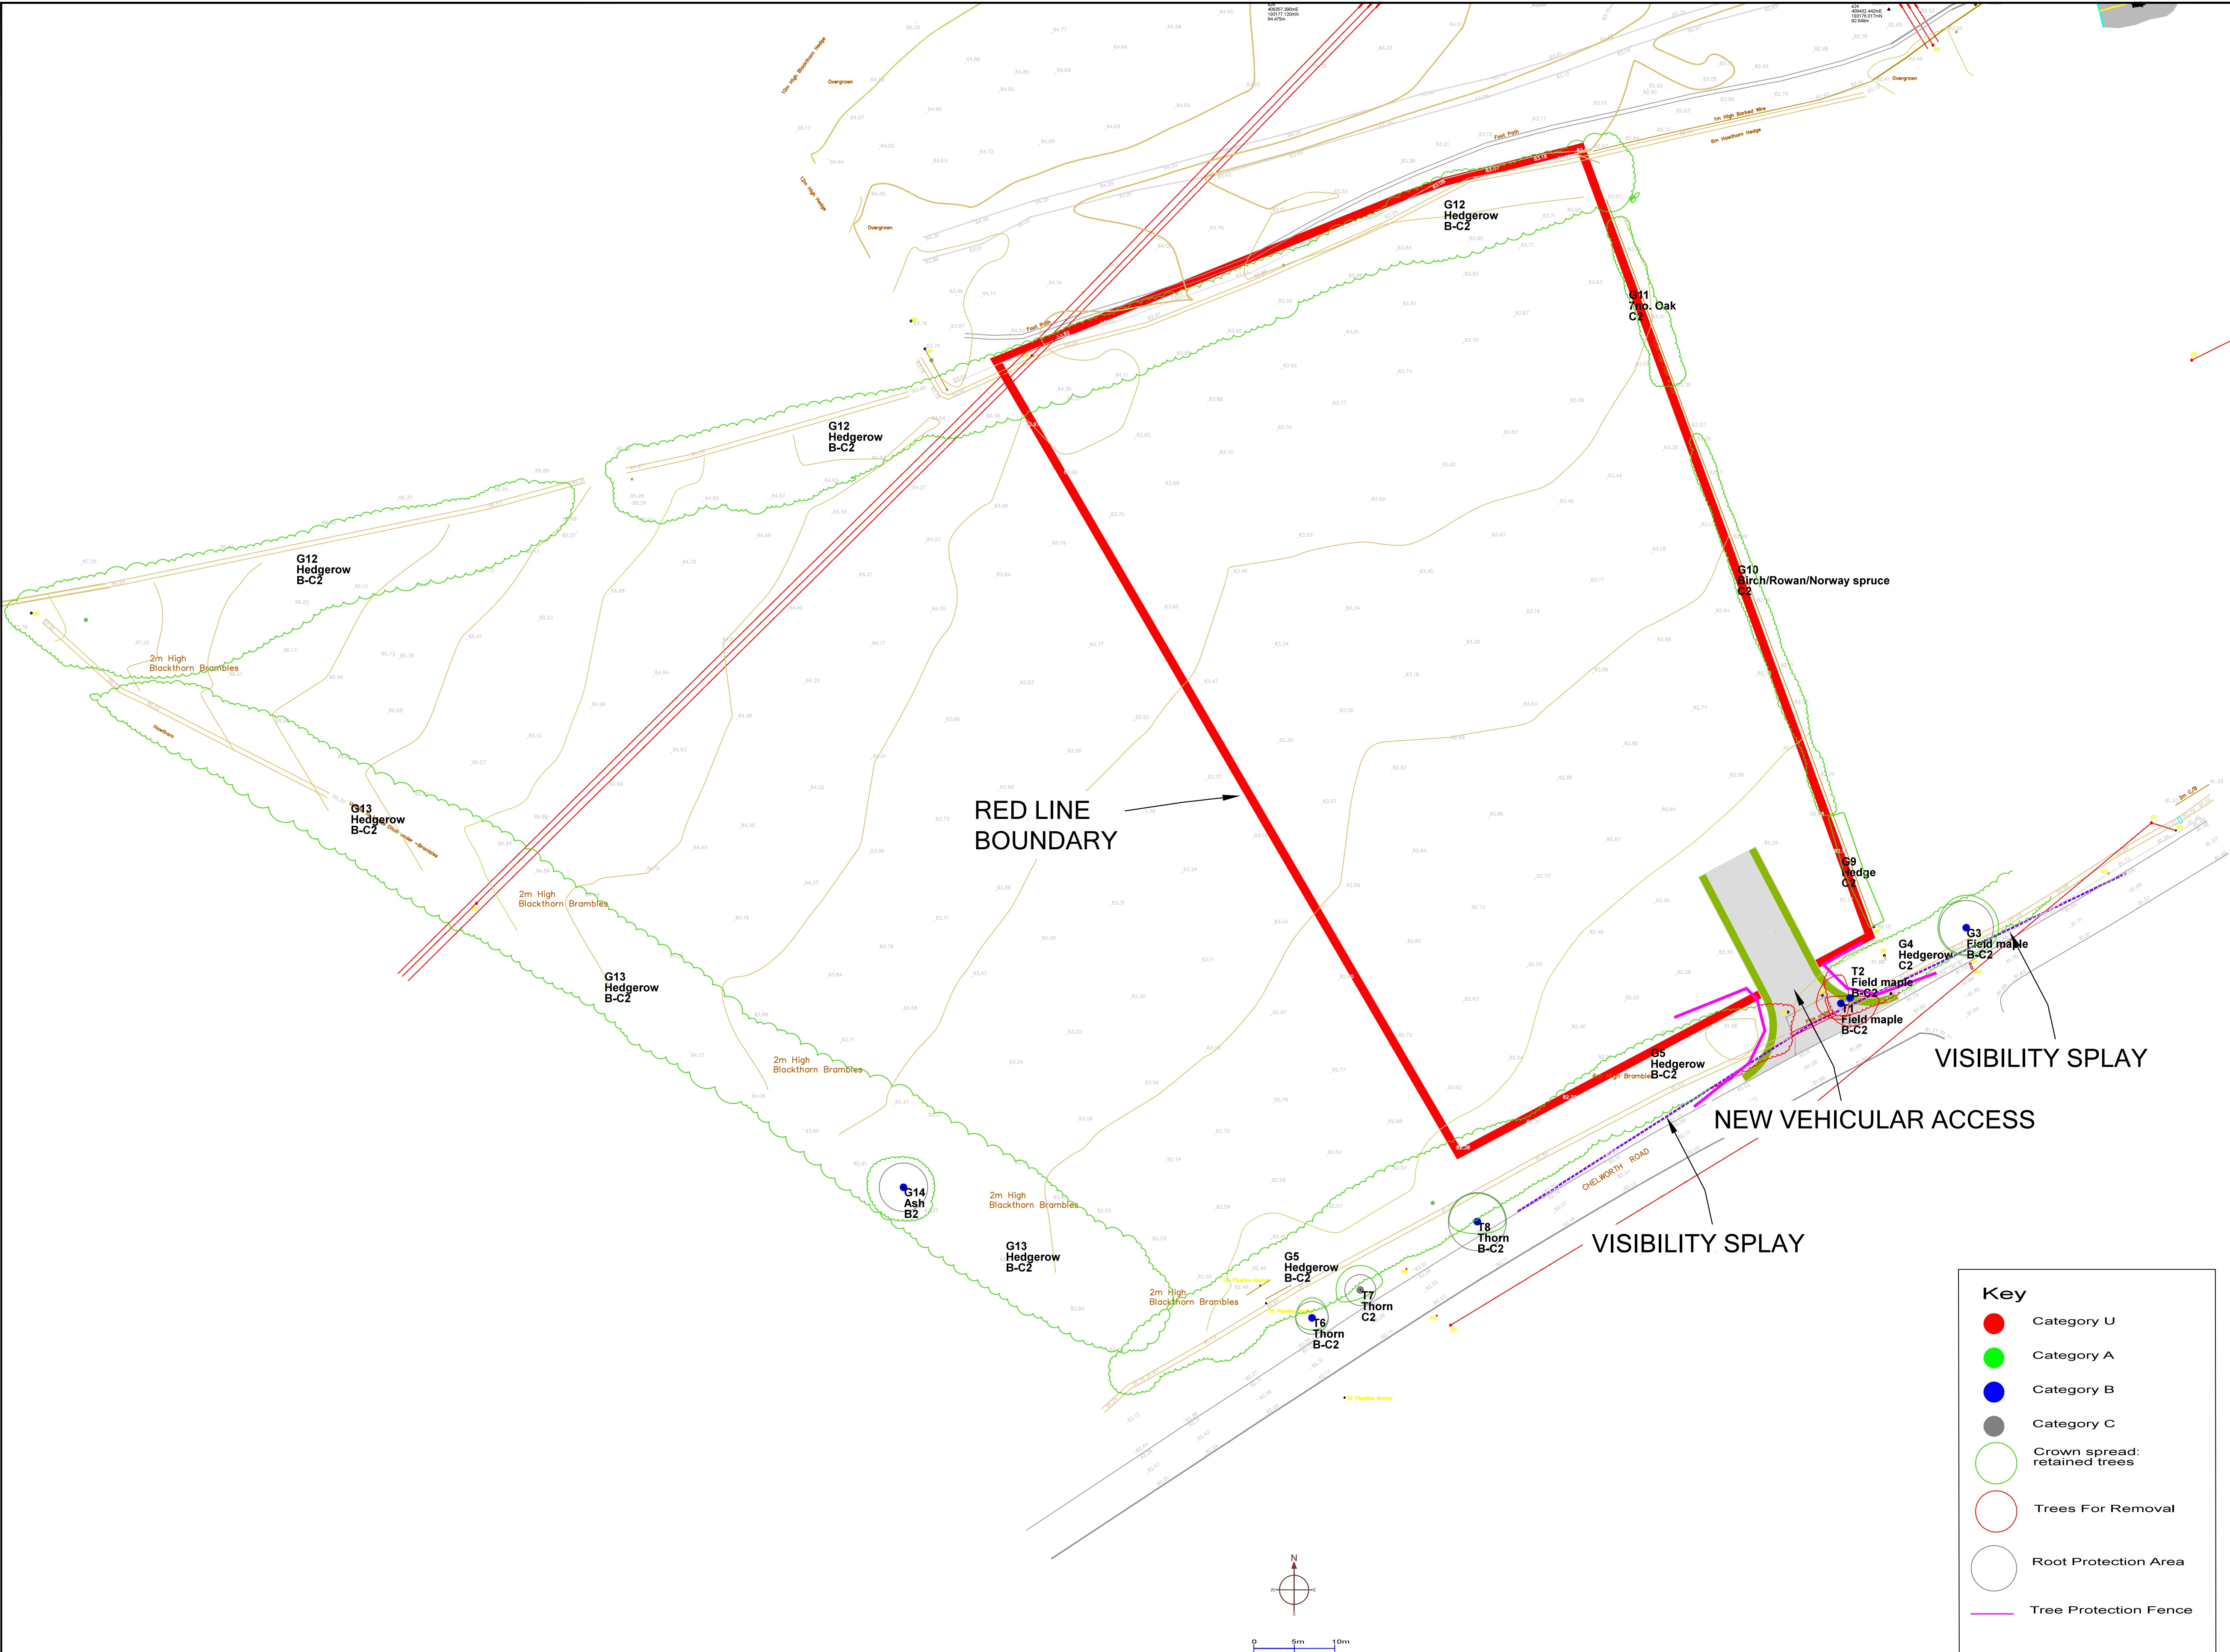

Key

- Category U
- Category A
- Category B
- Category C
- Crown spread: retained trees
- Trees For Removal
- Root Protection Area
- Tree Protection Fence

SJ Stephens Associates
Savernake Barn, Stokke Common
Great Bedwyn
Marlborough
Wiltshire SN8 3LL
01672 871862
www.sjstephens.co.uk

JOB TITLE
LAND OFF CHELWORTH ROAD

DRAWING TITLE
PRELIMINARY TREE PROTECTION PLAN

DRAWING NUMBER	REV
2134-03	A

REVISIONS

SCALE	DATE	DRAWN BY
1: 400atA1	DEC 23	cf