Armstrong Architecture Drawing Schedule:		
Drawing Number:	Drawing Description:	Revision:
AA/22/56/01	Existing Location Plan and Site Plan	-
AA/22/56/02	Existing Floor Plans	-
AA/22/56/03	Existing Elevations	-
AA/22/56/11	Proposed Site Plan	-
AA/22/56/12	Proposed Ground Floor Plan	-
AA/22/56/13	Proposed First Floor Plan	-
AA/22/56/14	Proposed Elevations	-

Armstrong architecture

THE OLD BAKEHOUSE, 21 TIMBER STREET,
CHIPPENHAM, WILTSHIRE, SN15 3BS
01249 404 004
info@armstrongarchitecture.co.uk

CLIENT: MR TAYLOR

PROJECT: EXTENSION TO EXISTING COTTAGE &
INTERNAL ALTERATIONS AT;
9 MAIDEN LANE
CHERHILL
WILTSHIRE
SN11 8UZ

JOB REF.: AA / 22 / 56

* COPYRIGHT.
DO NOT SCALE EXCEPT FOR PLANNING PURPOSES.
CHECK ALL DIMENSIONS ON SITE.
THIS DRAWING IS ONLY TO BE USED ON THE SITE
FOR WHICH DESIGNED.


403860E
403870E
403880E
403890E
403900E
THE STREET
MAIDEN LANE
9 MAIDEN LANE
LITTLE FOXES
Garage
Greenhouse
Planting
Concrete
Concrete Channel
Grass
Hedge
Ditch
Scrub
Gravel
Undergrowth
Slabs
Overhead Electric
Overhead Telephone
Overhead Telephone Poles
Overhead Telephone Wires
Overhead Telephone Wires
Overhead Telephone Wires

* COPYRIGHT.
DO NOT SCALE EXCEPT FOR PLANNING PURPOSES.
CHECK ALL DIMENSIONS ON SITE.
THIS DRAWING IS ONLY TO BE USED ON THE SITE
FOR WHICH DESIGNED.

1:50 1m 2m 3m
1:100 1m 2m 3m 4m 5m 6m
1:20 200mm 4 600mm 8 1000mm 12
1:1 10mm 20 30mm 40 50mm 60

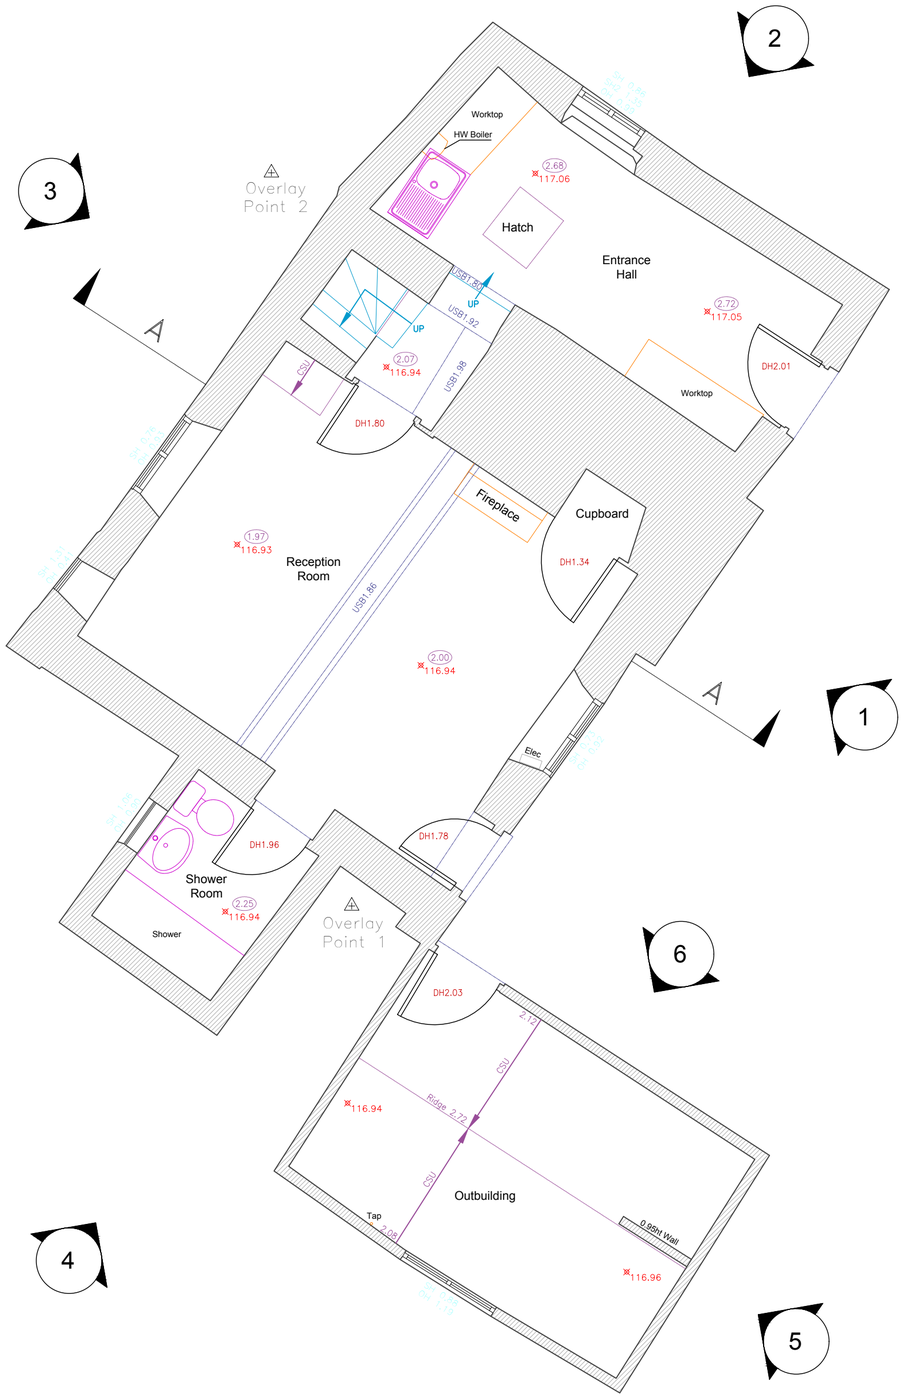

EXISTING COTTAGE GROUND FLOOR PLAN



EXISTING COTTAGE FIRST FLOOR PLAN

REVISIONS	DATE

CLIENT:
MR TAYLOR

PROJECT:
EXTENSION TO EXISTING COTTAGE
& INTERNAL ALTERATIONS AT
9 MAIDEN LANE,
CHERHILL,
WILTSHIRE,
SN11 8UZ

TITLE:
EXISTING COTTAGE GROUND FLOOR PLAN
EXISTING COTTAGE FIRST FLOOR PLAN

DRAWN: RJ	SCALES @ A2:
CHECKED: JA	1:50
DATE: DEC 22	
DRG No: AA/22/56/02	REV.: -

Armstrong architecture
THE OLD BAKEHOUSE, 21 TIMBER STREET,
CHIPPENHAM, WILTSHIRE, SN15 3BS
01249 404 004 info@armstrongarchitecture.co.uk

* COPYRIGHT.
DO NOT SCALE EXCEPT FOR PLANNING PURPOSES.
CHECK ALL DIMENSIONS ON SITE.
THIS DRAWING IS ONLY TO BE USED ON THE SITE
FOR WHICH DESIGNED.

1:50 1m 2m 3m
1:100 1m 2m 3m 4m 5m 6m
1:20 200mm 4 600mm 8 1000mm 12
1:1 10mm 20 30mm 40 50mm 60



EXISTING SOUTH EAST ELEVATION

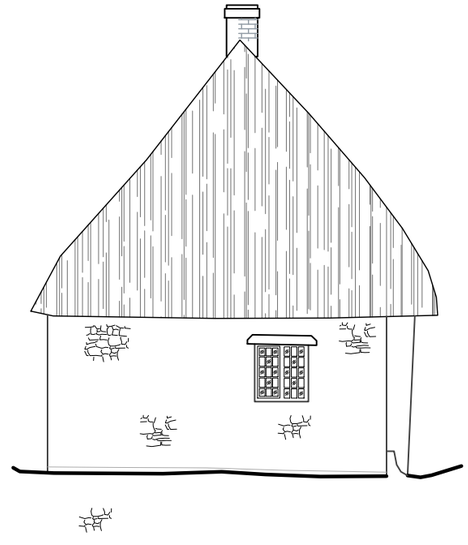

EXISTING NORTH EAST ELEVATION

EXISTING MATERIALS

WALLS - Natural stone, Red brick, painted light yellow

ROOF - Thatched roof , Redland concrete tiles to lean-to / outbuilding

WINDOWS - Emerald green timber casement windows with horizontal glazing bars / leaded lights

DOORS - Timber boarded doors

HEADS / CILLS - Emerald green timber heads / Cills

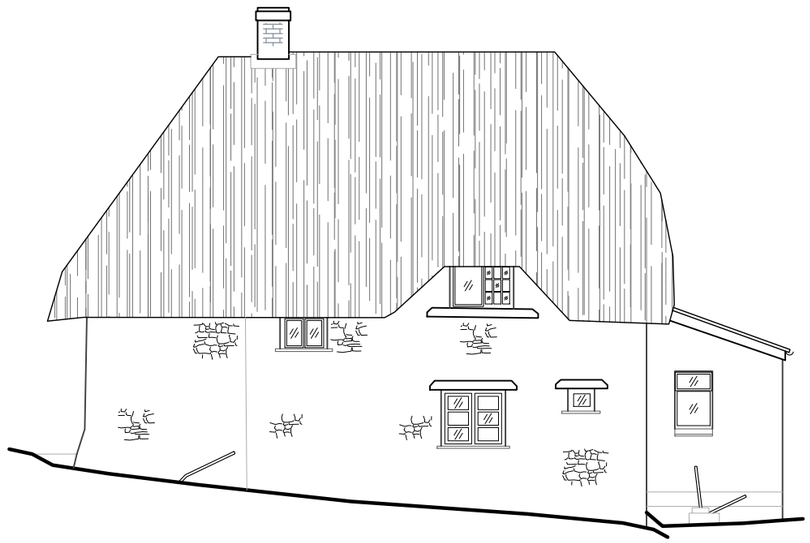

EXISTING NORTH WEST ELEVATION

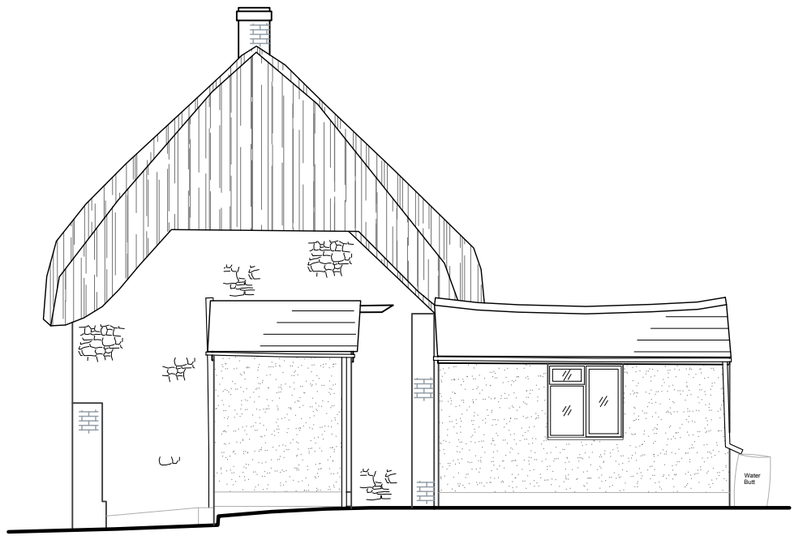

EXISTING SOUTH WEST ELEVATION

REVISIONS	DATE

CLIENT:
MR TAYLOR

PROJECT:
EXTENSION TO EXISTING COTTAGE
& INTERNAL ALTERATIONS AT
9 MAIDEN LANE,
CHERHILL,
WILTSHIRE,
SN11 8UZ

TITLE:
EXISTING COTTAGE ELEVATIONS

DRAWN: RJ	SCALES @ A3: 1:100
CHECKED: JA	
DATE: DEC 22	
DRG No: AA/22/56/03	REV.: -

Armstrong architecture

THE OLD BAKEHOUSE, 21 TIMBER STREET,
CHIPPENHAM, WILTSHIRE, SN15 3BS
01249 404 004 info@armstrongarchitecture.co.uk

* COPYRIGHT.
DO NOT SCALE EXCEPT FOR PLANNING PURPOSES.
CHECK ALL DIMENSIONS ON SITE.
THIS DRAWING IS ONLY TO BE USED ON THE SITE FOR WHICH DESIGNED.

LEGEND

- Site Boundary
- Existing tree planting.
- Existing hedge.
- Area to be Paving Slab.
- Area to be Gravel.
- Denotes things to be removed/demolished.
- BC / BC — Bin Collection
- Access Door
- Primary Access Door
- Indicative new shrub & hedgerow planting.
- Indicative trees & planting.

NORTH

PROPOSALS UNDER SEPARATE APPLICATION

PROPOSED SITE PLAN

1:200 2m 4 6m 8 10m 12

REVISIONS		DATE

CLIENT:
MR TAYLOR

PROJECT:
EXTENSION TO EXISTING COTTAGE
& INTERNAL ALTERATIONS AT
9 MAIDEN LANE,
CHERHILL,
WILTSHIRE,
SN11 8UZ

TITLE:
PROPOSED SITE PLAN

DRAWN: RJ	SCALES @ A3:
CHECKED: JA	1:200,
DATE: OCT 23	1:1250
DRG No: AA/22/56/11	REV.: -

Armstrong architecture
THE OLD BAKEHOUSE, 21 TIMBER STREET,
CHIPPENHAM, WILTSHIRE, SN15 3BS
01249 404 004 info@armstrongarchitecture.co.uk

* COPYRIGHT.
DO NOT SCALE EXCEPT FOR PLANNING PURPOSES.
CHECK ALL DIMENSIONS ON SITE.
THIS DRAWING IS ONLY TO BE USED ON THE SITE FOR WHICH DESIGNED.

1:50 1m 2m 3m
1:100 1m 2m 3m 4m 5m 6m
1:20 200mm 4 600mm 8 1000mm 12
1:1 10mm 20 30mm 40 50mm 60



PROPOSED COTTAGE GROUND FLOOR PLAN

REVISIONS	DATE

CLIENT:
MR TAYLOR

PROJECT:
EXTENSION TO EXISTING COTTAGE
& INTERNAL ALTERATIONS AT
9 MAIDEN LANE,
CHERHILL,
WILTSHIRE,
SN11 8UZ

TITLE:
PROPOSED COTTAGE GROUND FLOOR PLAN

DRAWN: RJ	SCALES @ A2: 1:50
CHECKED: JA	
DATE: OCT 23	
DRG No: AA/22/56/12	REV.: -

Armstrong architecture
THE OLD BAKEHOUSE, 21 TIMBER STREET,
CHIPPENHAM, WILTSHIRE, SN15 3BS
01249 404 004 info@armstrongarchitecture.co.uk

* COPYRIGHT.
DO NOT SCALE EXCEPT FOR PLANNING PURPOSES.
CHECK ALL DIMENSIONS ON SITE.
THIS DRAWING IS ONLY TO BE USED ON THE SITE
FOR WHICH DESIGNED.

1:50 1m 2m 3m
1:100 1m 2m 3m 4m 5m 6m
1:20 200mm 4 600mm 8 1000mm 12
1:1 10mm 20 30mm 40 50mm 60

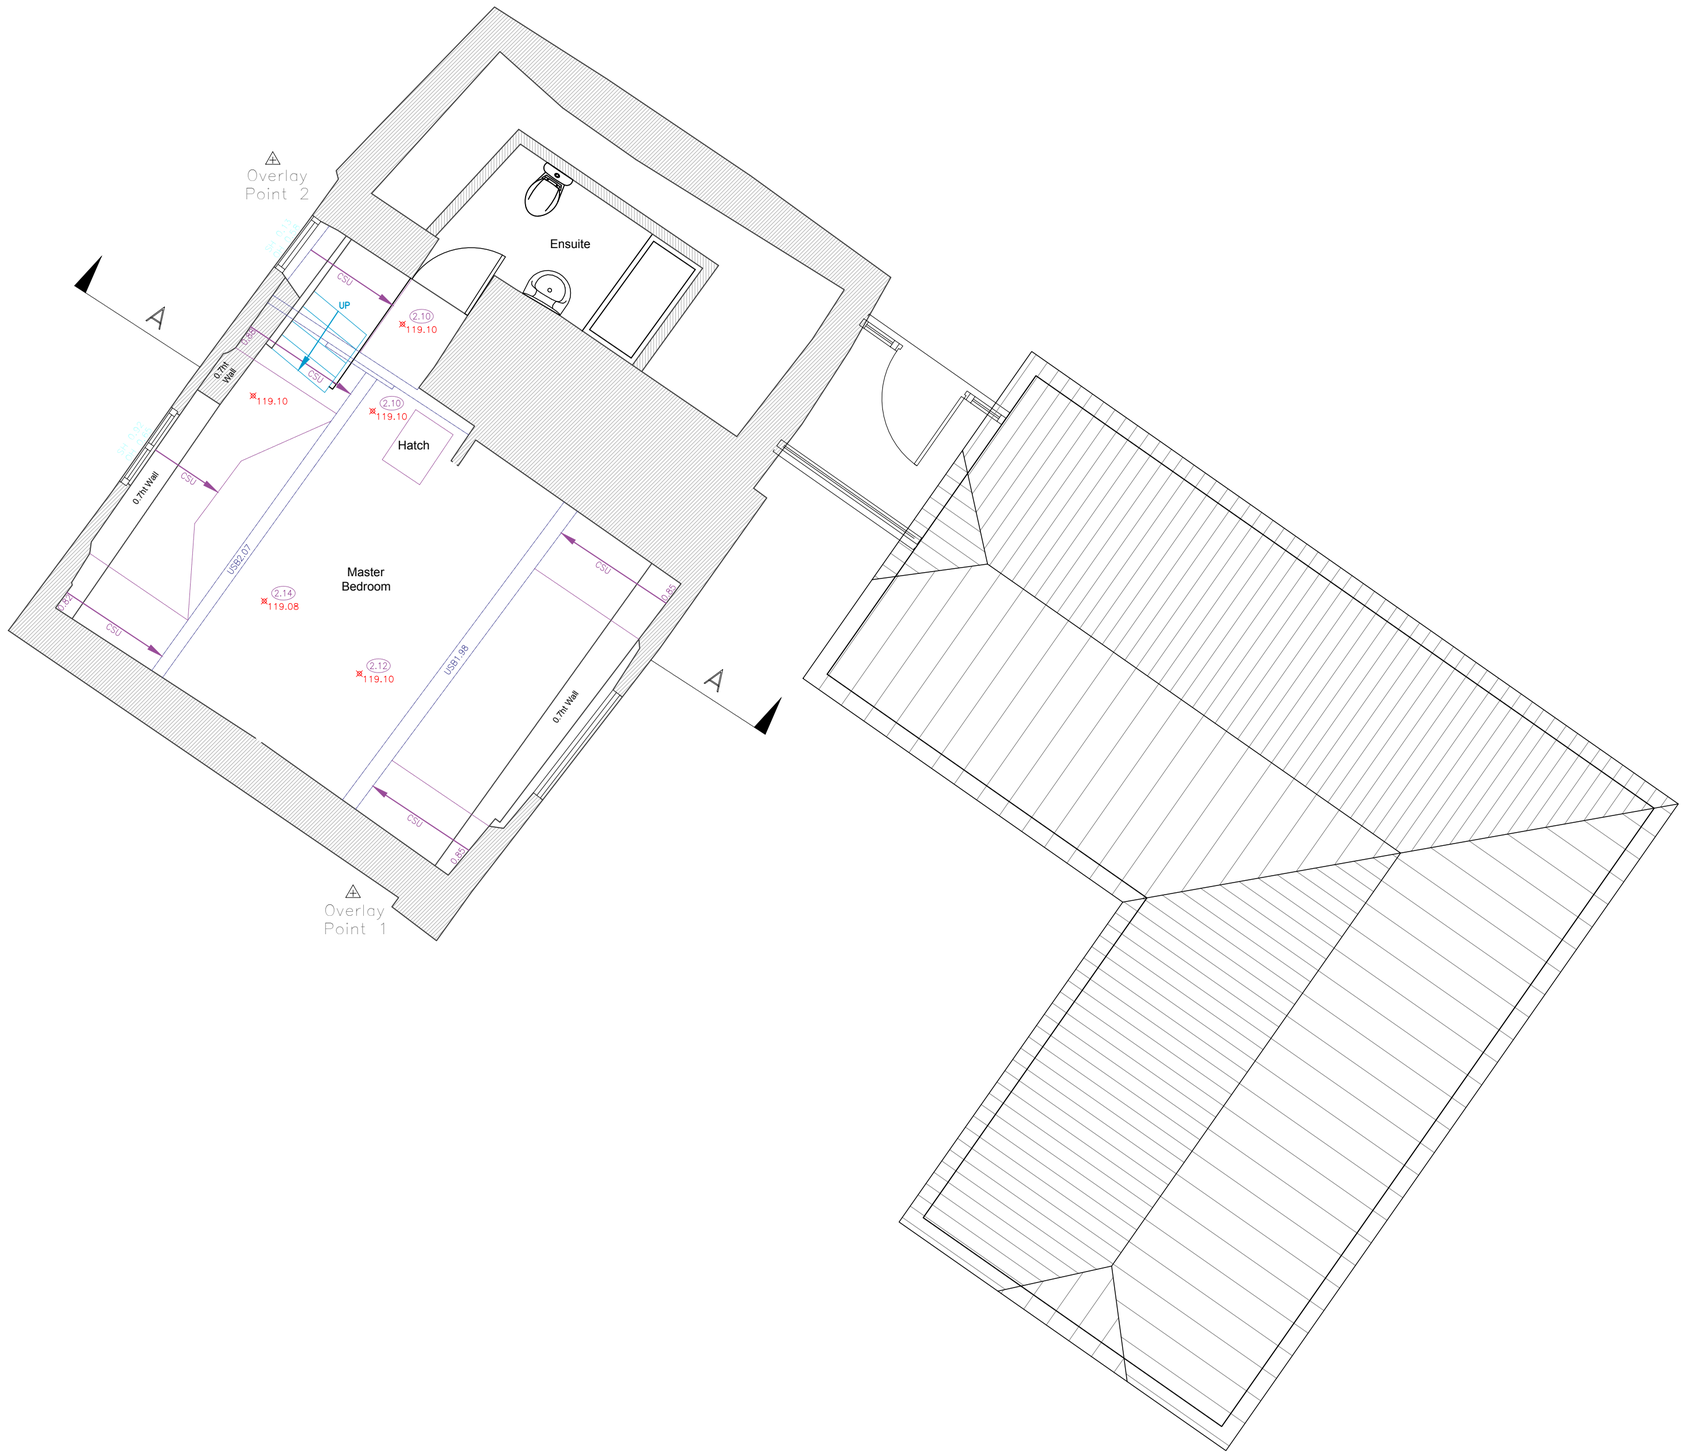

PROPOSED COTTAGE FIRST FLOOR PLAN

REVISIONS		DATE

CLIENT:
MR TAYLOR

PROJECT:
EXTENSION TO EXISTING COTTAGE
& INTERNAL ALTERATIONS AT
9 MAIDEN LANE,
CHERHILL,
WILTSHIRE,
SN11 8UZ

TITLE:
PROPOSED COTTAGE FIRST FLOOR PLAN

DRAWN: RJ	SCALES @ A2:
CHECKED: JA	1:50
DATE: OCT 23	
DRG No: AA/22/56/13	REV: -

Armstrong architecture
THE OLD BAKEHOUSE, 21 TIMBER STREET,
CHIPPENHAM, WILTSHIRE, SN15 3BS
01249 404 004 info@armstrongarchitecture.co.uk

* COPYRIGHT.
DO NOT SCALE EXCEPT FOR PLANNING PURPOSES.
CHECK ALL DIMENSIONS ON SITE.
THIS DRAWING IS ONLY TO BE USED ON THE SITE
FOR WHICH DESIGNED.

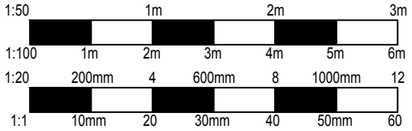

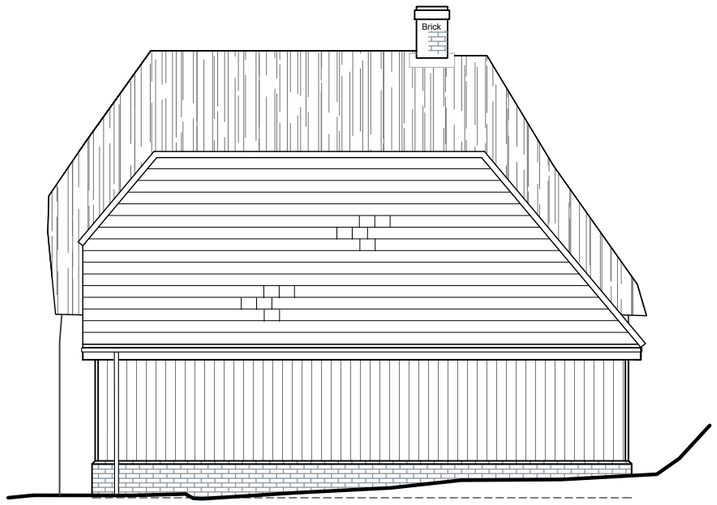

PROPOSED SOUTH EAST ELEVATION

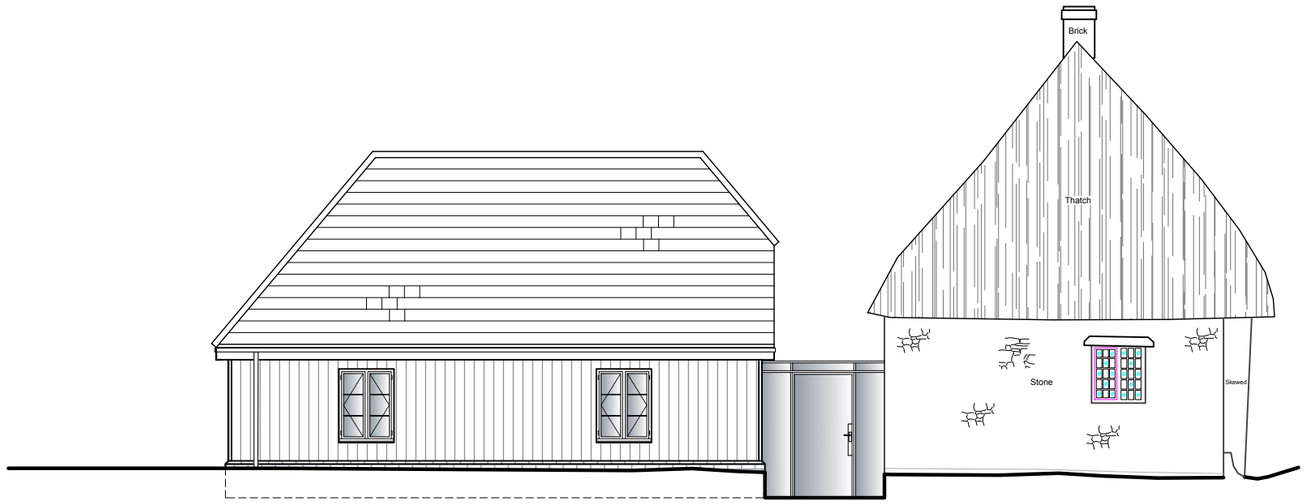

PROPOSED NORTH EAST ELEVATION

PROPOSED MATERIALS

WALLS - Farmhouse red brick plinth, vertical timber cladding.

ROOF - Plane clay tiles

WINDOWS - Aluminium Crittal style

DOORS - Aluminium Crittal style

HEADS / CILLS - N/A

FASCIA / SOFFIT - Timber fascia & soffit

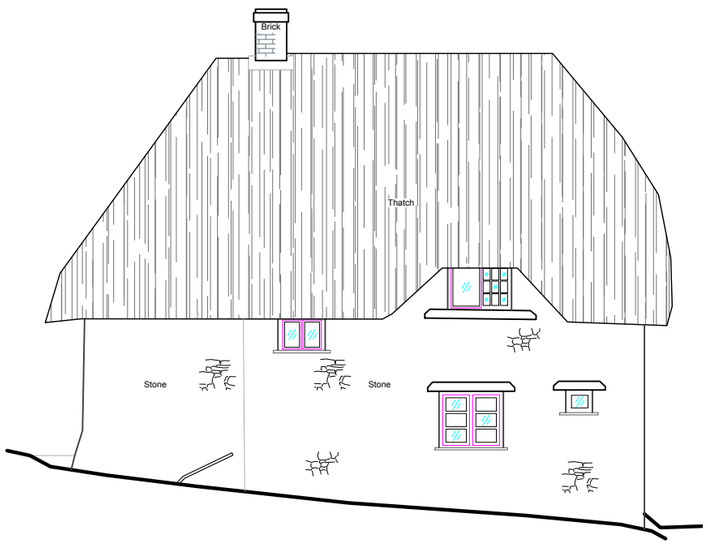

PROPOSED NORTH WEST ELEVATION

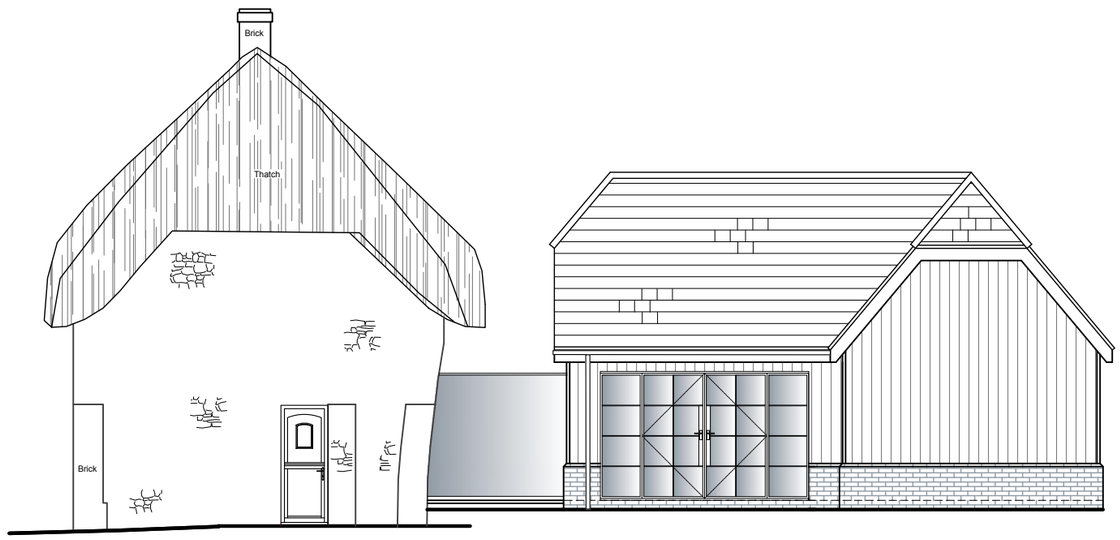

PROPOSED SOUTH WEST ELEVATION

REVISIONS		DATE

CLIENT:
MR TAYLOR

PROJECT:
EXTENSION TO EXISTING COTTAGE
& INTERNAL ALTERATIONS AT
9 MAIDEN LANE,
CHERHILL,
WILTSHIRE,
SN11 8UZ

TITLE:
PROPOSED COTTAGE ELEVATIONS

DRAWN: RJ	SCALES @ A3:
CHECKED: JA	1:100
DATE: OCT 23	
DRG No: AA/22/56/14	REV.: -

Armstrong architecture

THE OLD BAKEHOUSE, 21 TIMBER STREET,
CHIPPENHAM, WILTSHIRE, SN15 3BS
01249 404 004 info@armstrongarchitecture.co.uk