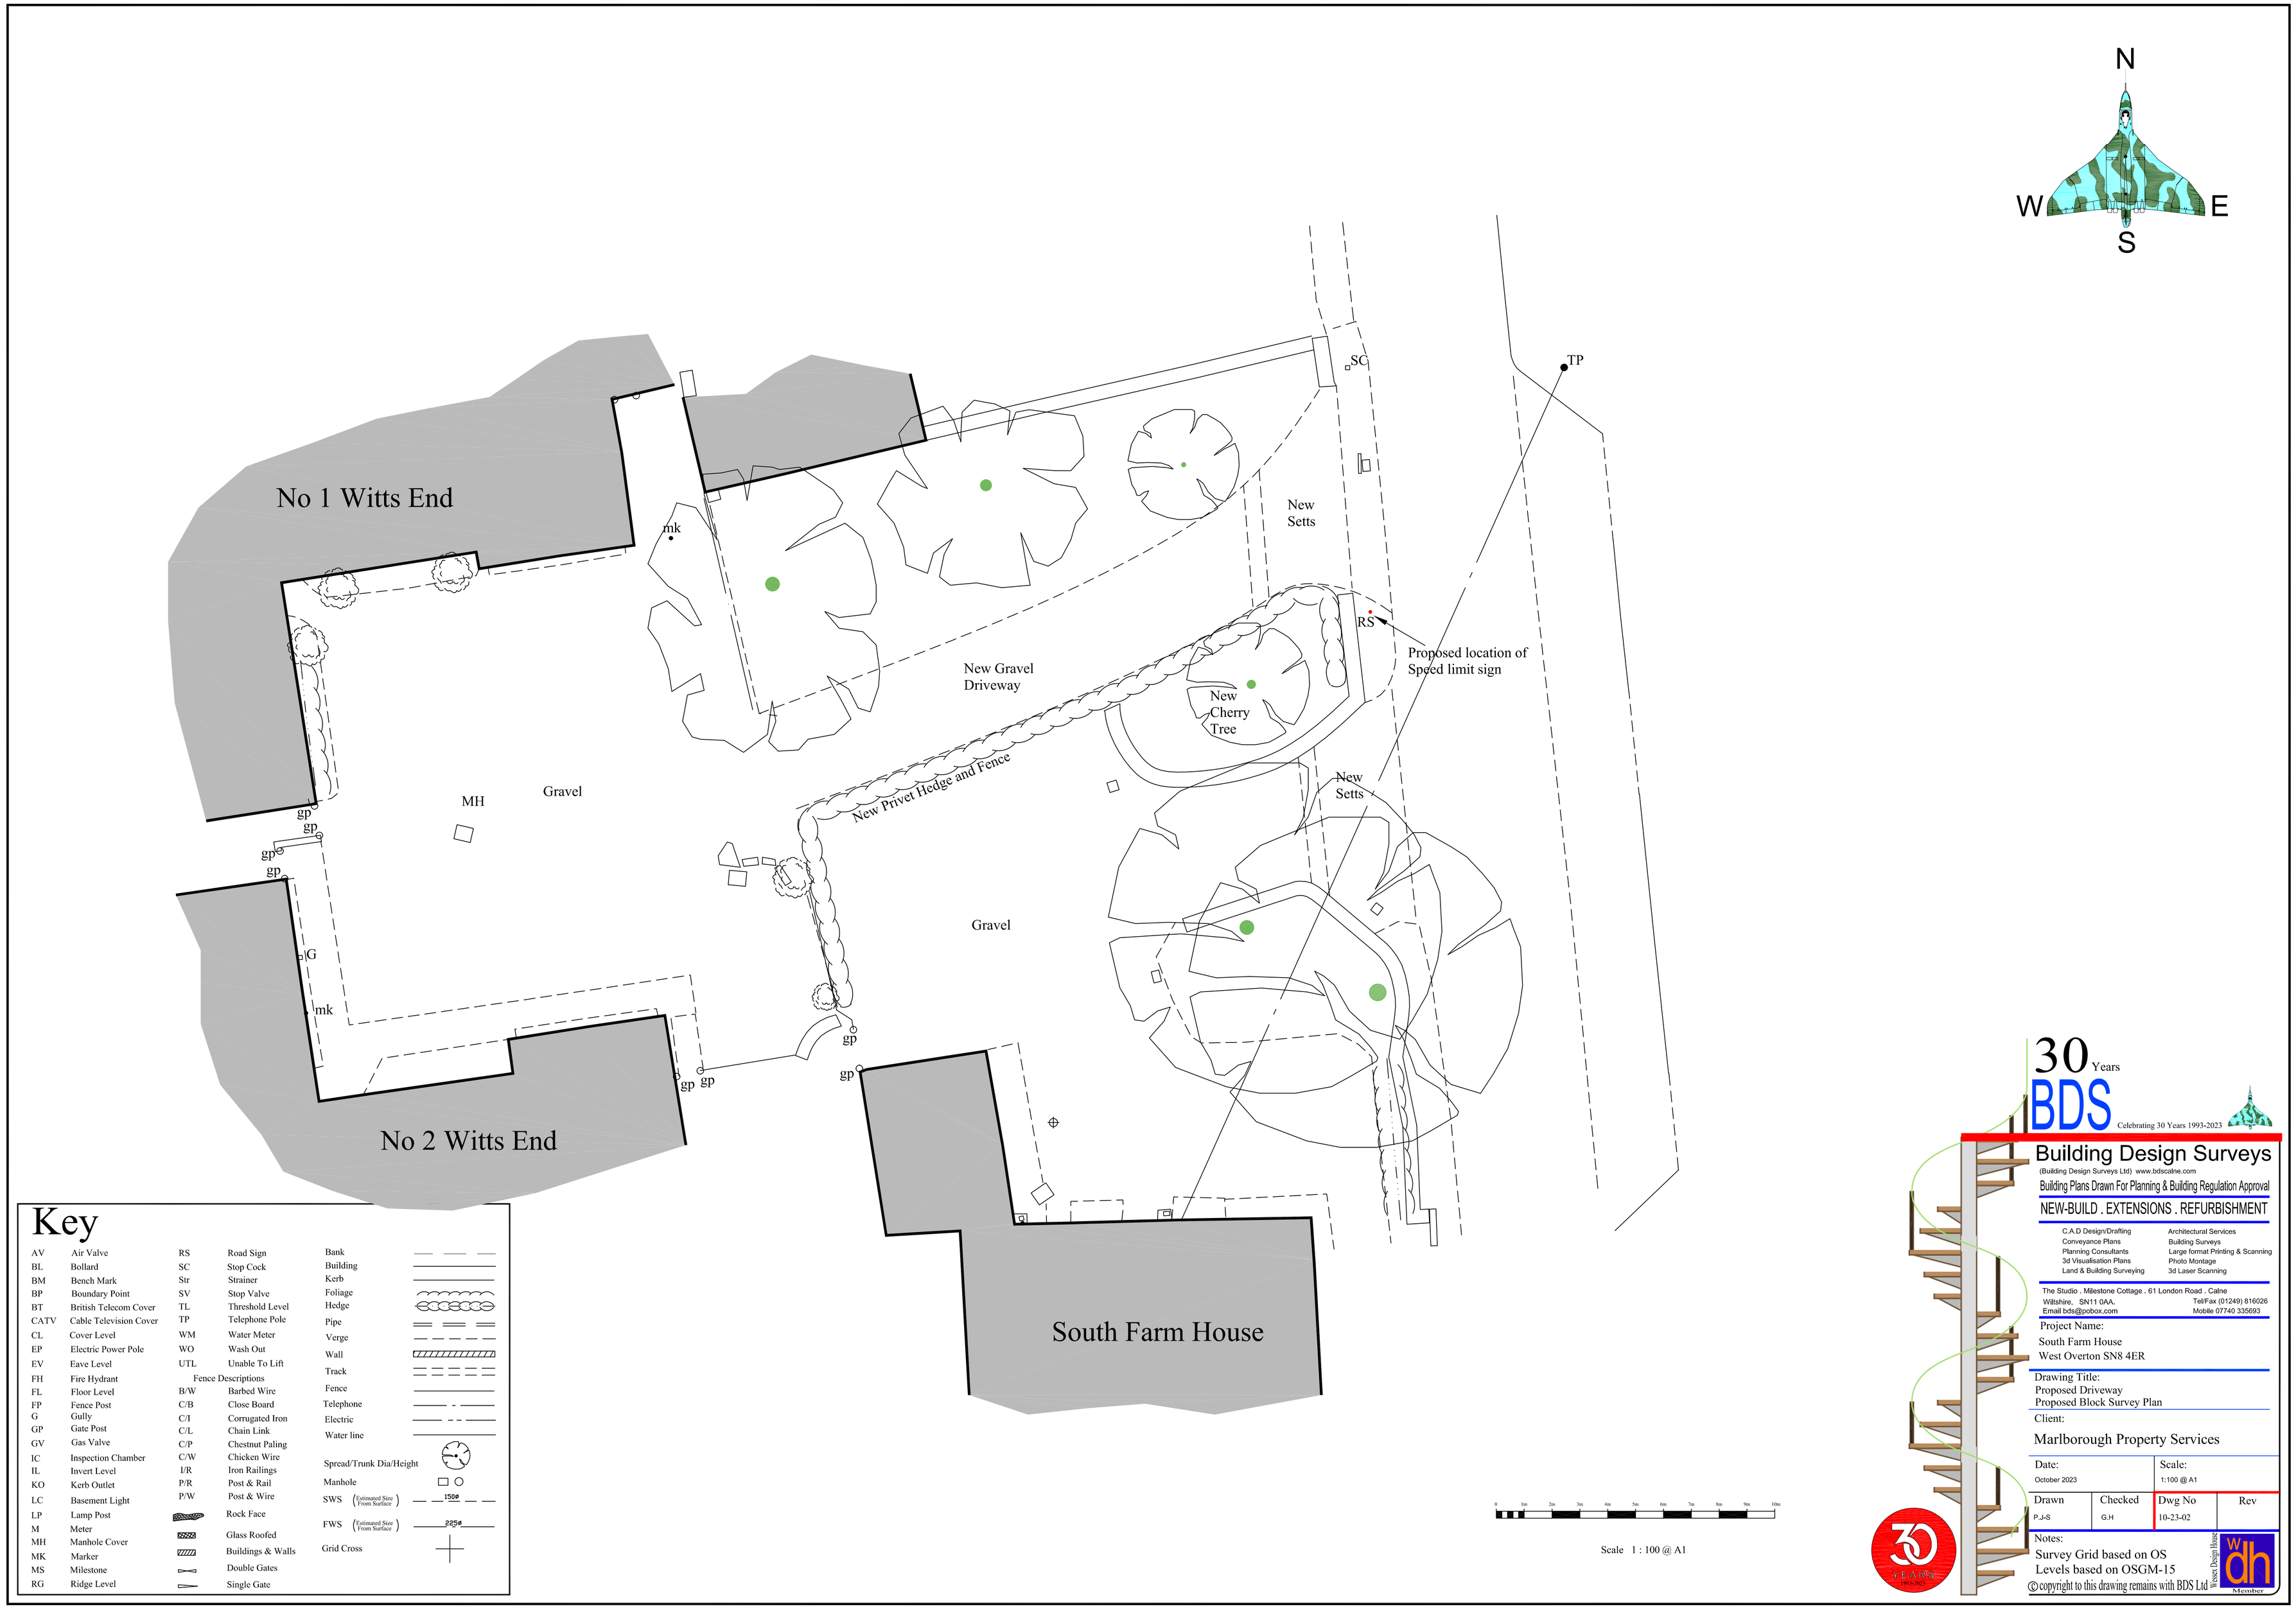
N
W
E
S
No 1 Witts End
No 2 Witts End
South Farm House
mk
MH
Gravel
gp
G
New Gravel Driveway
New Privet Hedge and Fence
New Cherry Tree
New Setts
SC
TP
RS
Proposed location of Speed limit sign
Scale 1 : 100 @ A1
Key
AV Air Valve
BL Bollard
BM Bench Mark
BP Boundary Point
BT British Telecom Cover
CATV Cable Television Cover
CL Cover Level
EP Electric Power Pole
EV Eave Level
FH Fire Hydrant
FL Floor Level
FP Fence Post
G Gully
GP Gate Post
GV Gas Valve
IC Inspection Chamber
IL Invert Level
KO Kerb Outlet
LC Basement Light
LP Lamp Post
M Meter
MH Manhole Cover
MK Marker
MS Milestone
RG Ridge Level
RS Road Sign
SC Stop Cock
Str Strainer
SV Stop Valve
TL Threshold Level
TP Telephone Pole
WM Water Meter
WO Wash Out
UTL Unable To Lift
Fence Descriptions
B/W Barbed Wire
C/B Close Board
C/I Corrugated Iron
C/L Chain Link
C/P Chestnut Paling
C/W Chicken Wire
I/R Iron Railings
P/R Post & Rail
P/W Post & Wire
Rock Face
Glass Roofed
Buildings & Walls
Double Gates
Single Gate
Bank
Building
Kerb
Foliage
Hedge
Pipe
Verge
Wall
Track
Fence
Telephone
Electric
Water line
Spread/Trunk Dia/Height
Manhole
SWS (Estimated Size From Surface) 150ø
FWS (Estimated Size From Surface) 225ø
Grid Cross
30 Years
BDS
Celebrating 30 Years 1993-2023
Building Design Surveys
(Building Design Surveys Ltd) www.bdscalne.com
Building Plans Drawn For Planning & Building Regulation Approval
NEW-BUILD . EXTENSIONS . REFURBISHMENT
C.A.D Design/Drafting
Conveyance Plans
Planning Consultants
3d Visualisation Plans
Land & Building Surveying
Architectural Services
Building Surveys
Large format Printing & Scanning
Photo Montage
3d Laser Scanning
The Studio . Milestone Cottage . 61 London Road . Calne
Wiltshire, SN11 0AA.
Tel/Fax (01249) 816026
Email bds@pobox.com
Mobile 07740 335693
Project Name:
South Farm House
West Overton SN8 4ER
Drawing Title:
Proposed Driveway
Proposed Block Survey Plan
Client:
Marlborough Property Services
Date:
October 2023
Scale:
1:100 @ A1
Drawn
P.J-S
Checked
G.H
Dwg No
10-23-02
Rev
Notes:
Survey Grid based on OS
Levels based on OSGM-15
© copyright to this drawing remains with BDS Ltd
Wessex Design House
Member