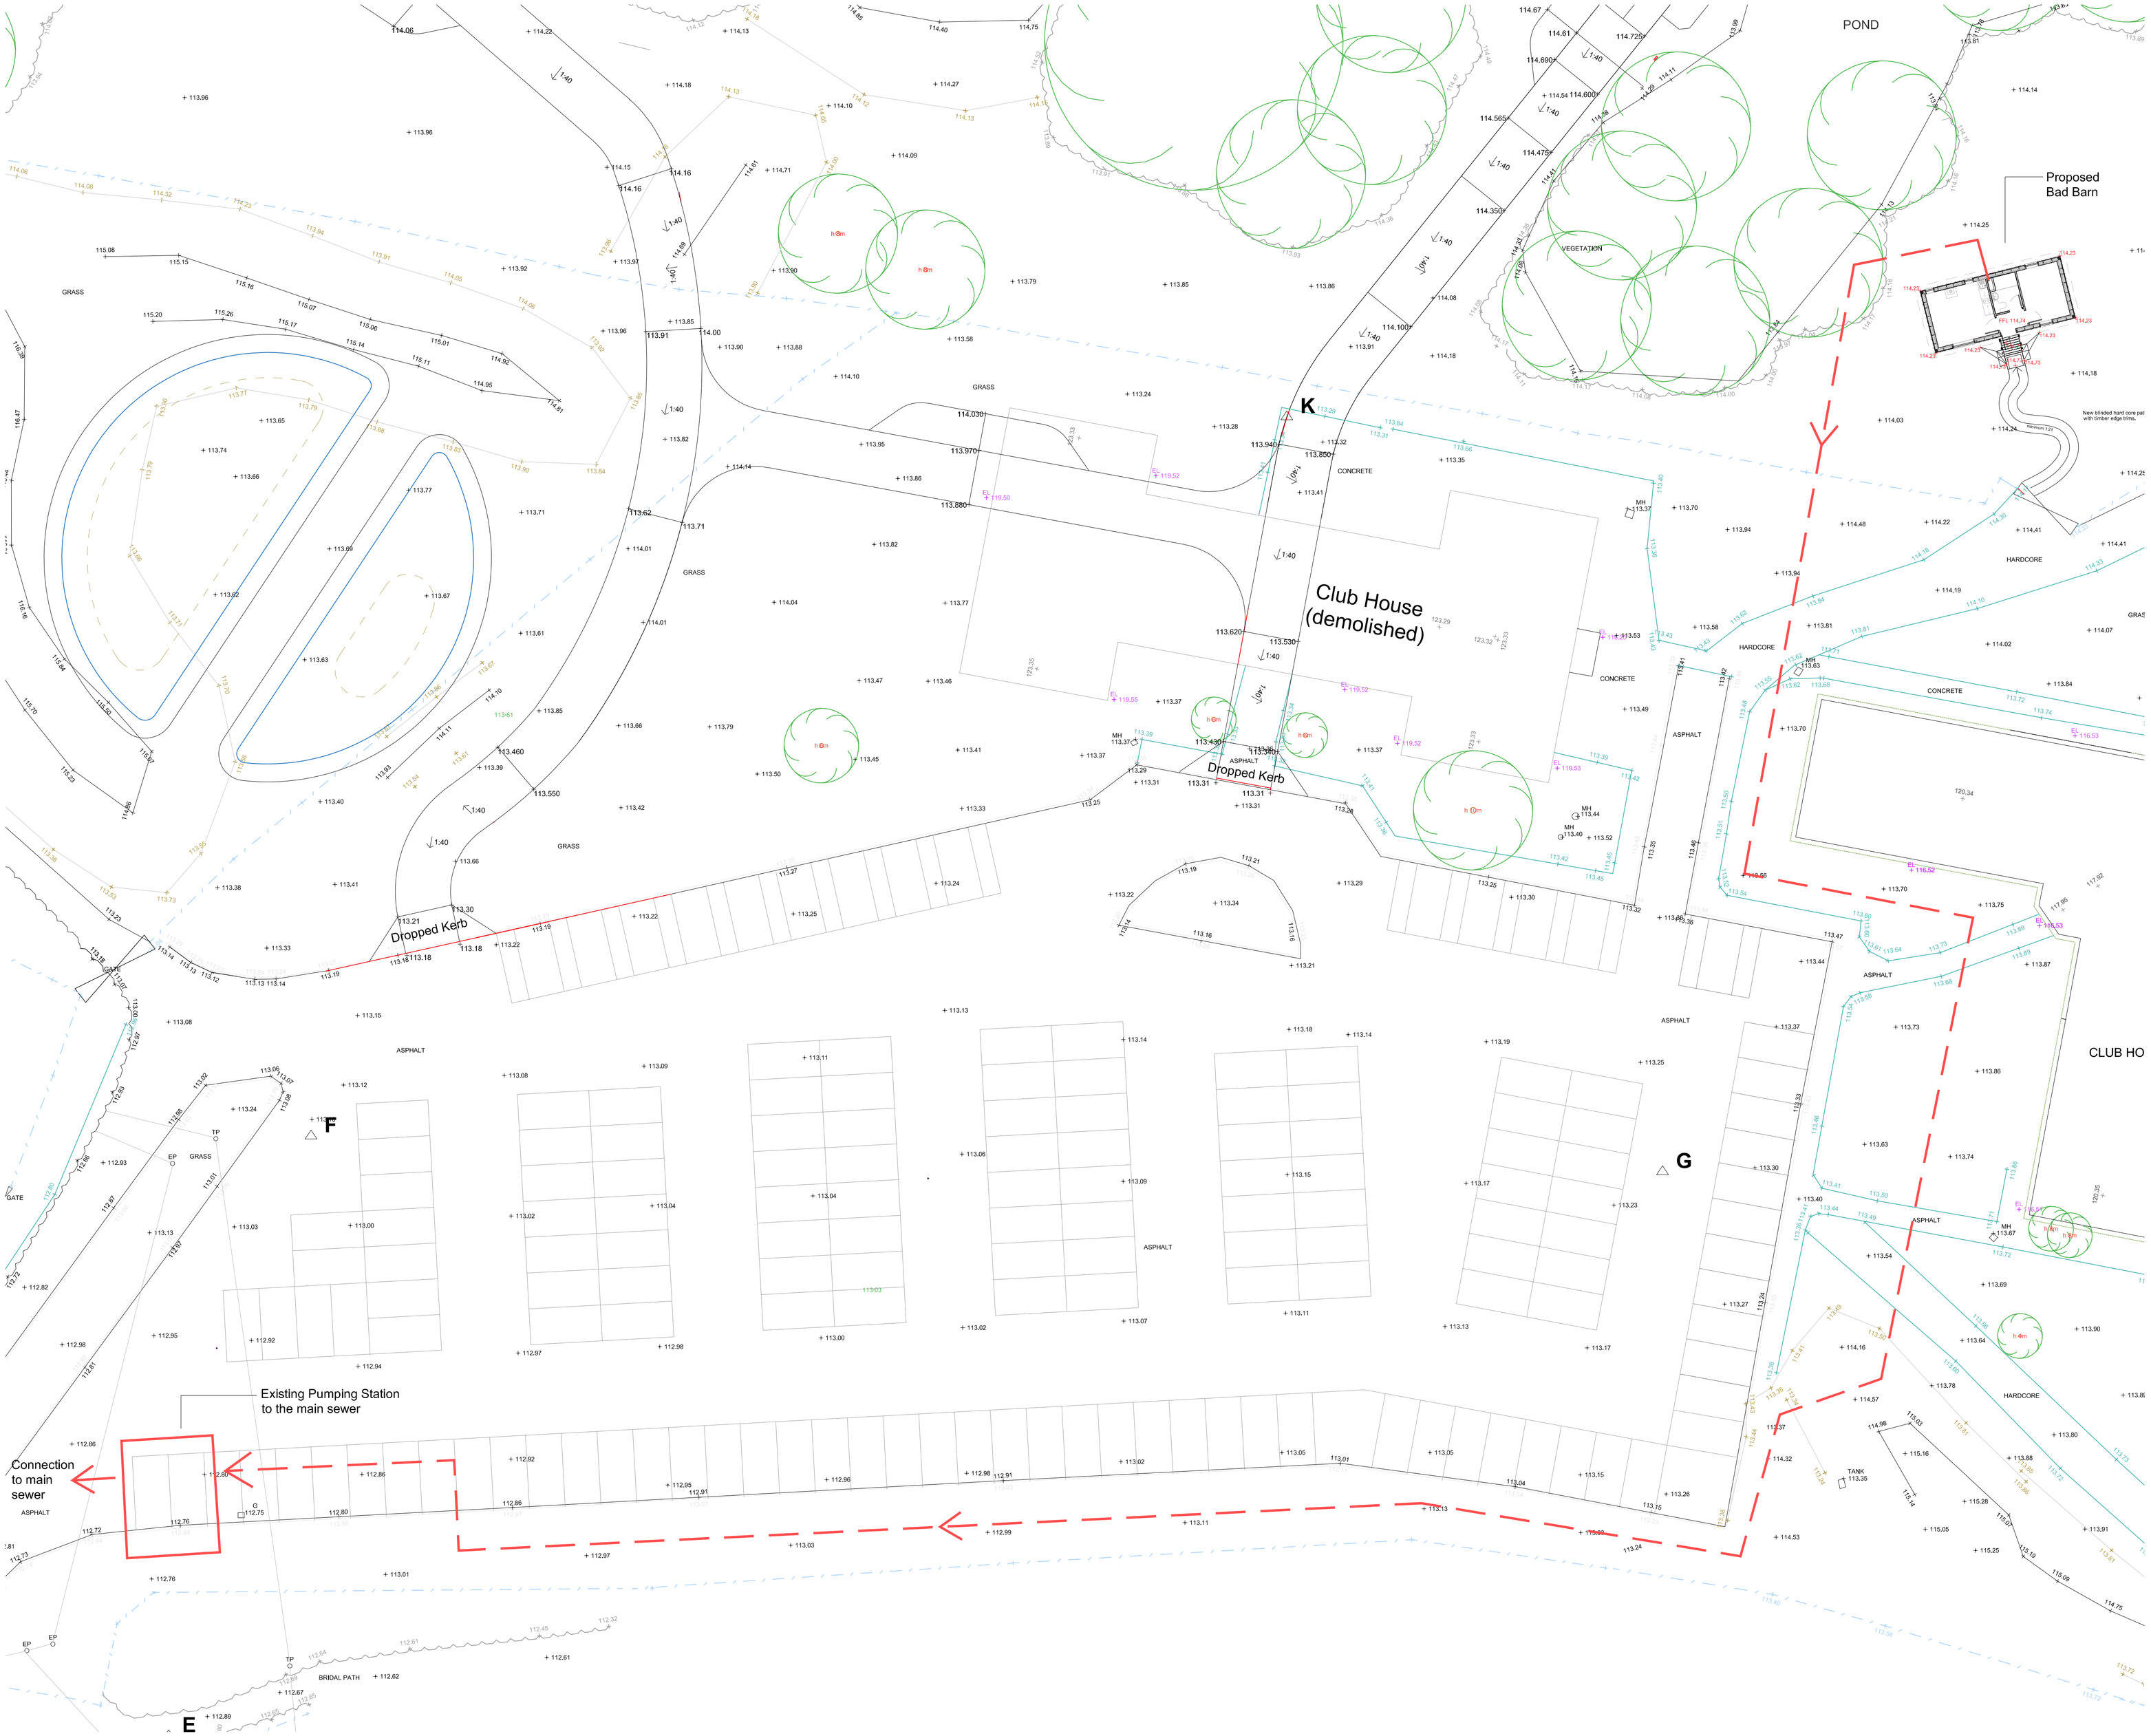

NOTES

ORIGINAL A1

All levels and dimensions to be checked on site prior to construction / fabrication; report discrepancies immediately.
Do not scale dimensions from this drawings.
This drawing is copyright protected.

REVISION

KEY

Drainage to main sewer

PLANNING

SCALE 1:200

0 2 4 6 8 10m

N

SCALE	DATE	DRAWN	CHECKED
1:200	12.01.24	IT	

PROJECT

16105_BB_Thoulstone
Bat Barn

DRAWING

Site Plan
Drainage drawing

TRAIL ARCHITECTS
12 CARPENTER STREET • PERTH • PH1 5LZ
01738 230360
WWW.TRAILARCHITECTS.CO.UK

DRAWING No.

16105_BB_PL(90)002