

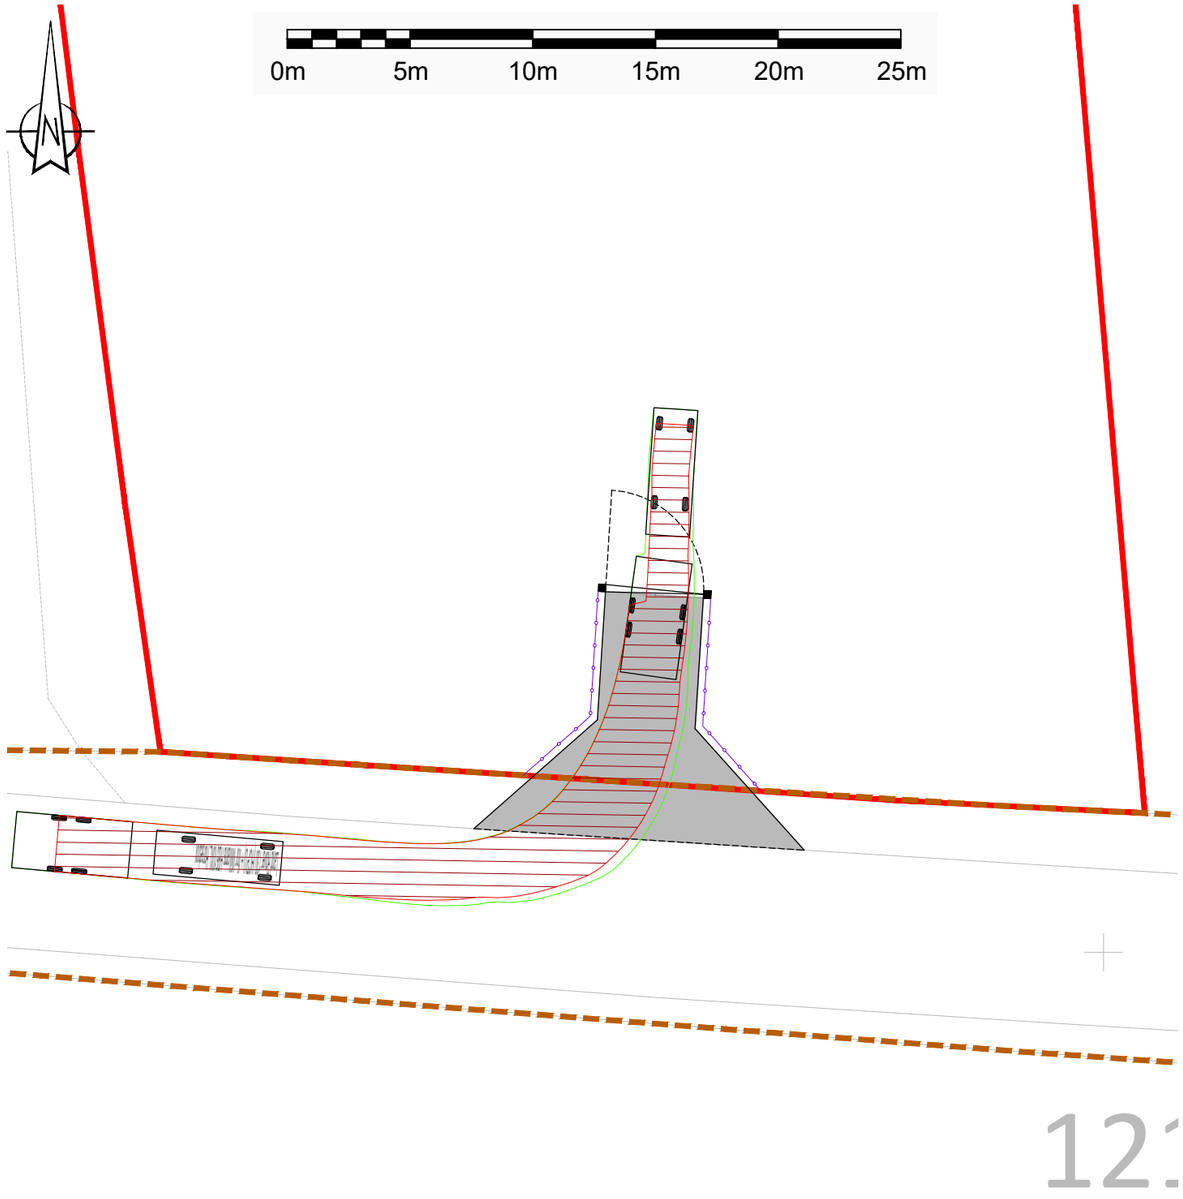


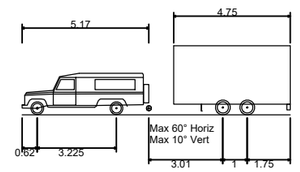

Land Rover 130 (HCPU) + Ifor Williams HB510XL Horsebox

Overall Length	10.930m
Overall Width	2.300m
Overall Body Height	2.820m
Min Body Ground Clearance	0.164m
Max Track Width	2.298m
Lock to lock time	4.00s
Kerb to Kerb Turning Radius	7.500m

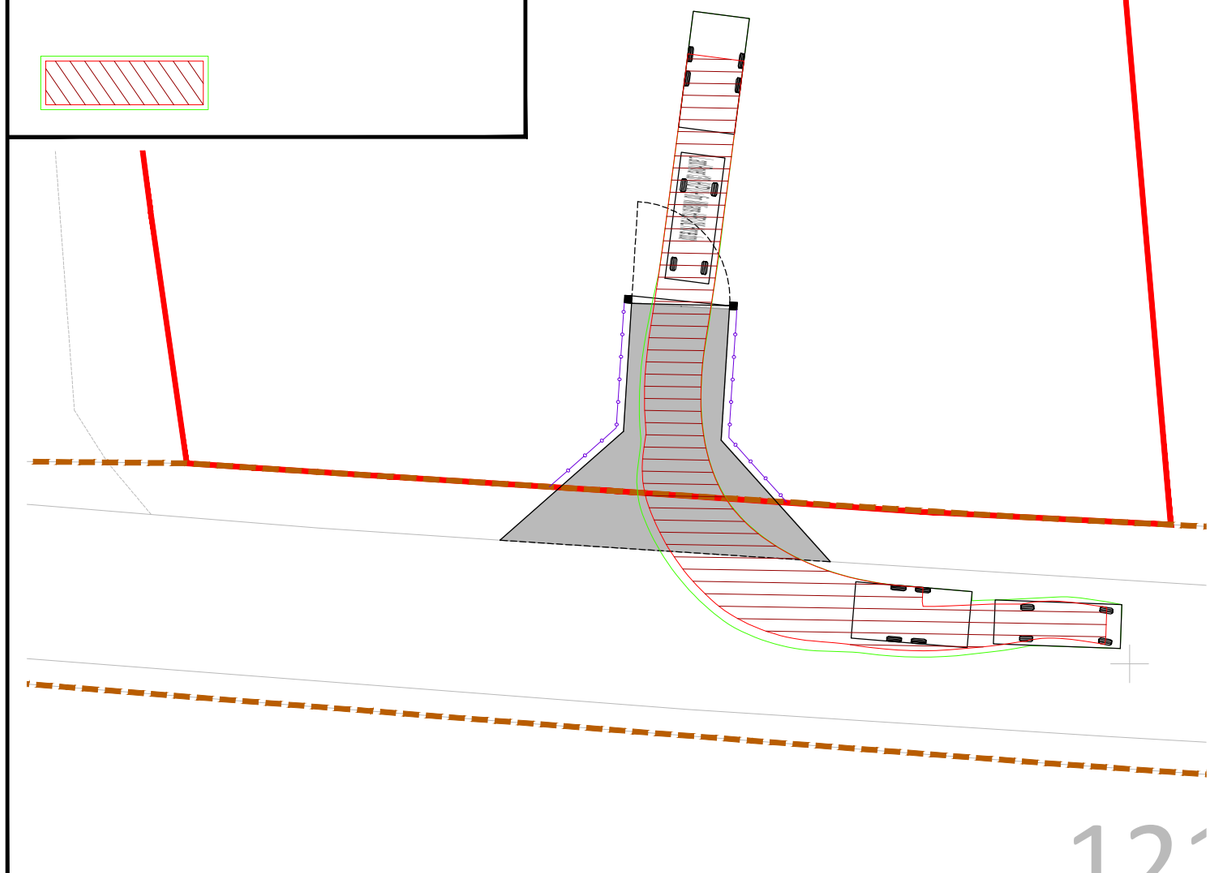

LEFT TURN ENTRY
SCALE 1:250

LEFT TURN EGRESS
SCALE 1:250

© Crown copyright and database rights
2023 Ordnance Survey 0100031673

REV	DETAILS	DRAWN	CHECKED	DATE
A	Five bar gate and Post and Wire Fence added.	BJC	MM	03.01.2024

NOTES:

1. Do not scale from this drawing.
2. This drawing is for illustrative purposes only and not for construction.
3. This drawing is to be read and printed in colour.
4. All dimensions are shown in metres, unless specified otherwise.
5. This drawing is based on OS Mastermap data and its accuracy cannot be guaranteed.

KEY

Site Boundary
Highway Boundary

PROJECT: Foxley Corner, Urchfont

CLIENT: Duncan Forster

DRAWING TITLE: Proposed Agricultural Access Swept Path Analysis

Condon Transport

DRAWN:	CHECKED:	DATE:	SCALES:	SHEET SIZE:	DRAWING NUMBER:	REVISION:
BJC	PD	02.01.2024	As Shown	A3	23002-003	A

NOTE: THE PROPERTY OF THIS DRAWING AND DESIGN IS VESTED IN CONDON TRANSPORT LTD. IT MUST NOT BE COPIED OR REPRODUCED IN ANY WAY WITHOUT THEIR PRIOR WRITTEN CONSENT.