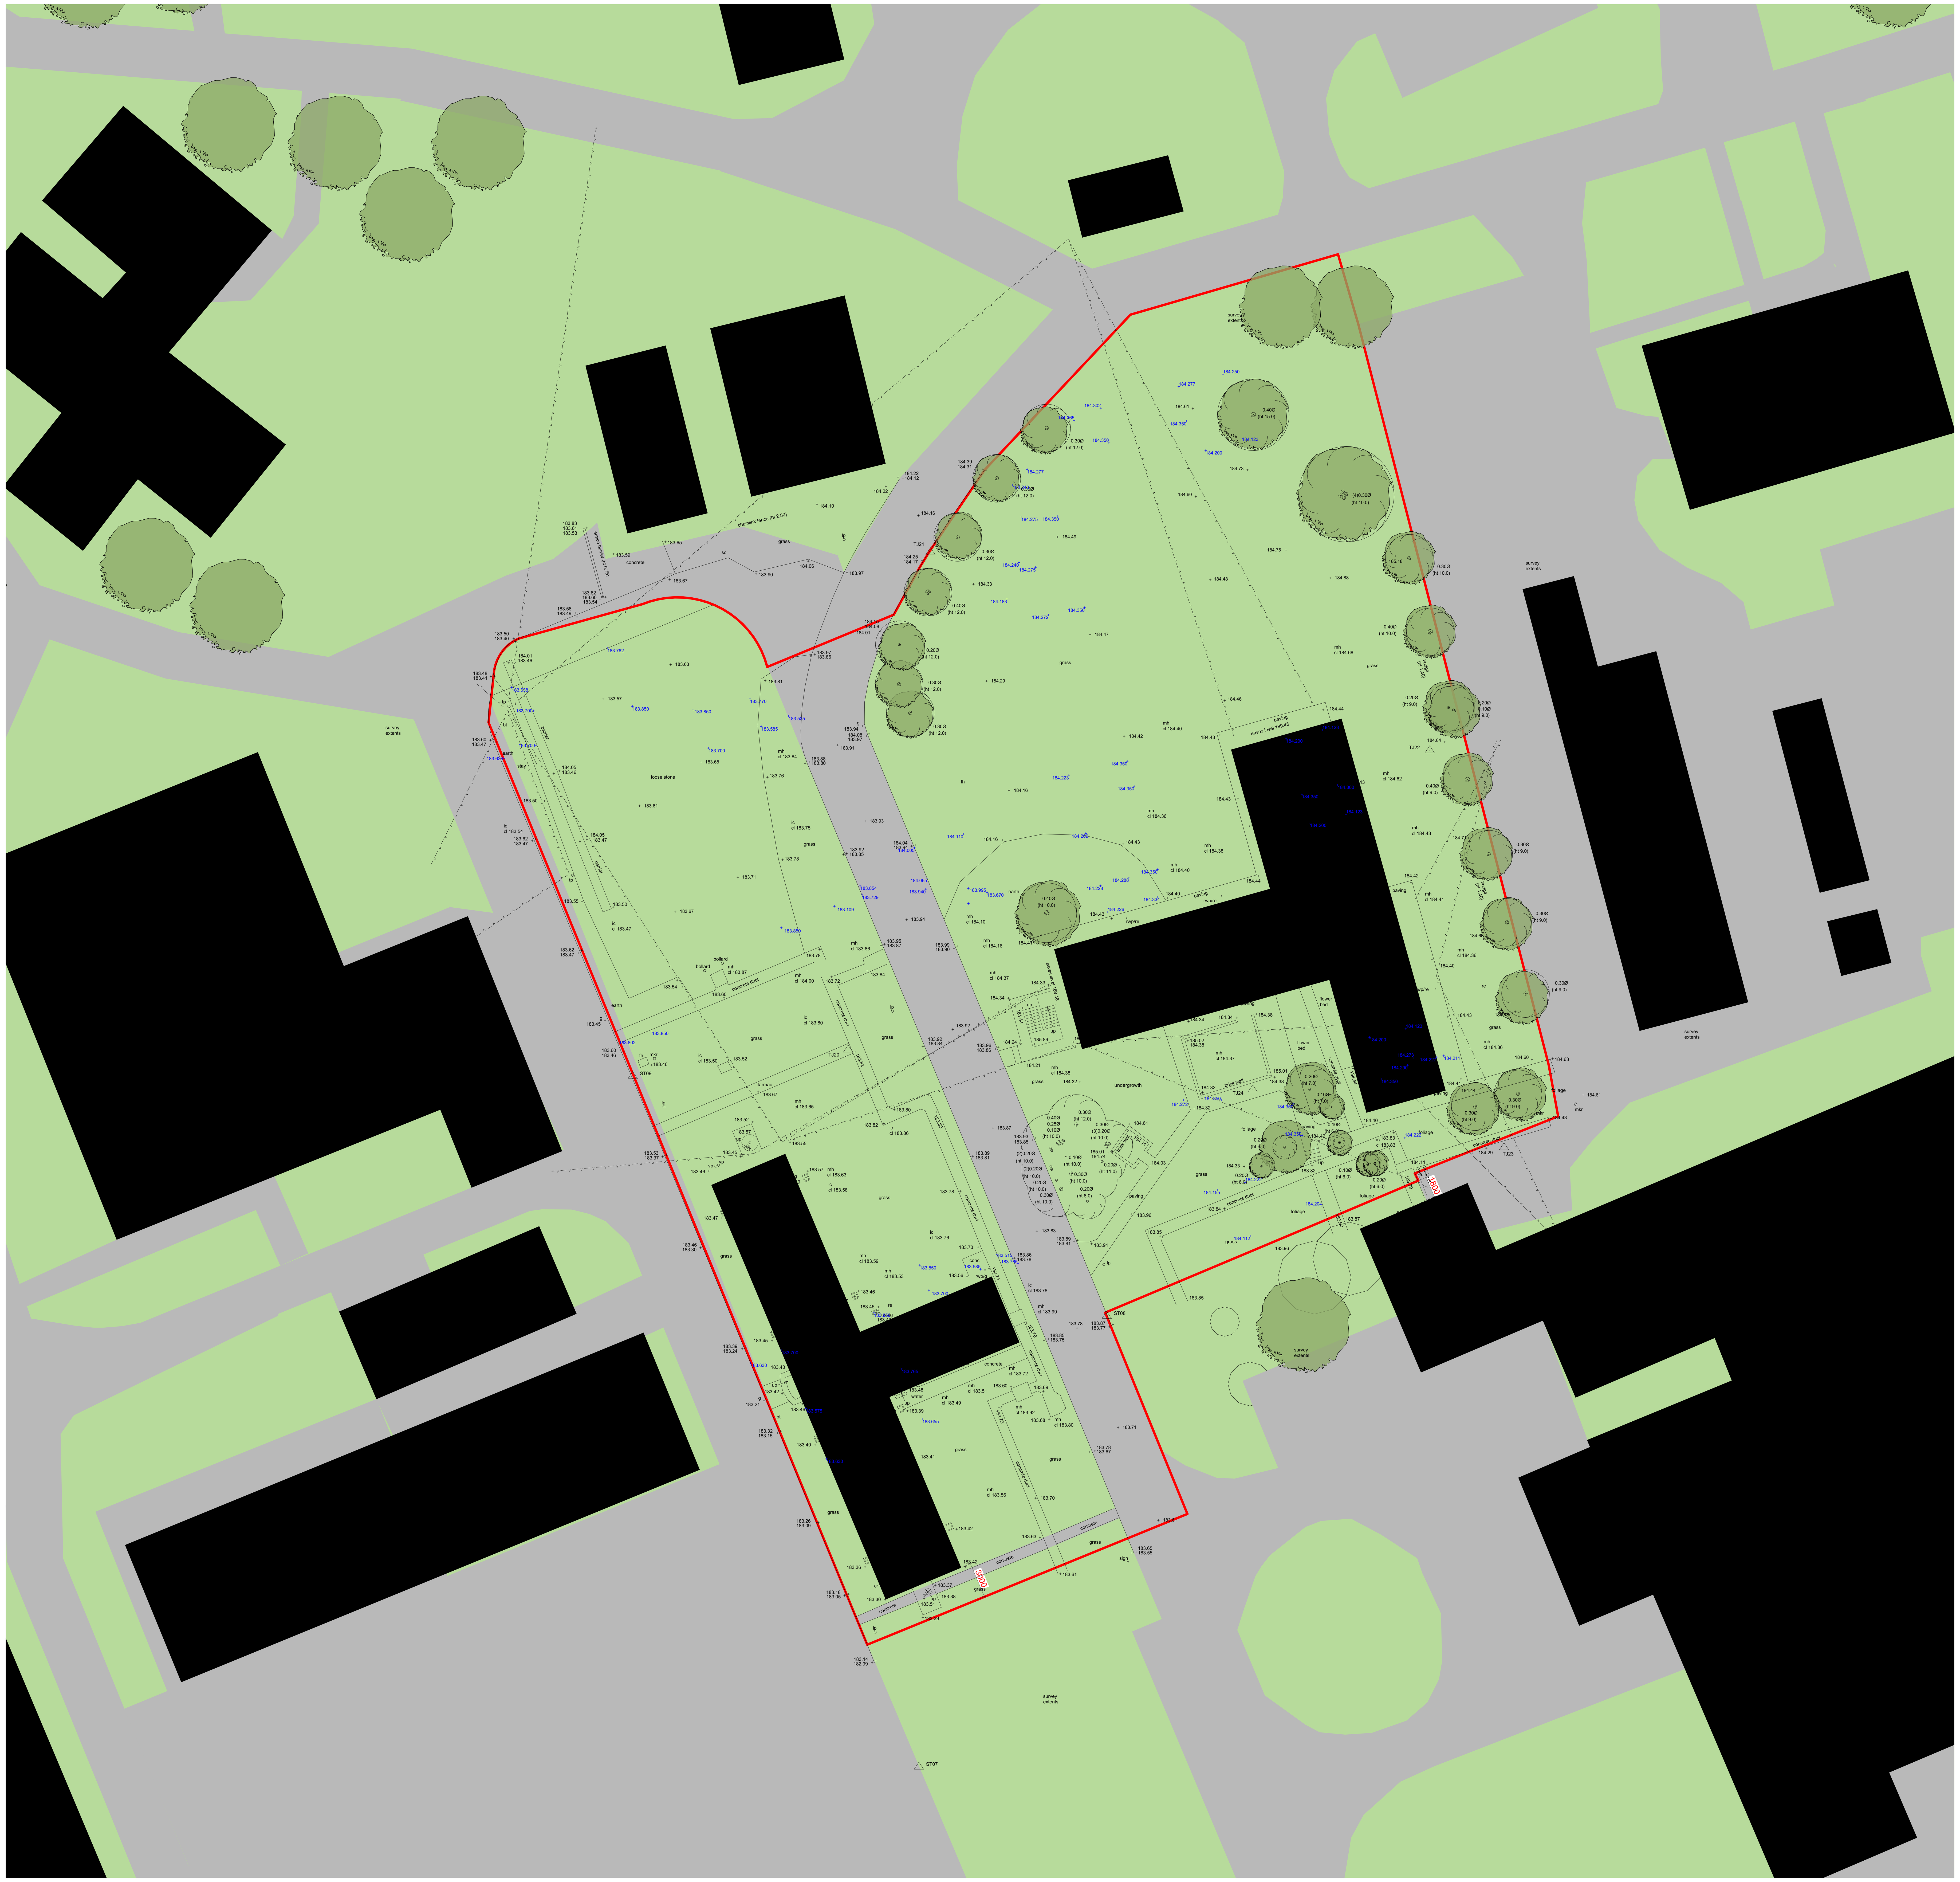

Notes

Report any discrepancies and omissions to HLM Architects
This Drawing is Copyright ©

20 M

1:200

Rev	Description	Date	By	Chk
P04	ISSUED FOR PLANNING	12/01/24	SM	SF
P03	ISSUED FOR END OF STAGE 3	25/04/22	GM	HLM
P02	ISSED FOR DESIGN TEAM REVIEW	29/09/21	BB	GM
P01	Issued for Stage 3 Report.	22/07/21	JC	GM

Revisions — Suitability

Project — S4 STAGE APPROVAL

TRENCHARD LINES

OFFICIAL

Client

DEFENCE INFRASTRUCTURE ORGANISATION

Title

EXISTING SITE 2 BLOCK PLAN

Drawing No.: **Z9A5615Y19-HLM-20-00-DR-A-000201**

Revision: **P04**

Scale @ A0: 1:200

Drawn: GM

Date: 12/07/2021

Checked: HLM

N

1:200 20 M

HLM Architects

© HLM Architects
2nd Floor
Ailsa Court
121 West Regent Street
Glasgow G2 2SD

www.hlmarchitects.com
T. +44 (0) 141 226 8320
F. +44 (0) 141 226 8350
glasgow@hlmarchitects.com