TUCKER JOINERY

CLS diagrams

Client **Mrs Catherine**

Job **1 number Hardwood conservation sash window**

Ref **33 St Matins**

1 X Sliding Sash - SS1

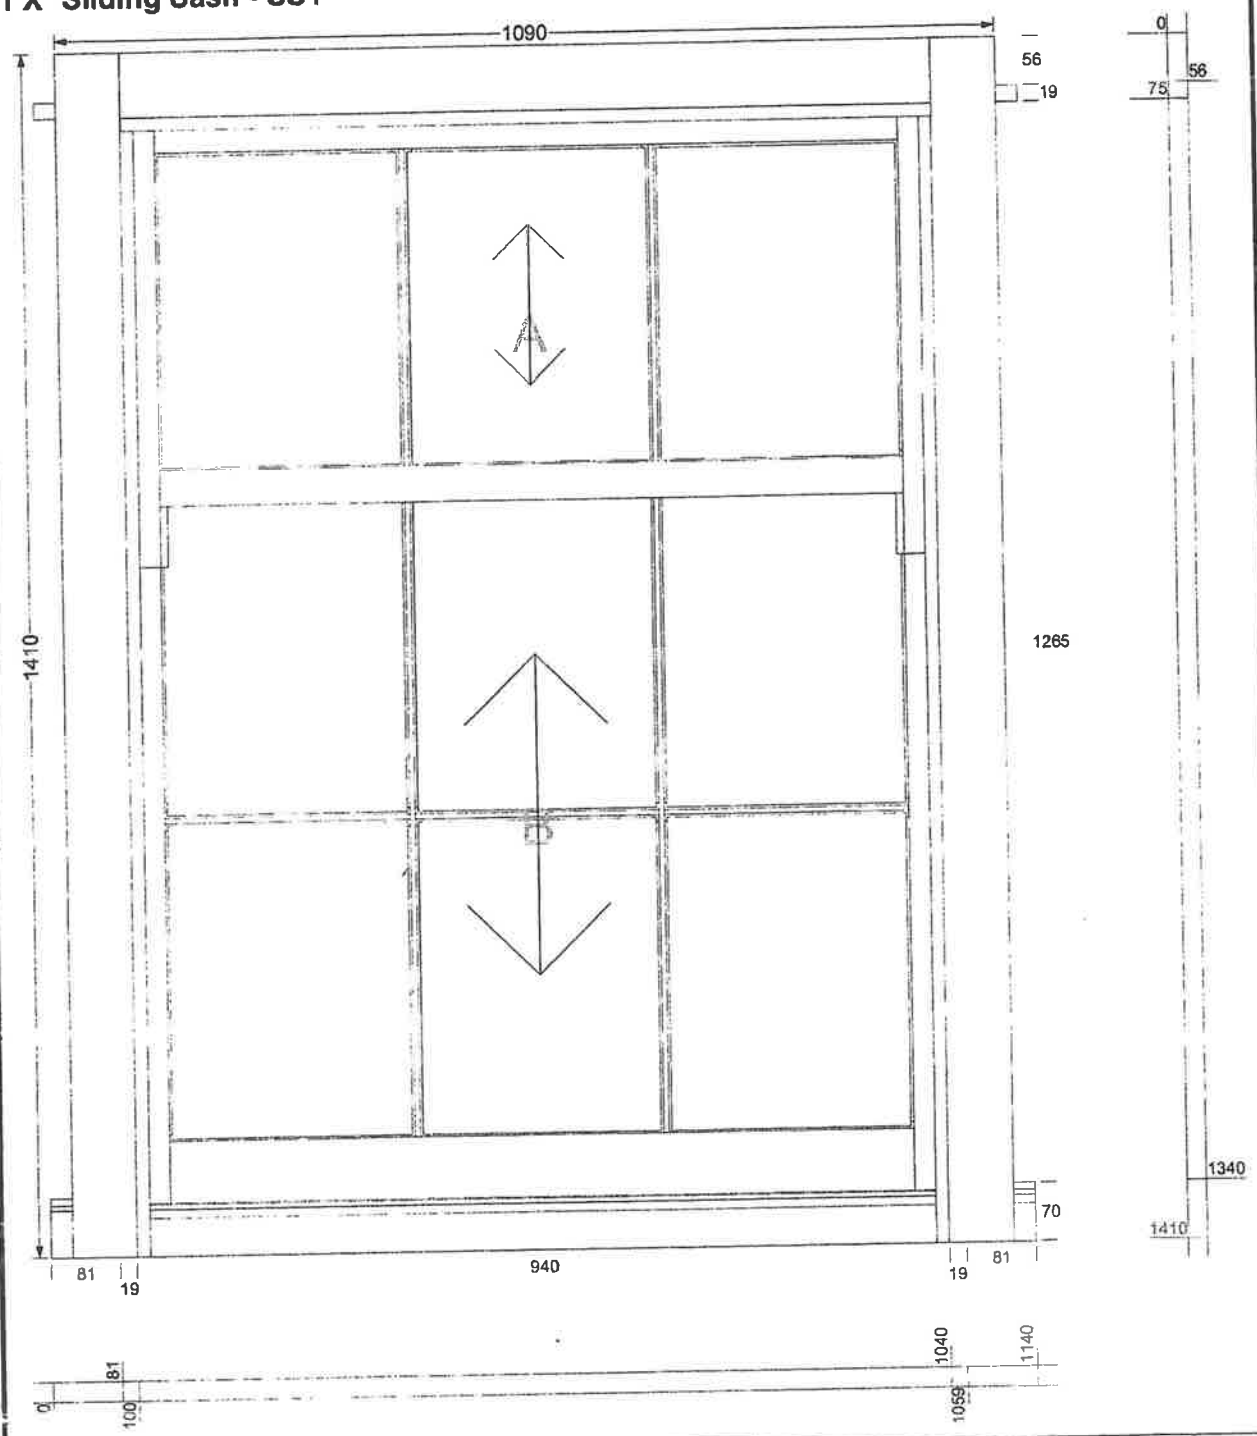

Job number	Job reference		
lee5982	**33 St Matins**	13:38 2-01-24	**6** of **10**

TUCKER JOINERY

CLS diagrams

SS1
Top sliding sash

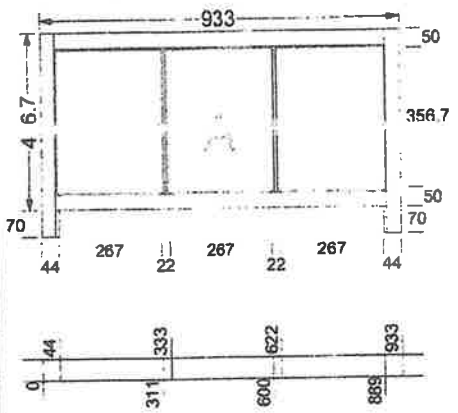

SS1
Bottom sliding sash

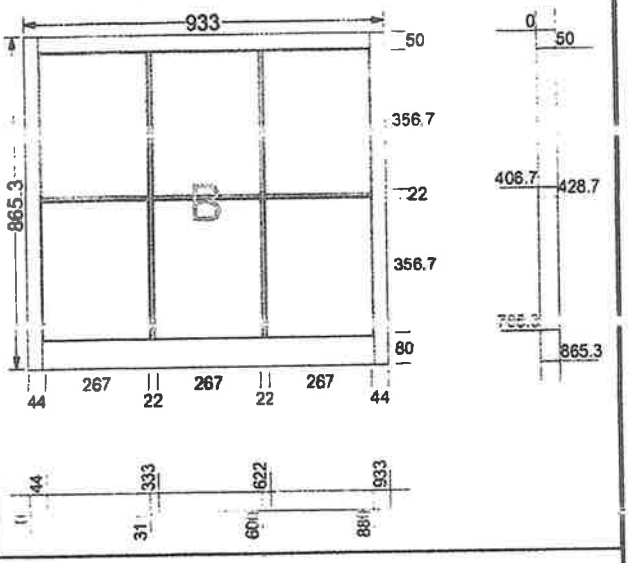

Job number	Job reference		
lee5982	33 St Matins	13:38 2-01-24	7 of 10