

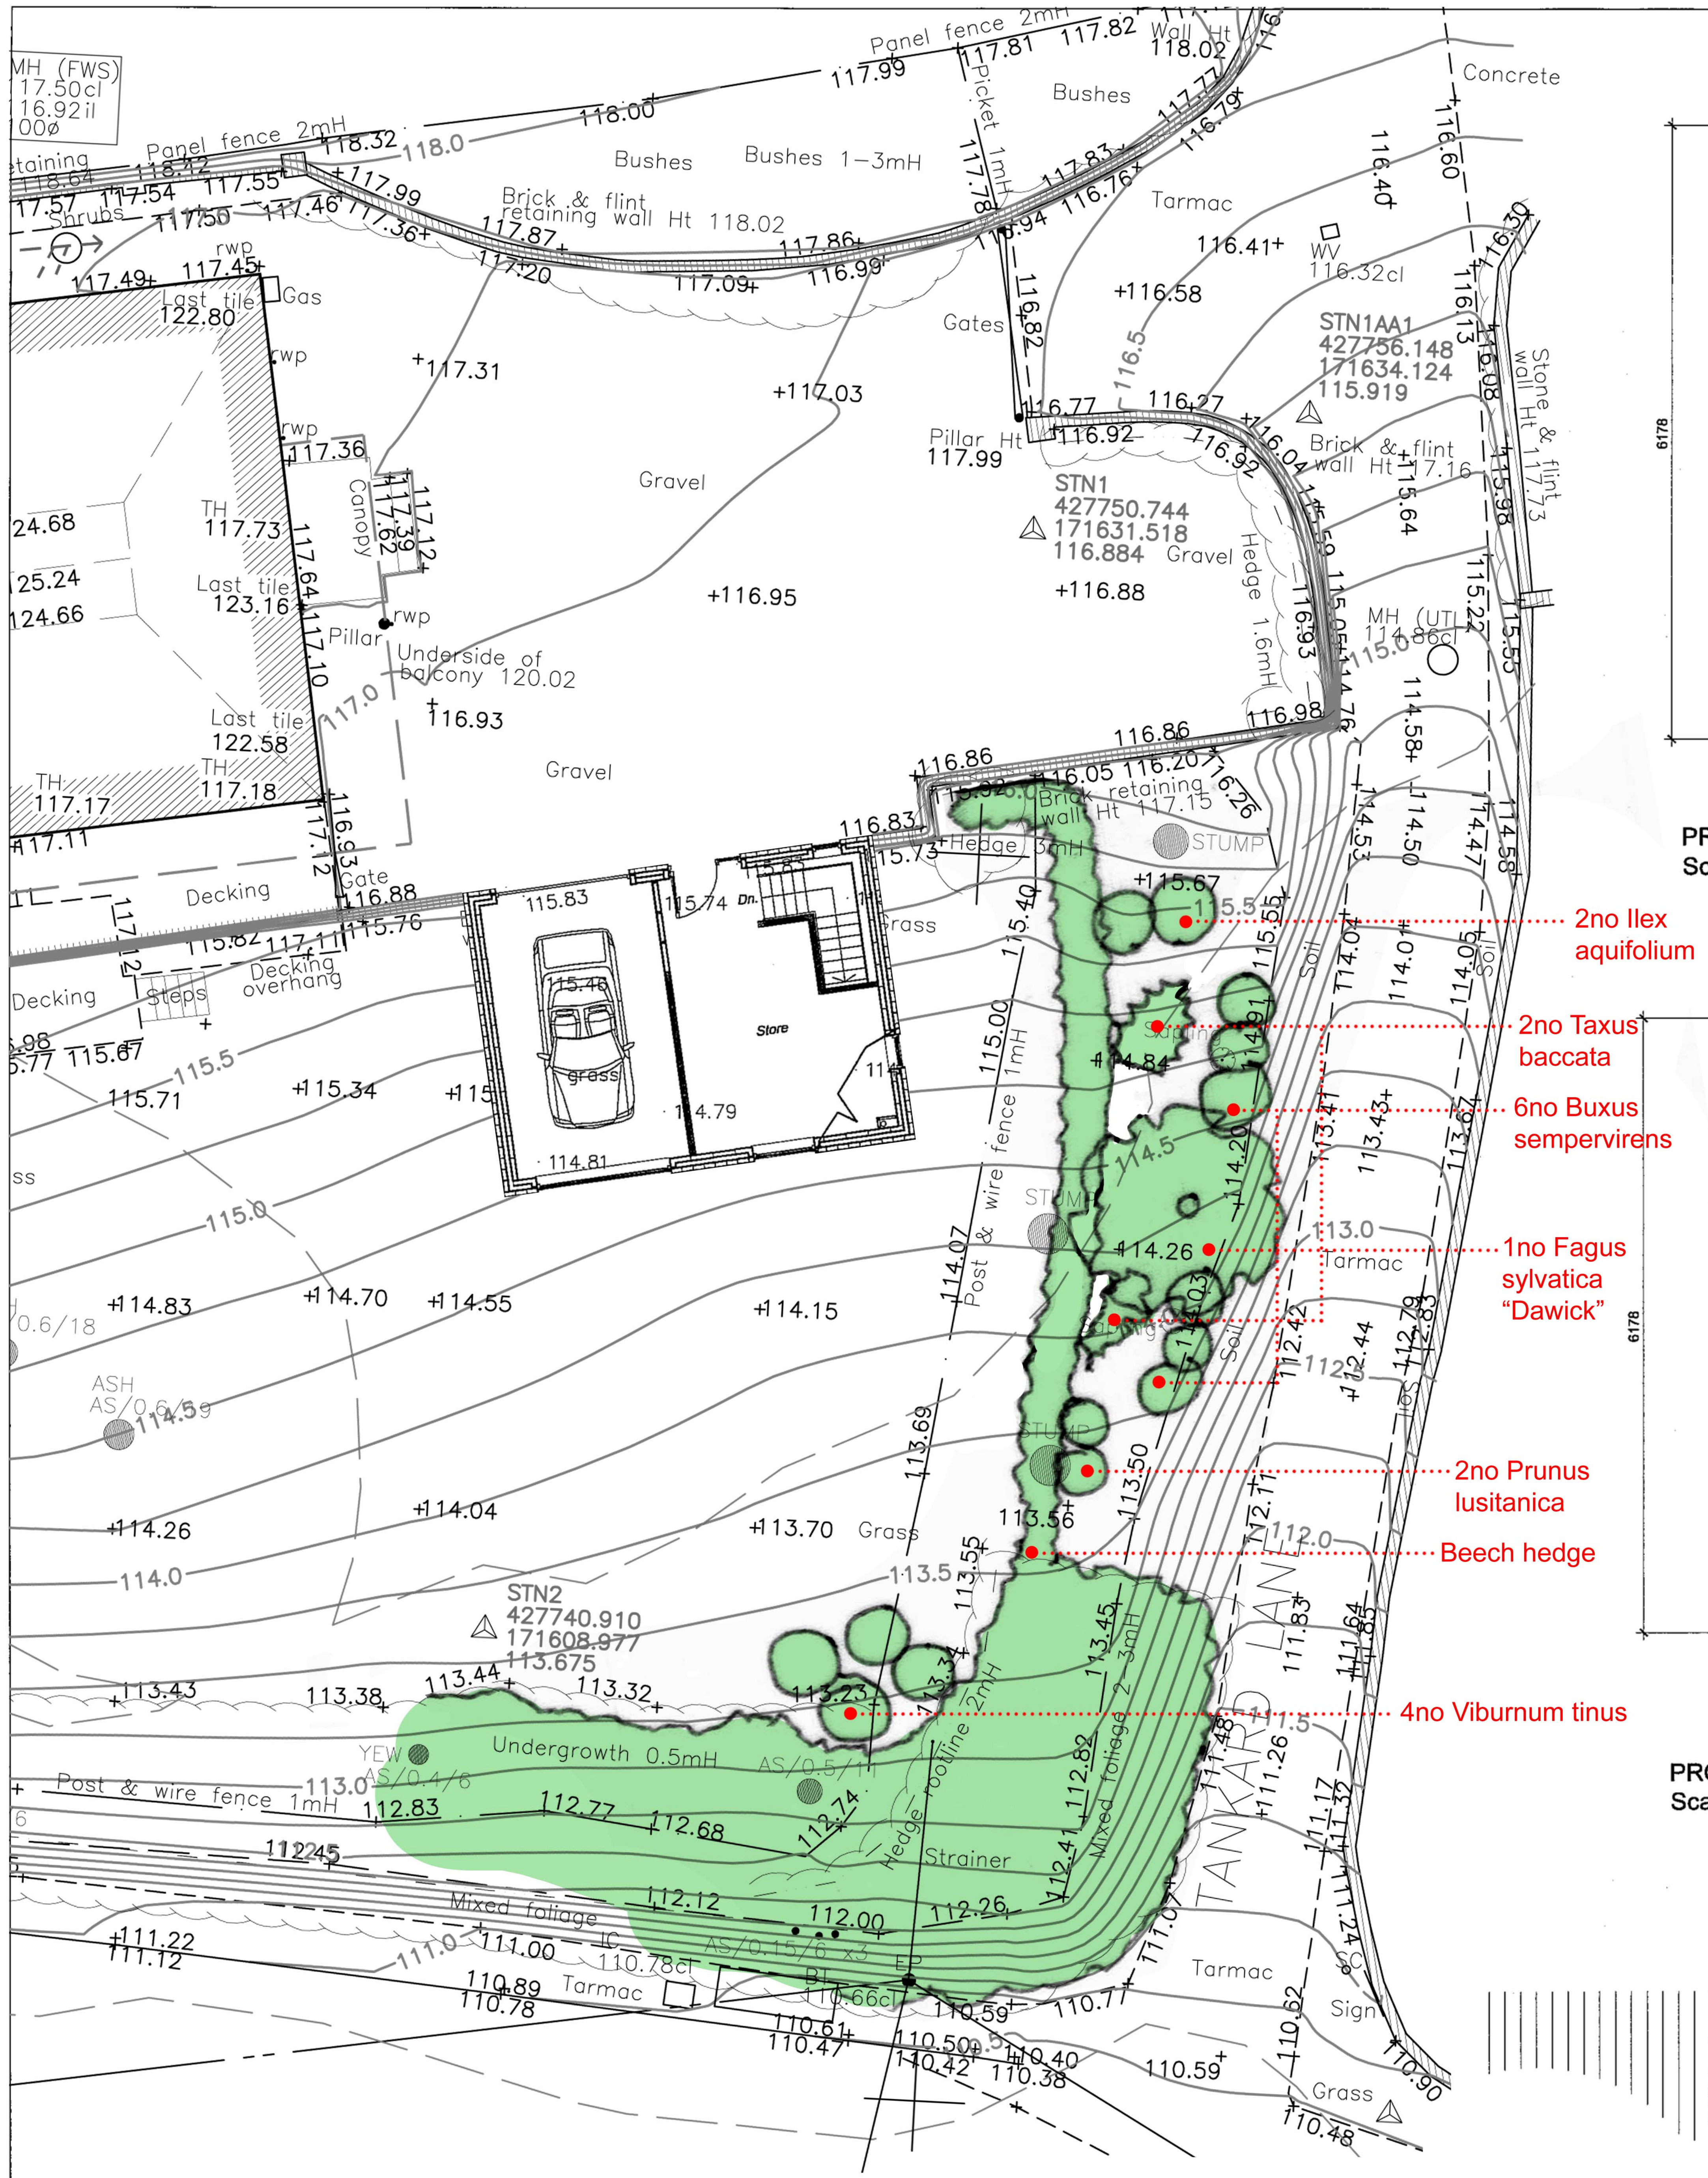


PROPOSED SITE PLAN
Scale 1 : 100


1:100 0 1 2 5m
1:50 0 1 2 3 4m

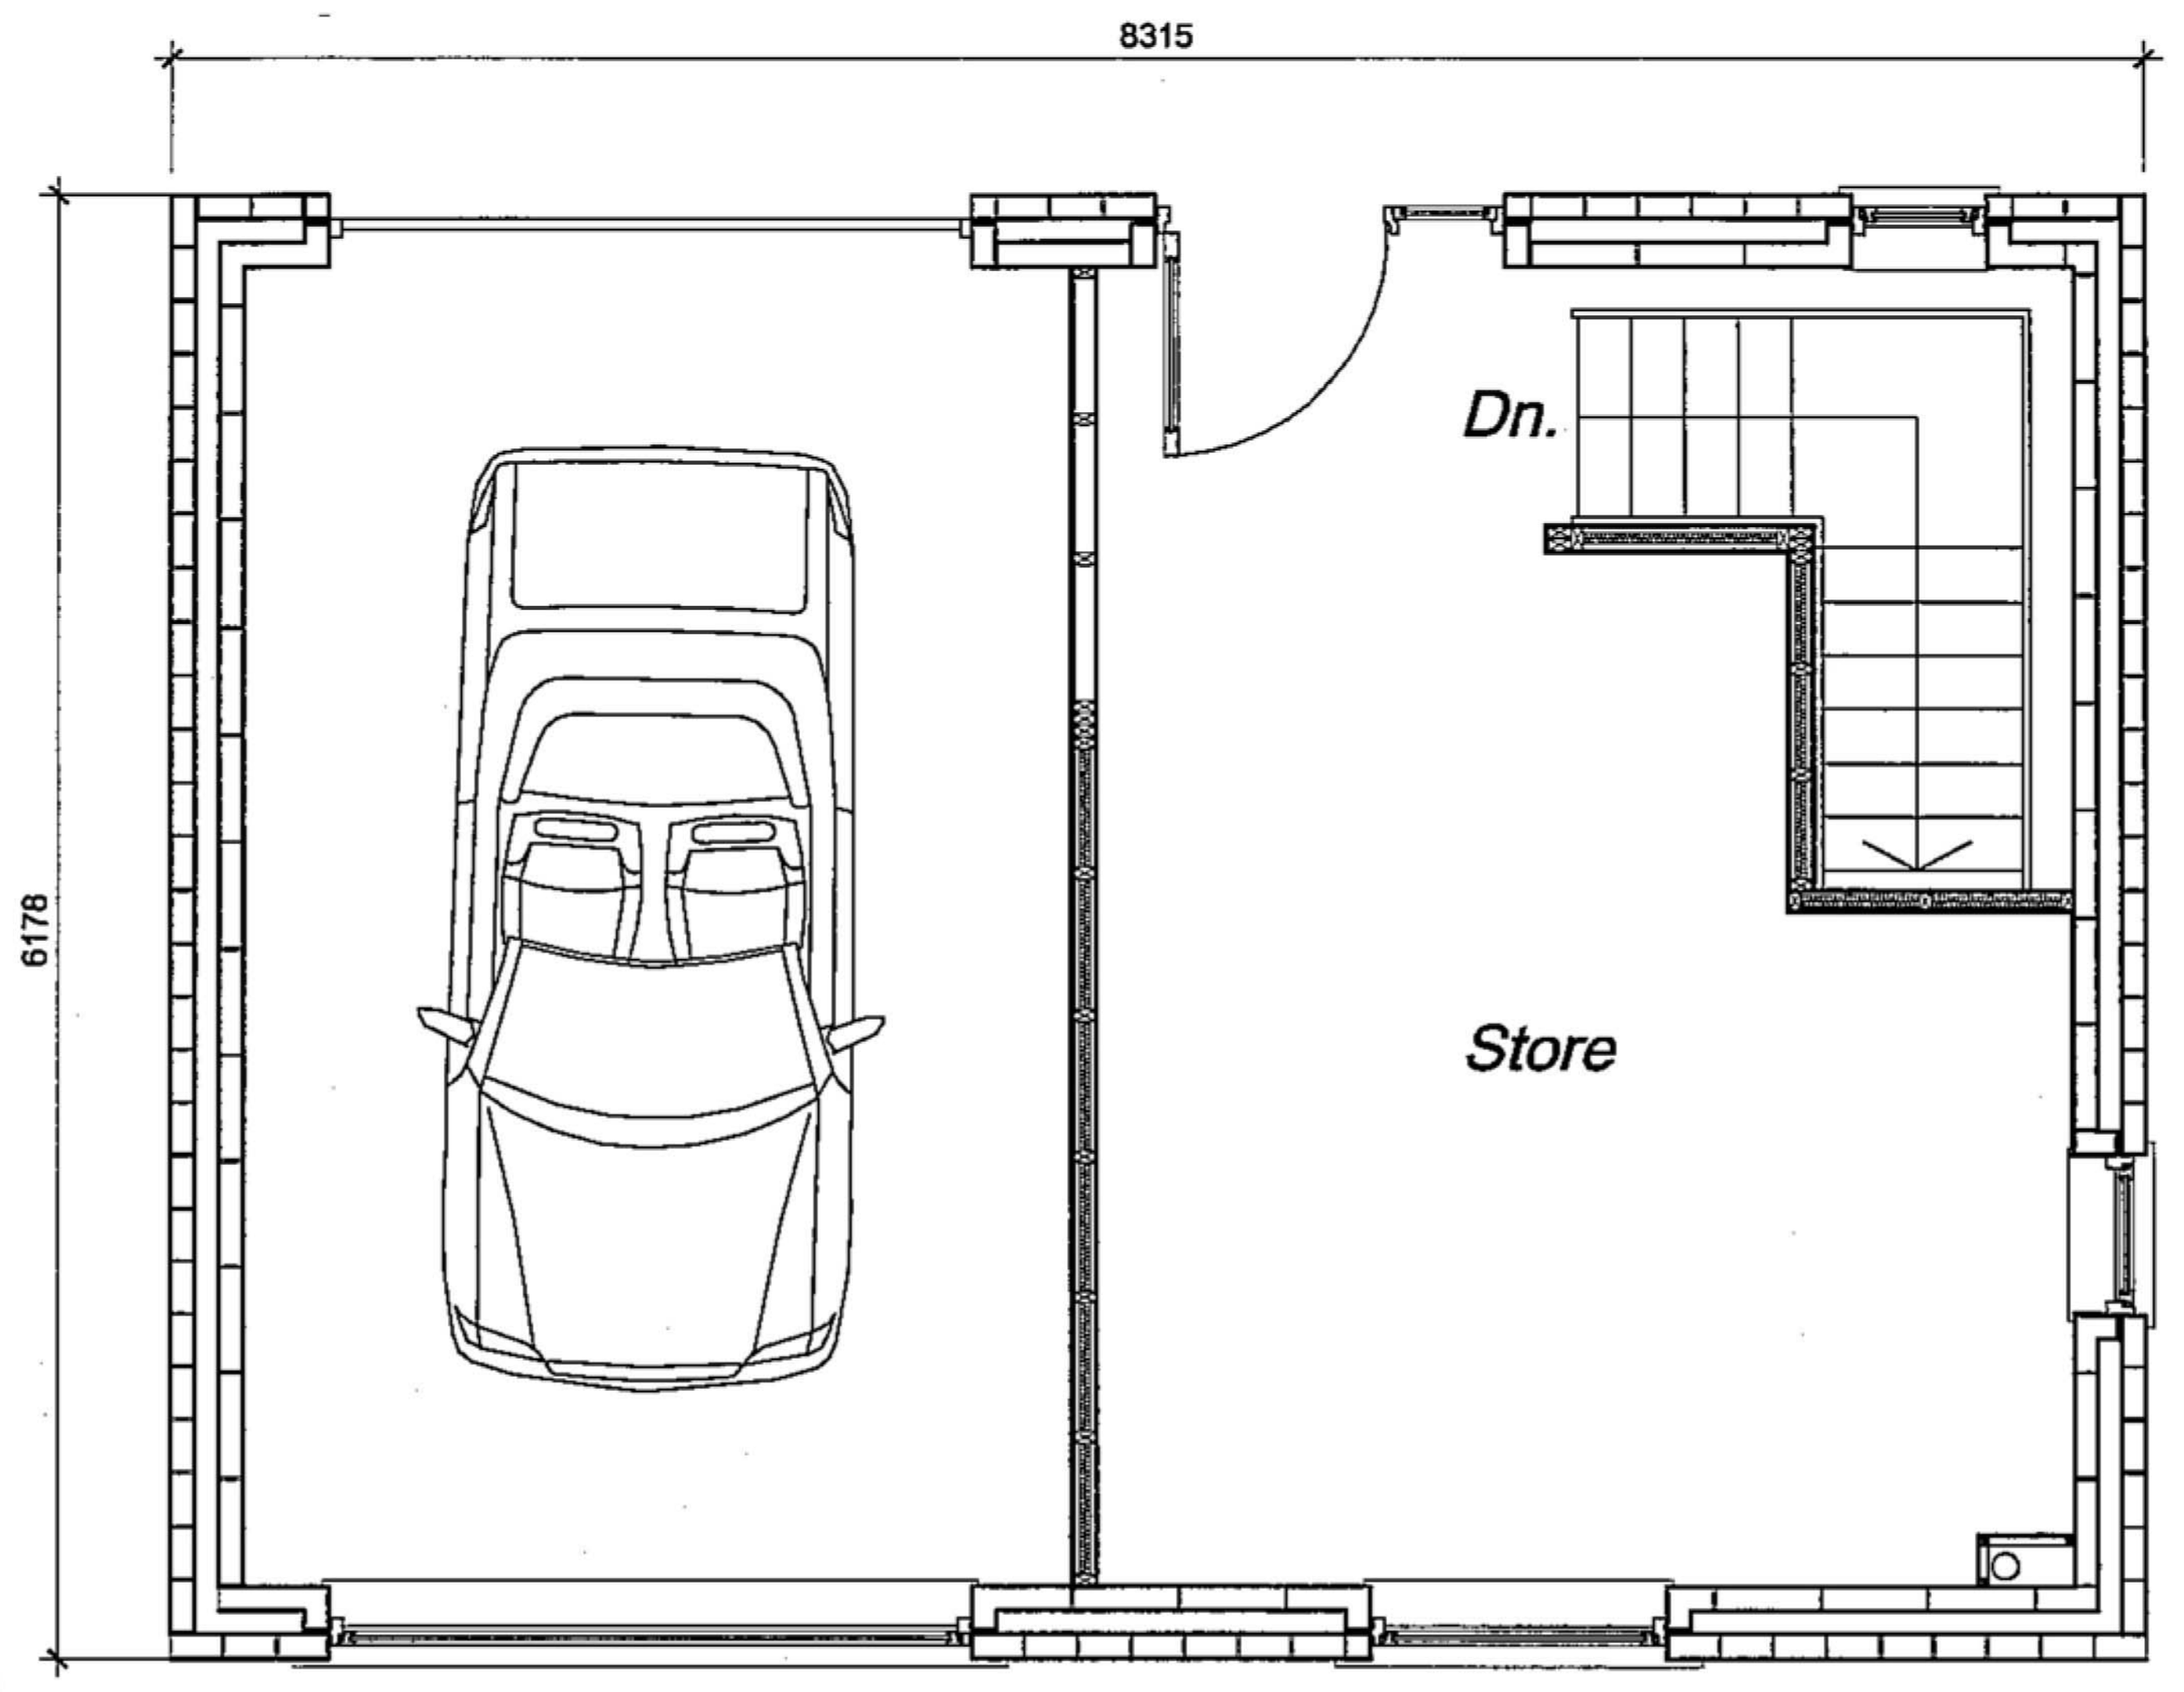


PROPOSED GROUND FLOOR PLAN
Scale 1 : 50

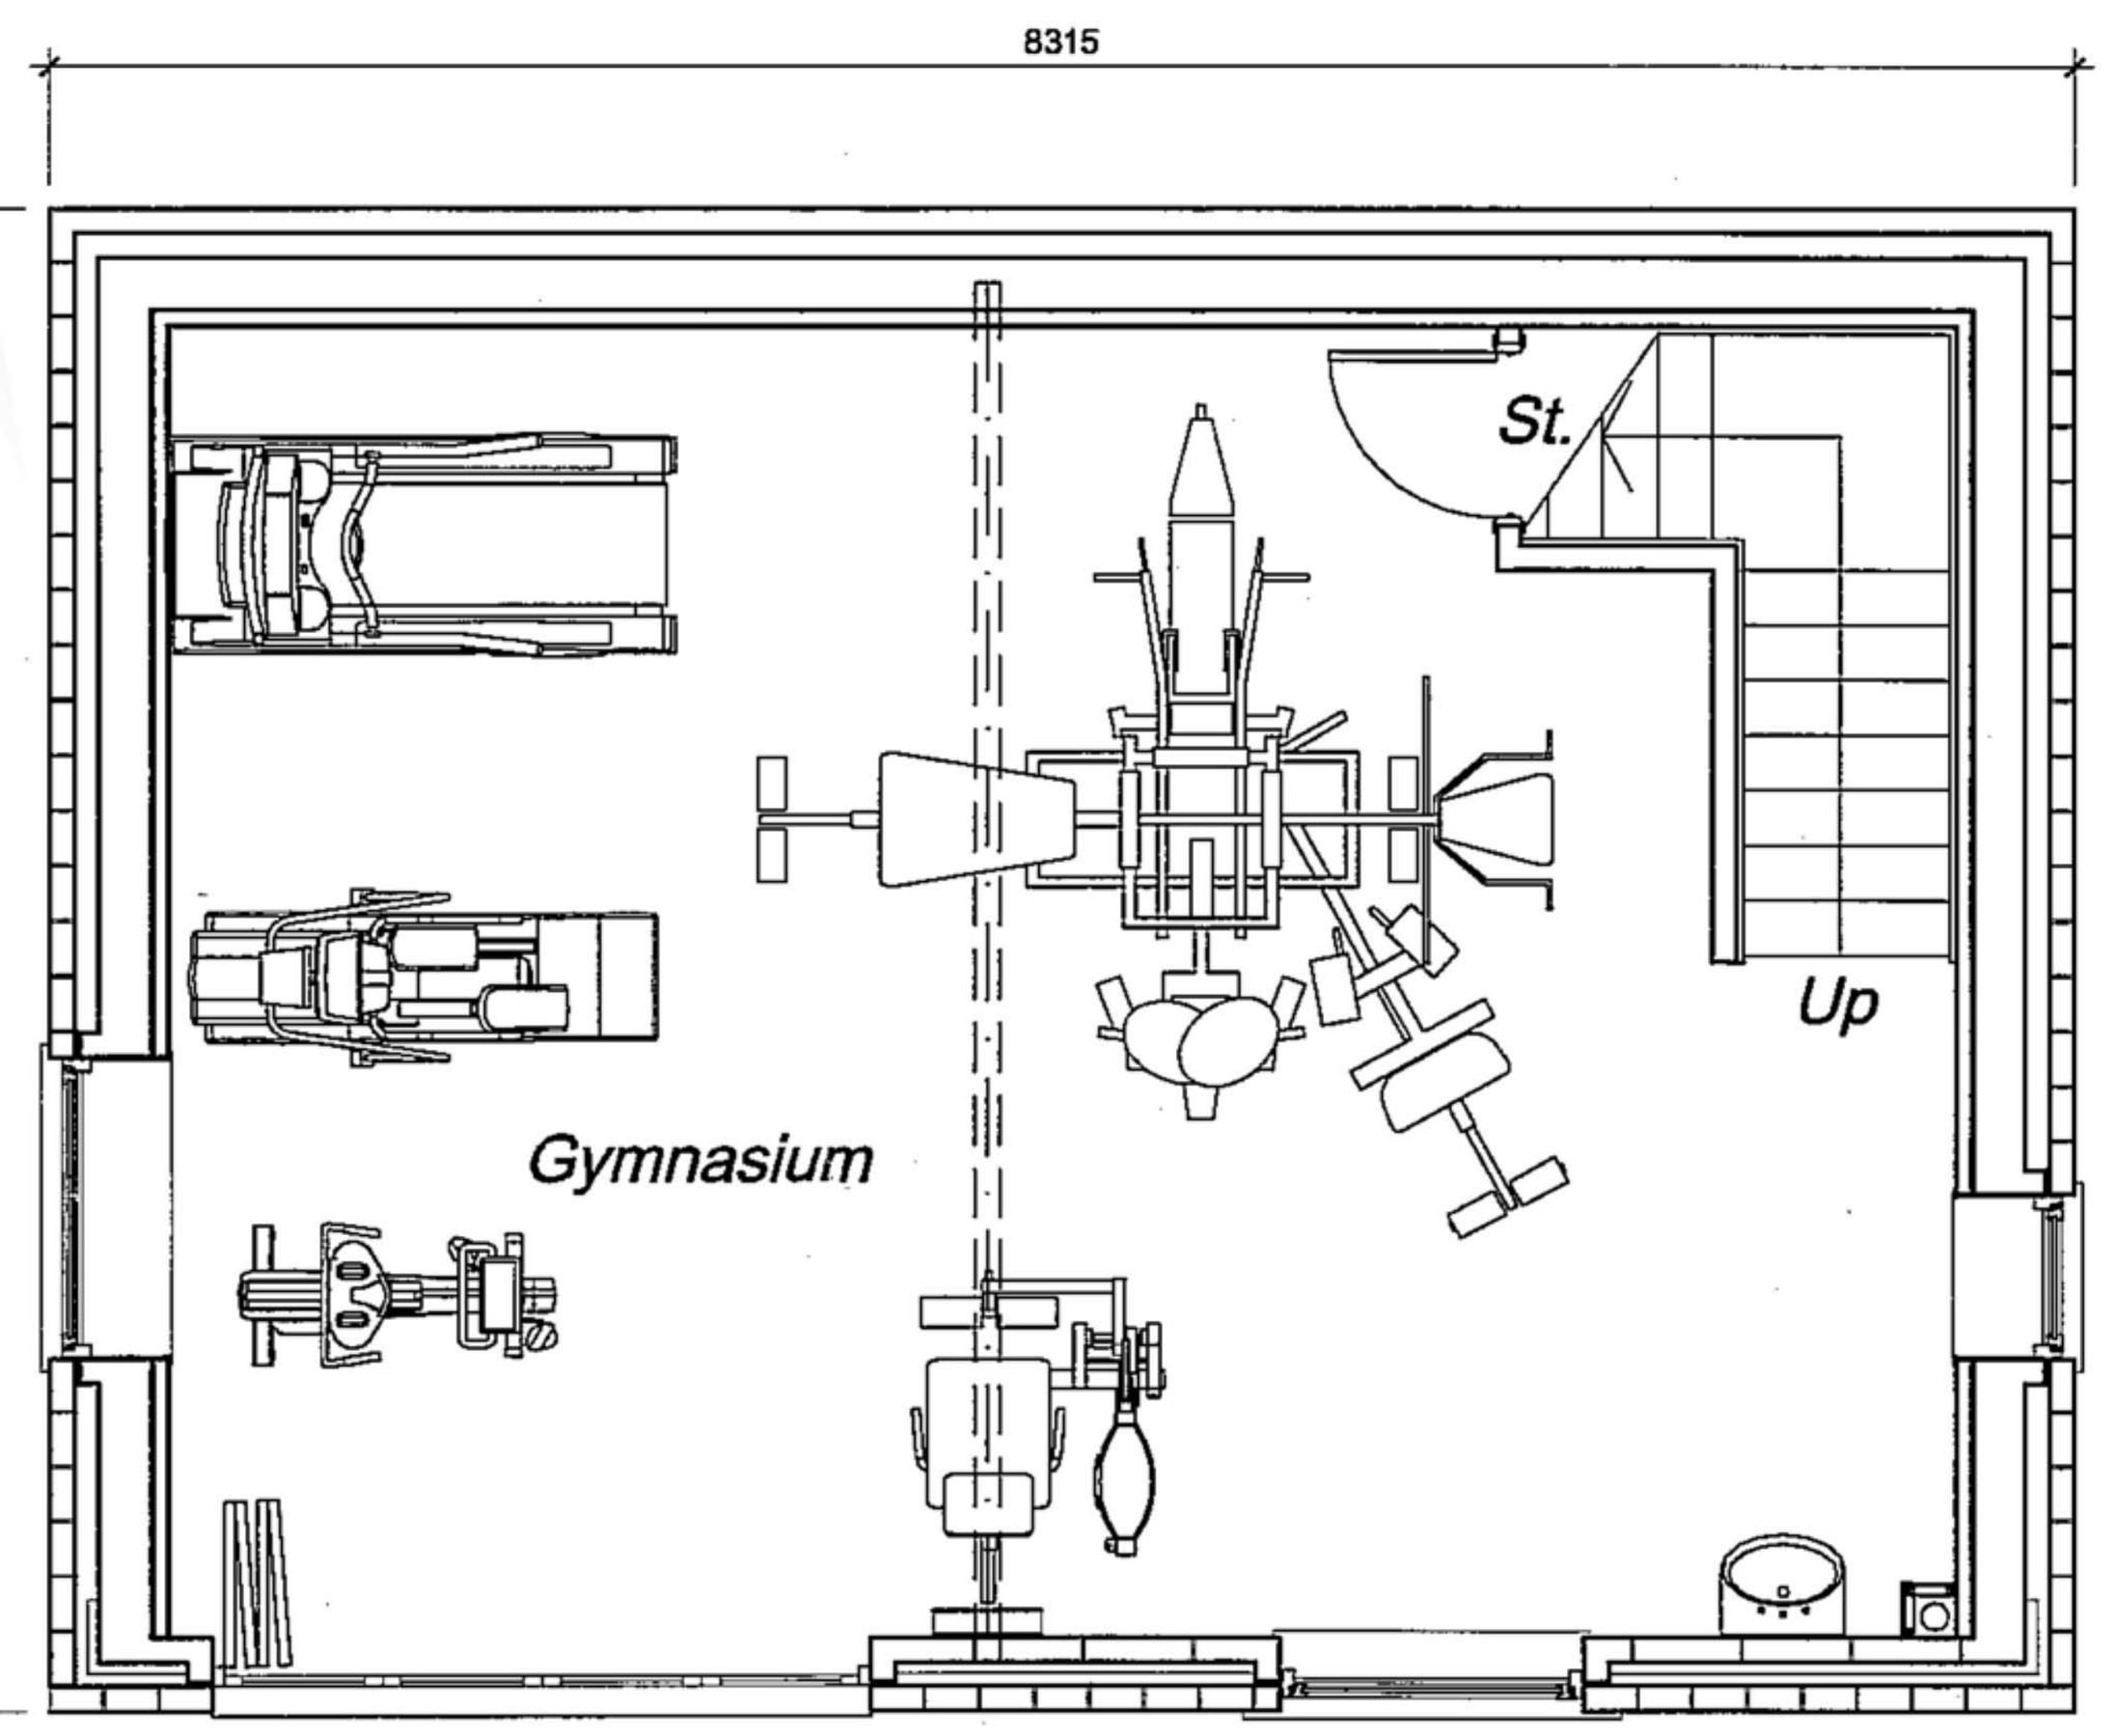

PROPOSED LOWER GROUND FLOOR PLAN
Scale 1 : 50

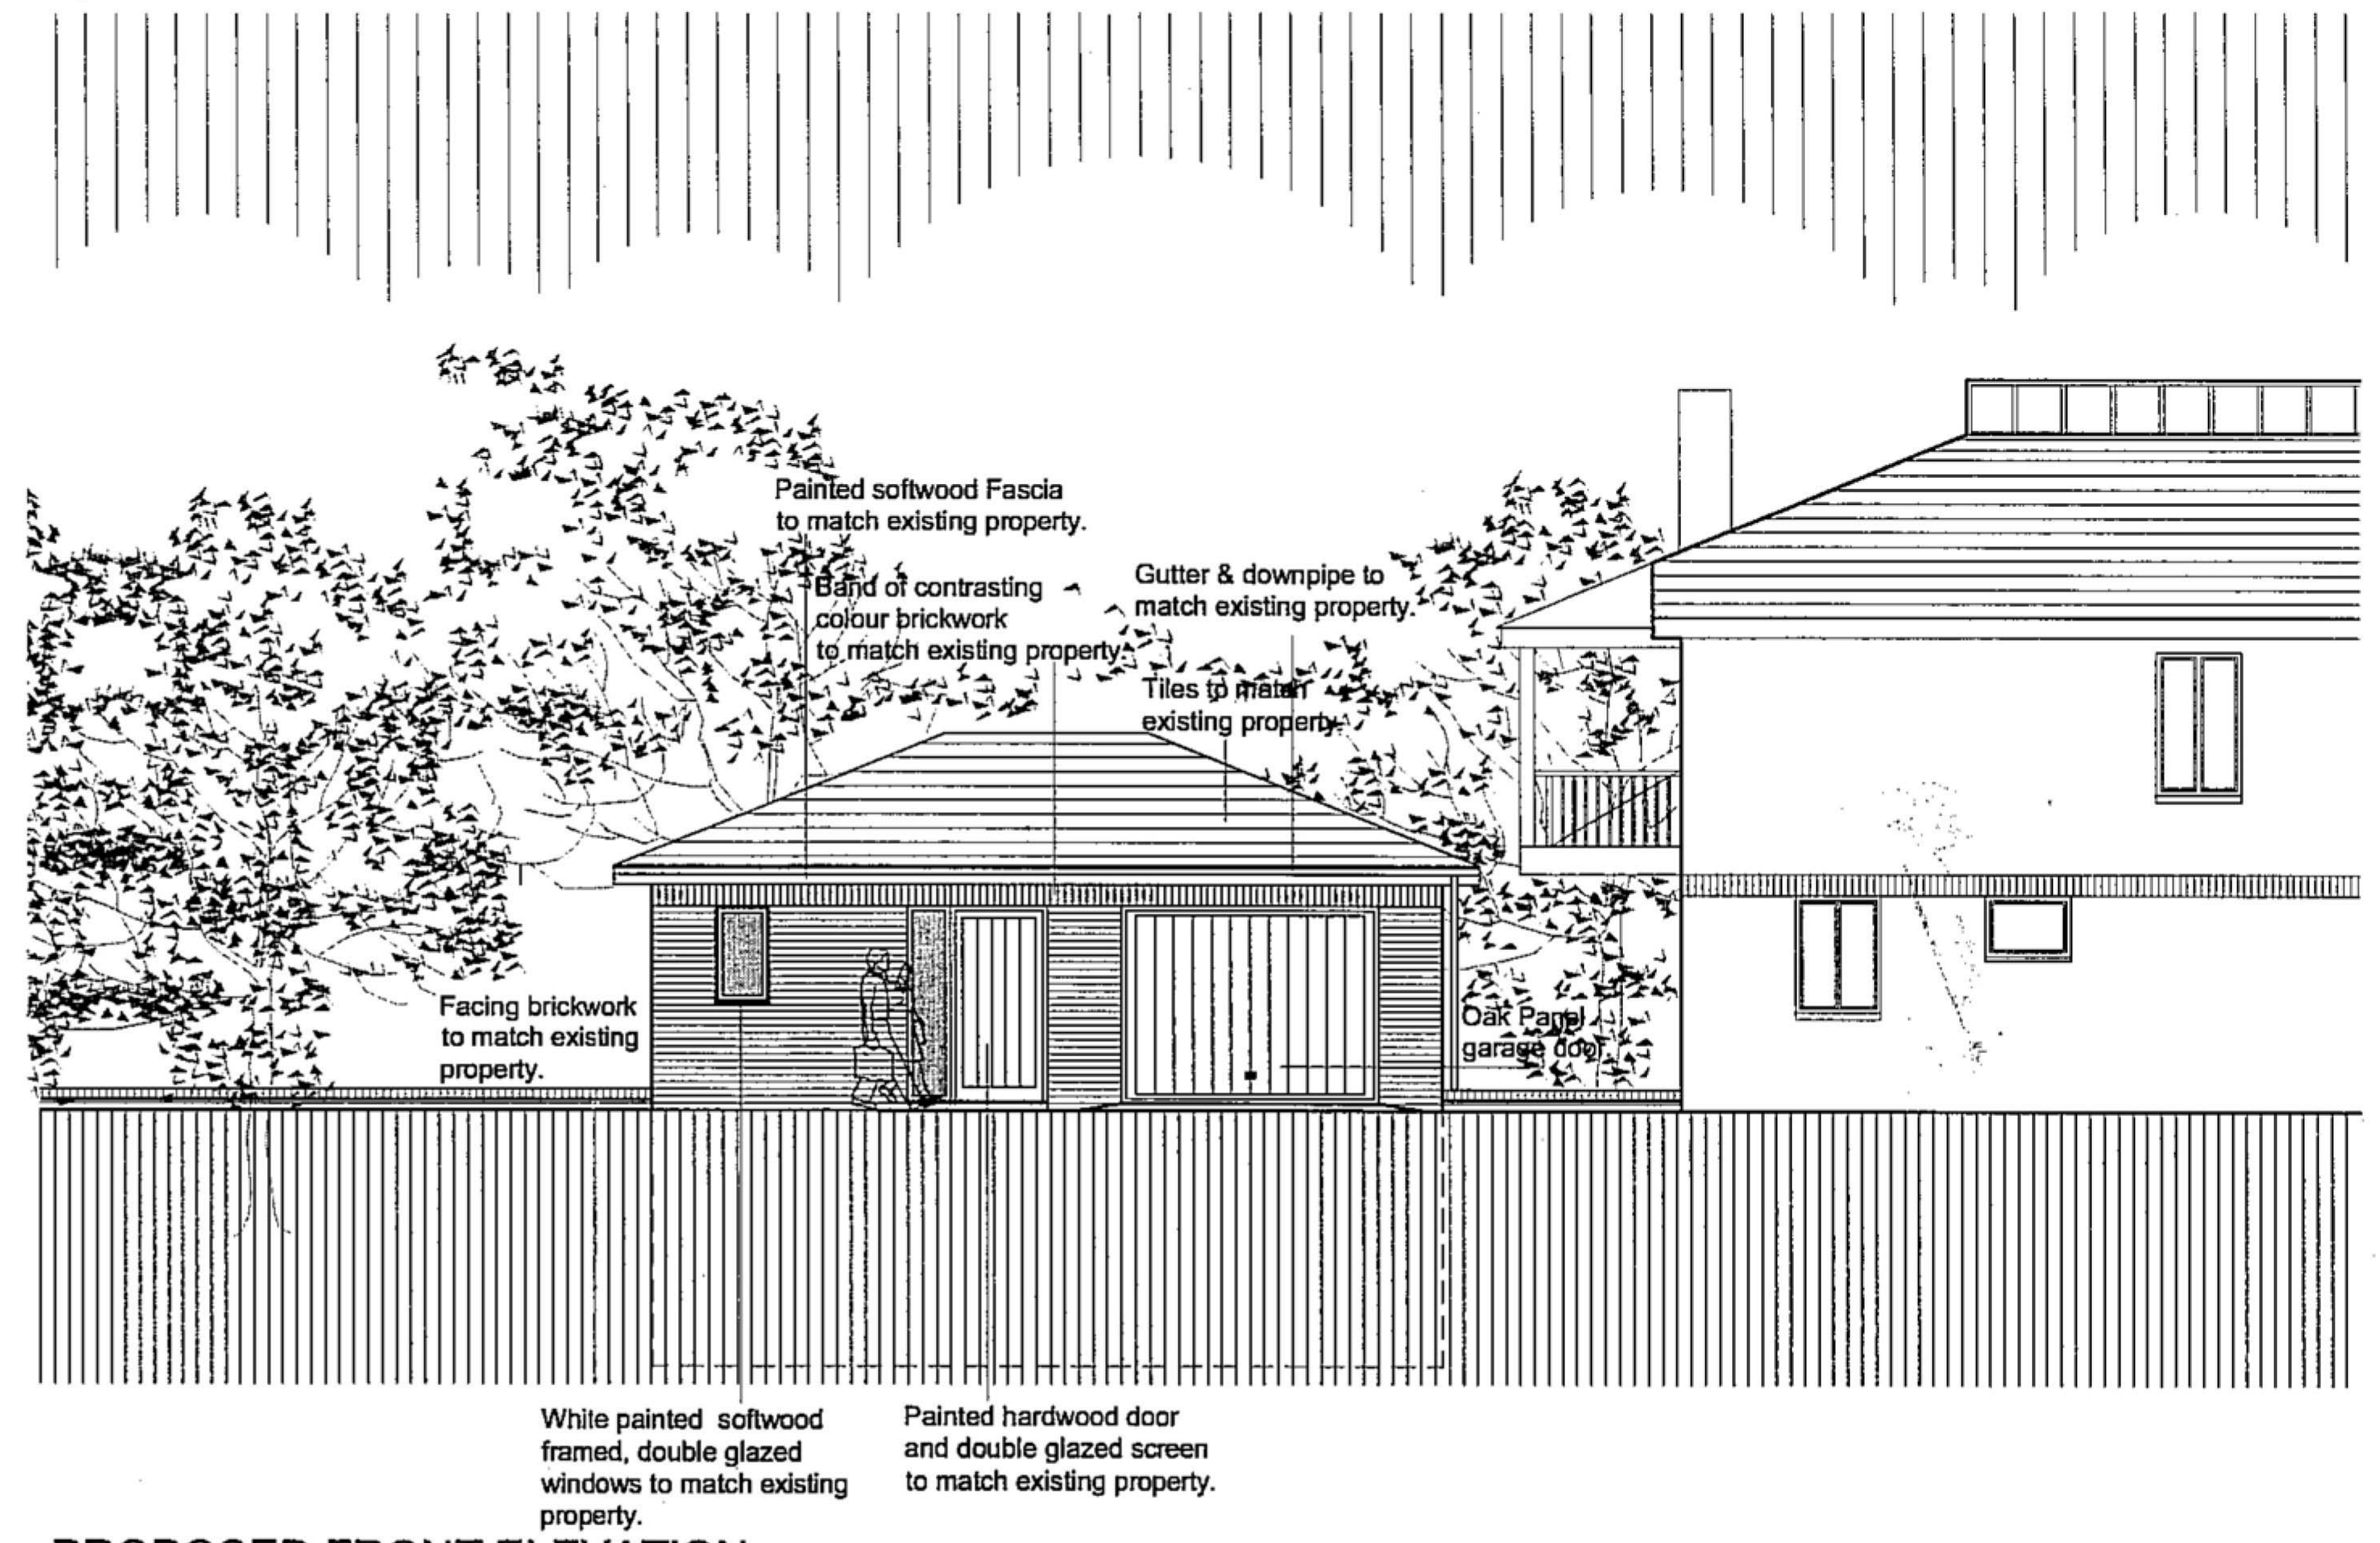


PROPOSED FRONT ELEVATION
Scale 1 : 100

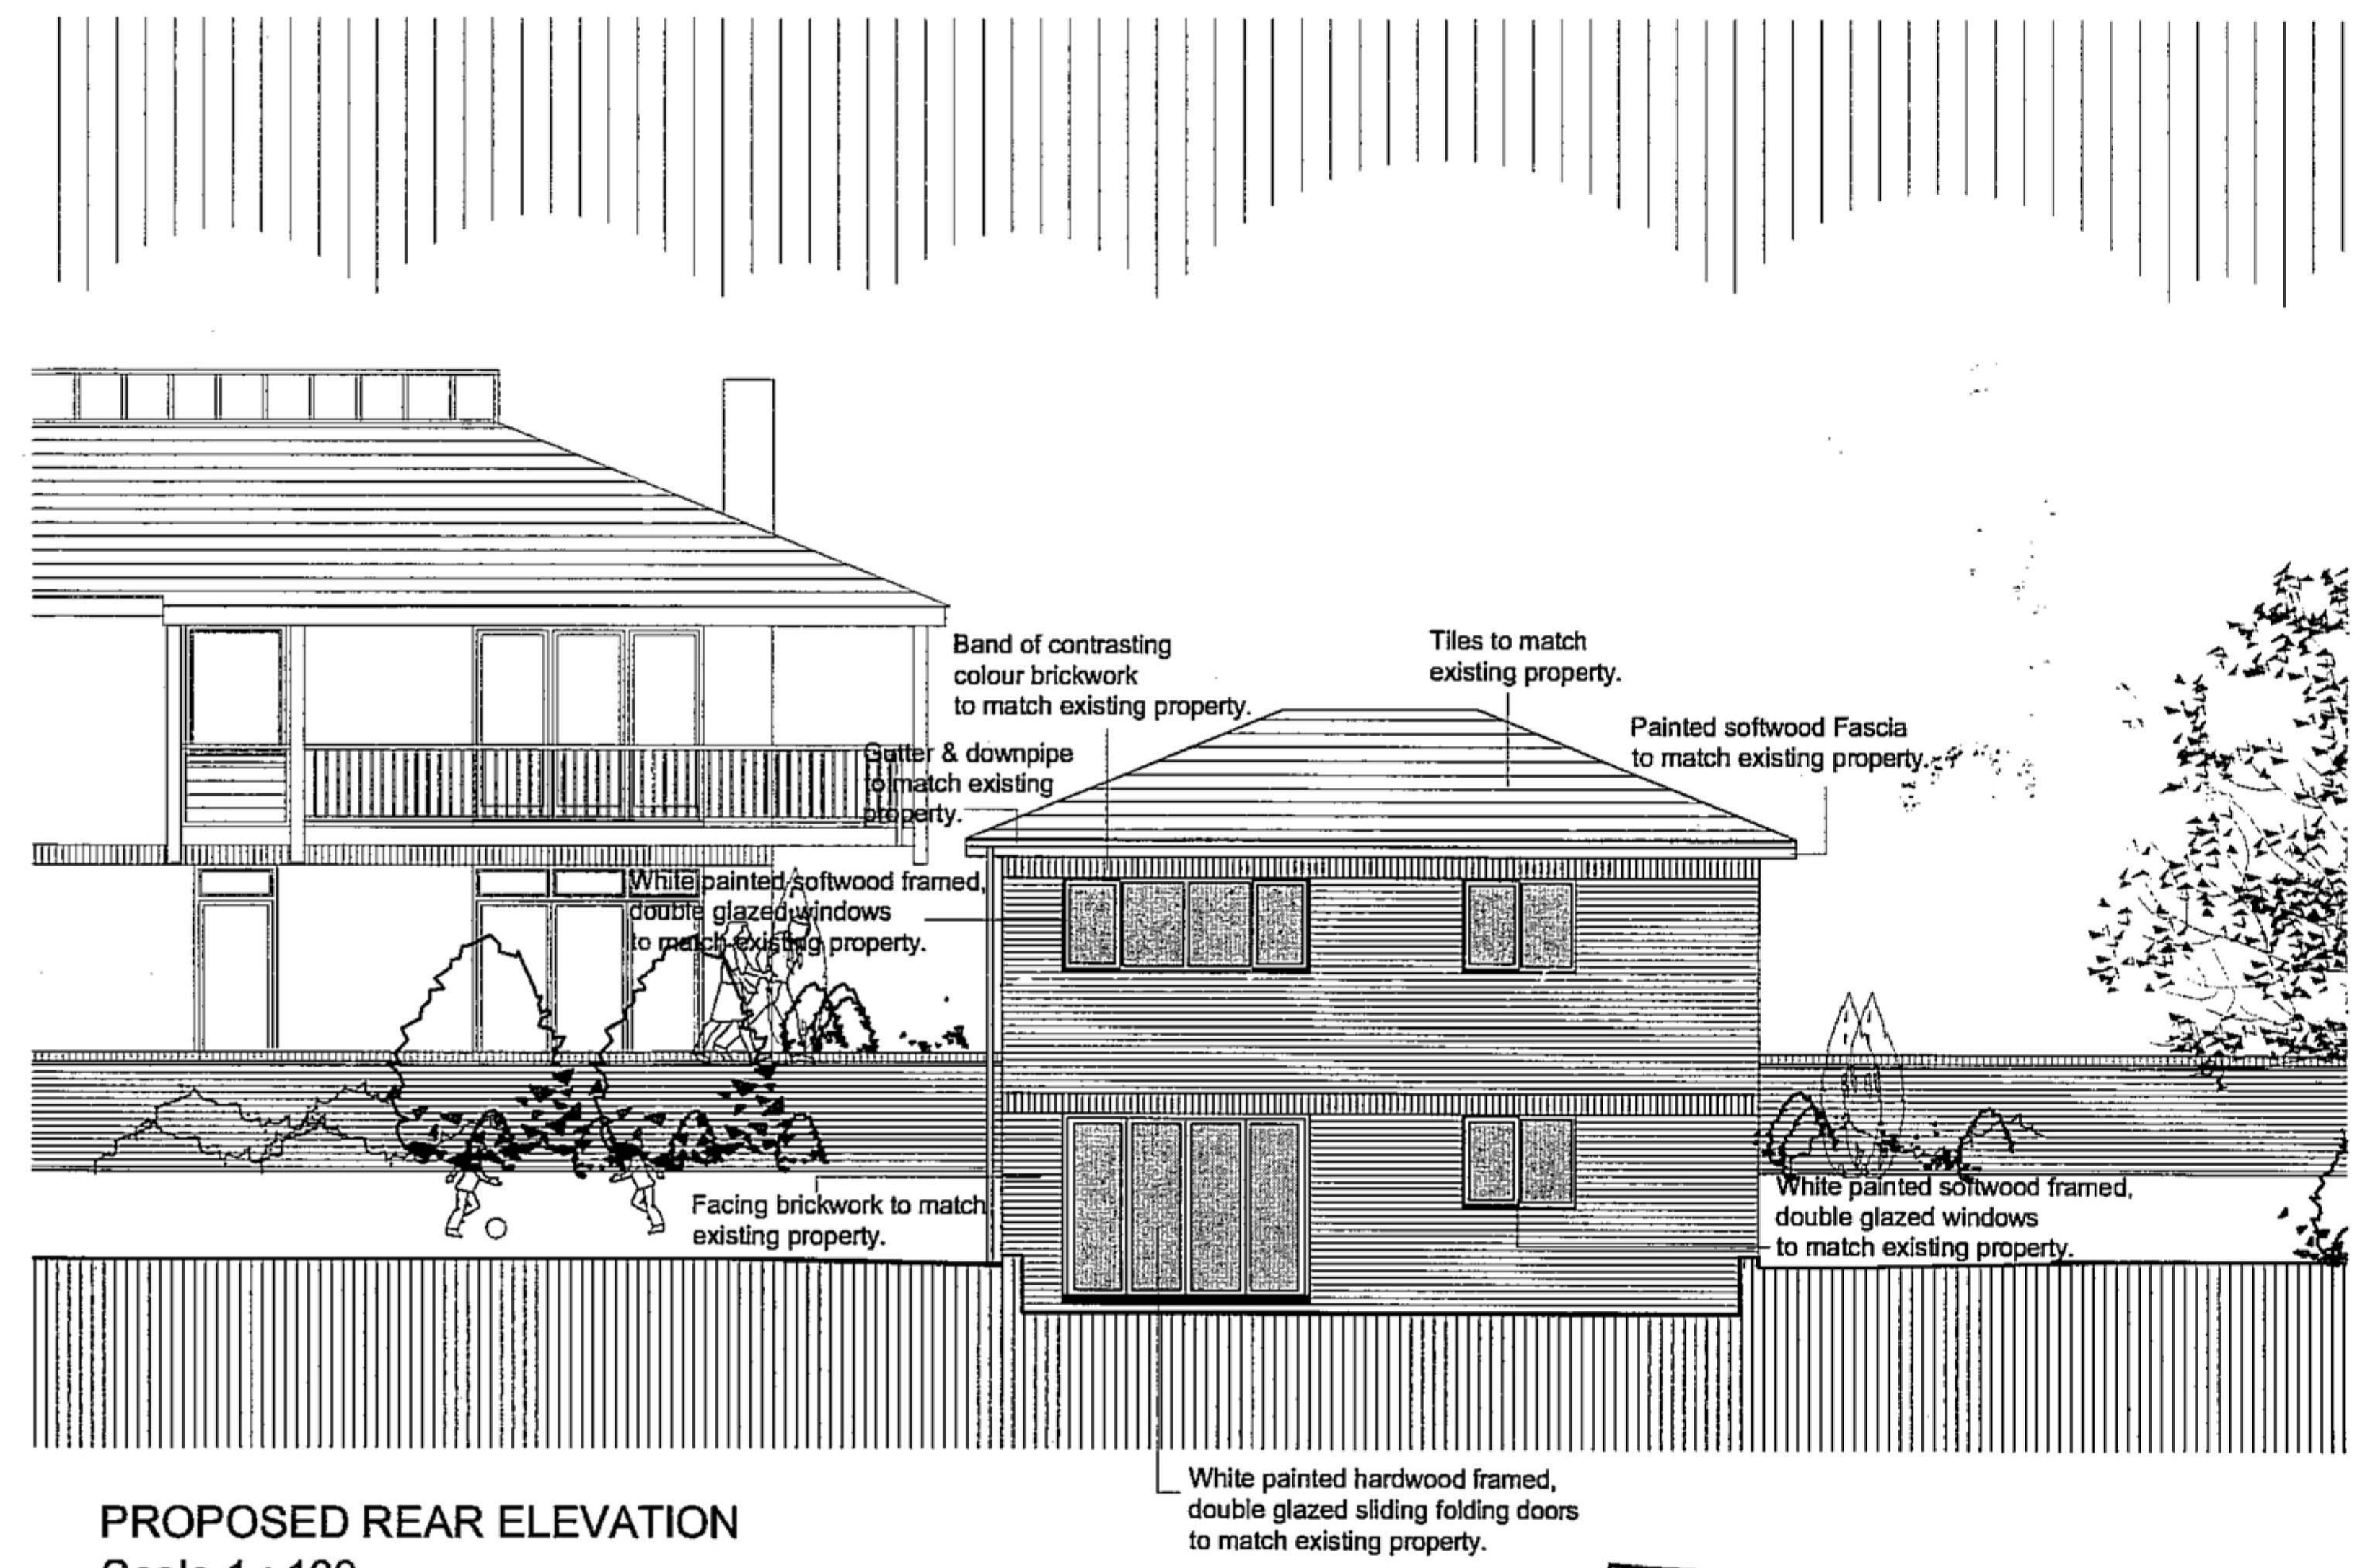


PROPOSED REAR ELEVATION
Scale 1 : 100

FILE
K/059773
KDC PLANNING SERVICES
12 NOV 2008
RECEIVED

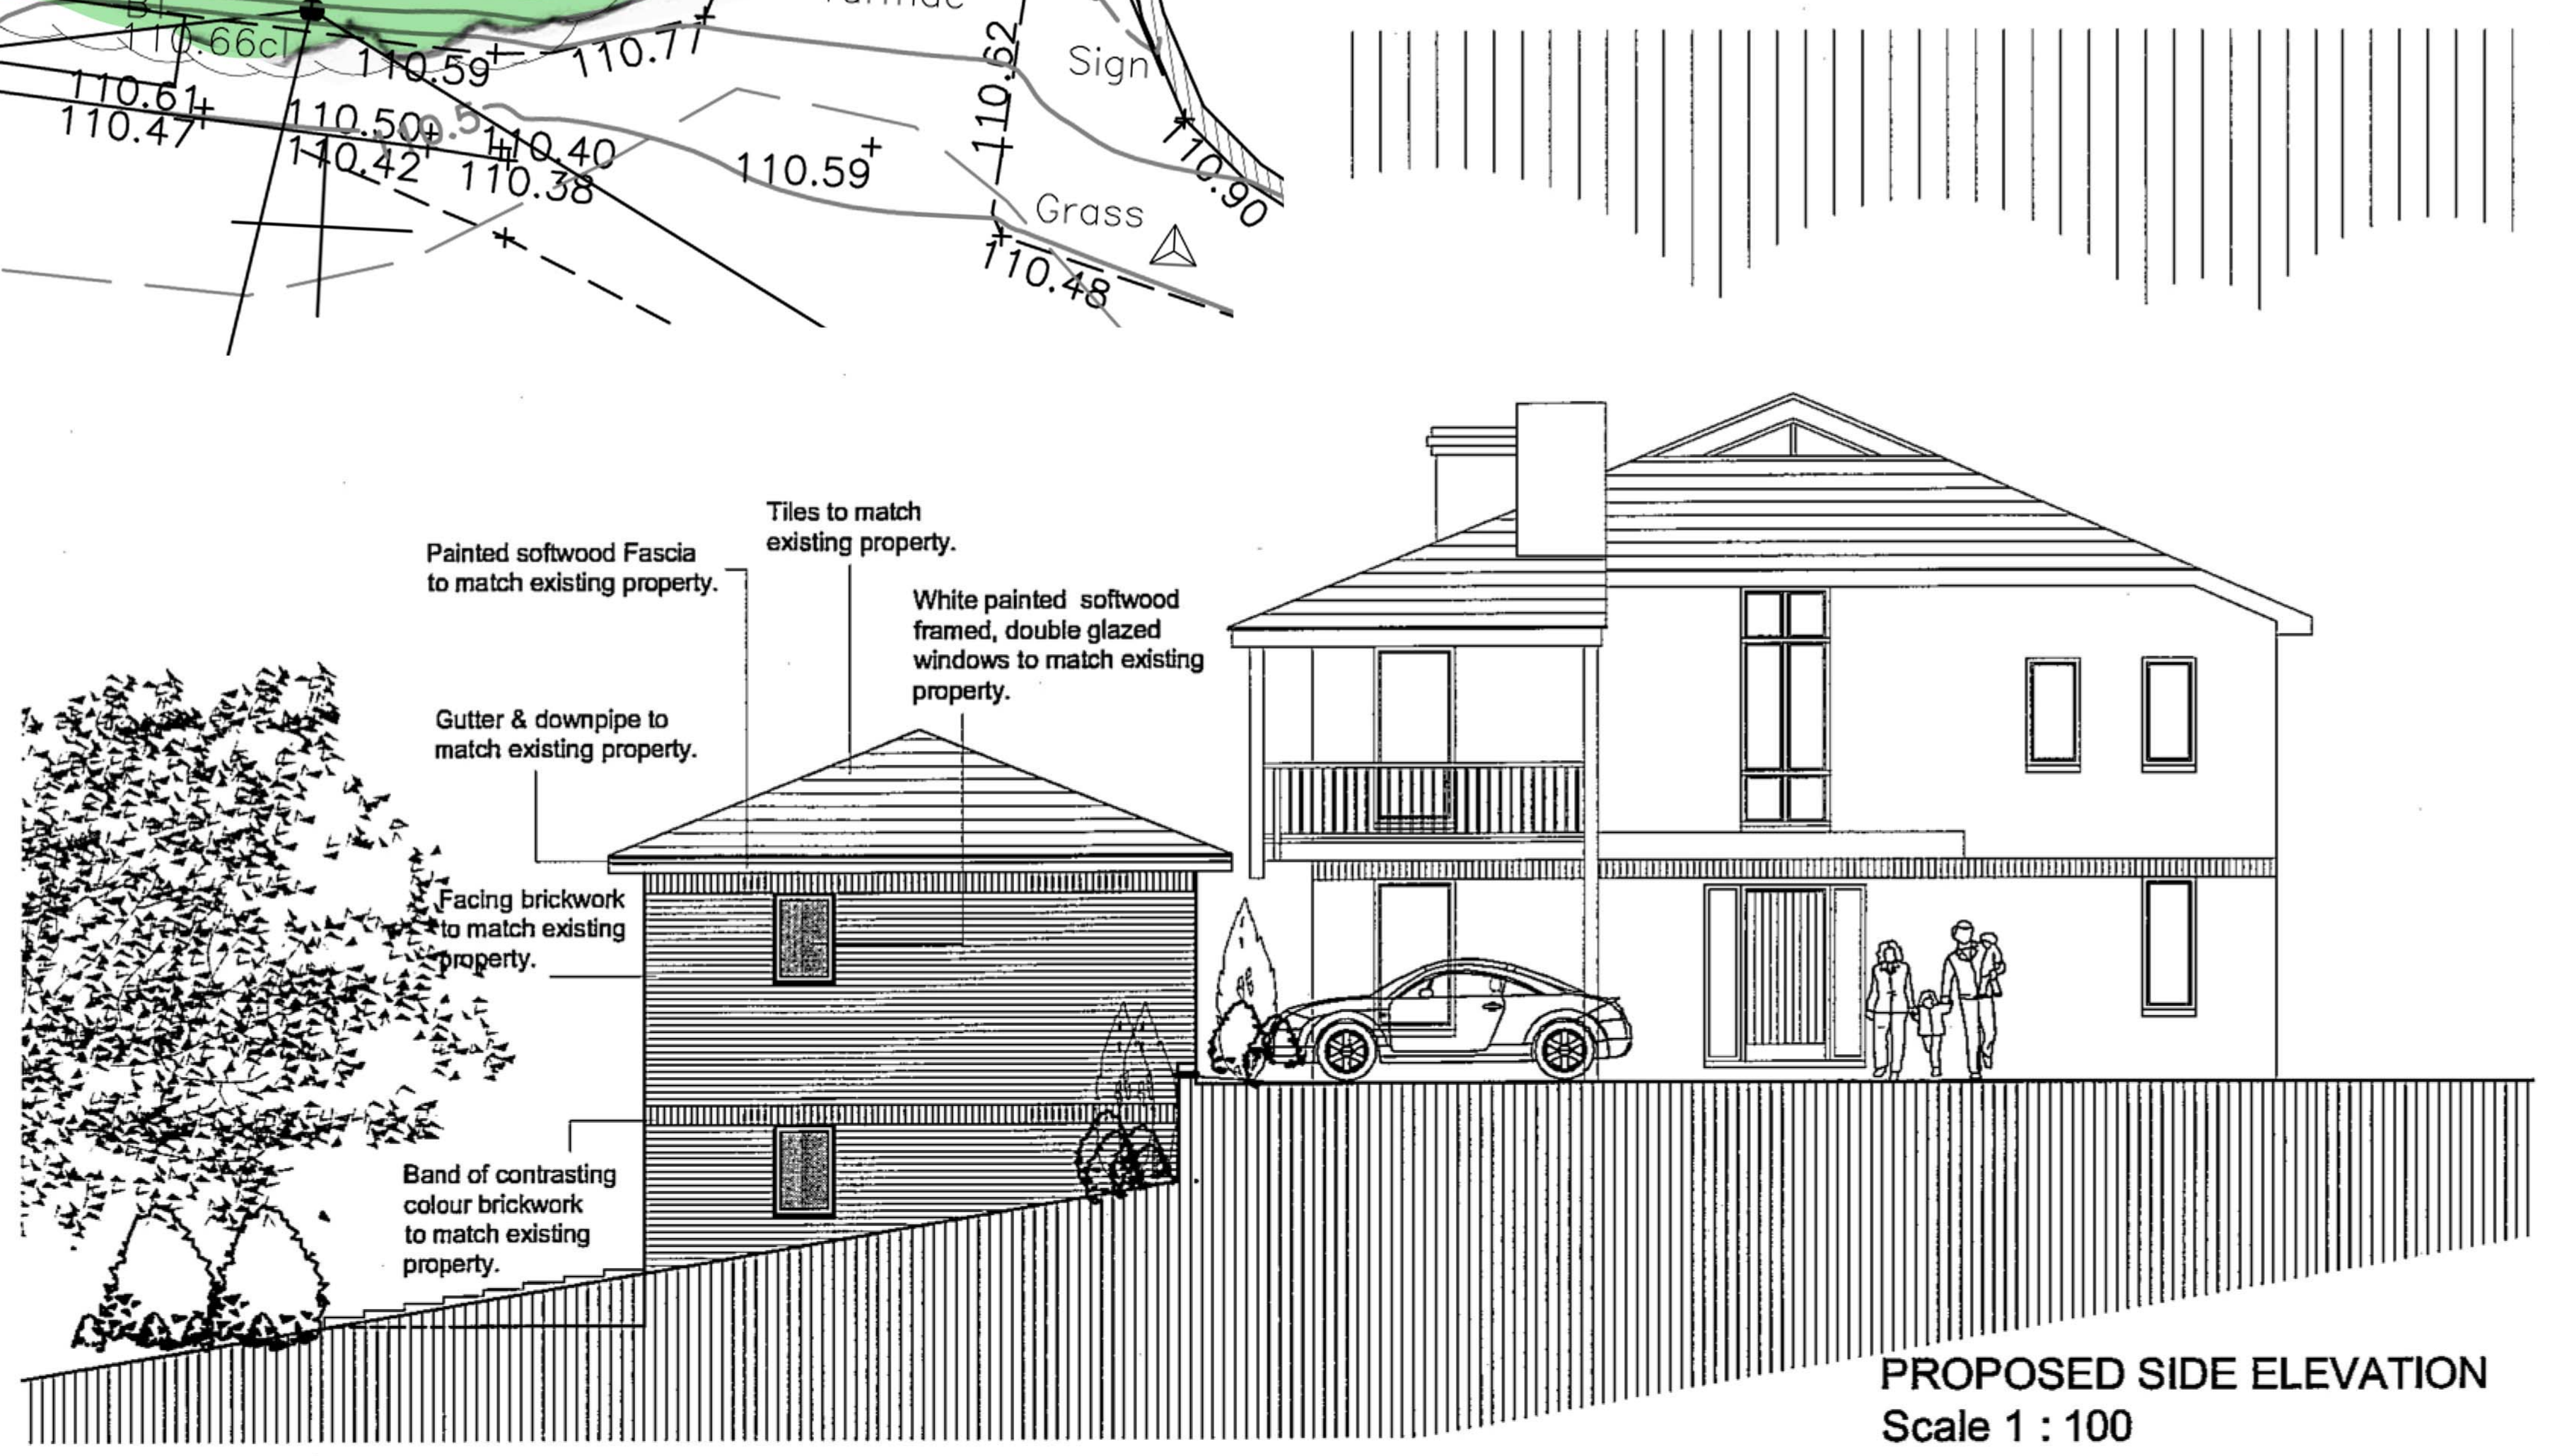

PROPOSED SIDE ELEVATION
Scale 1 : 100

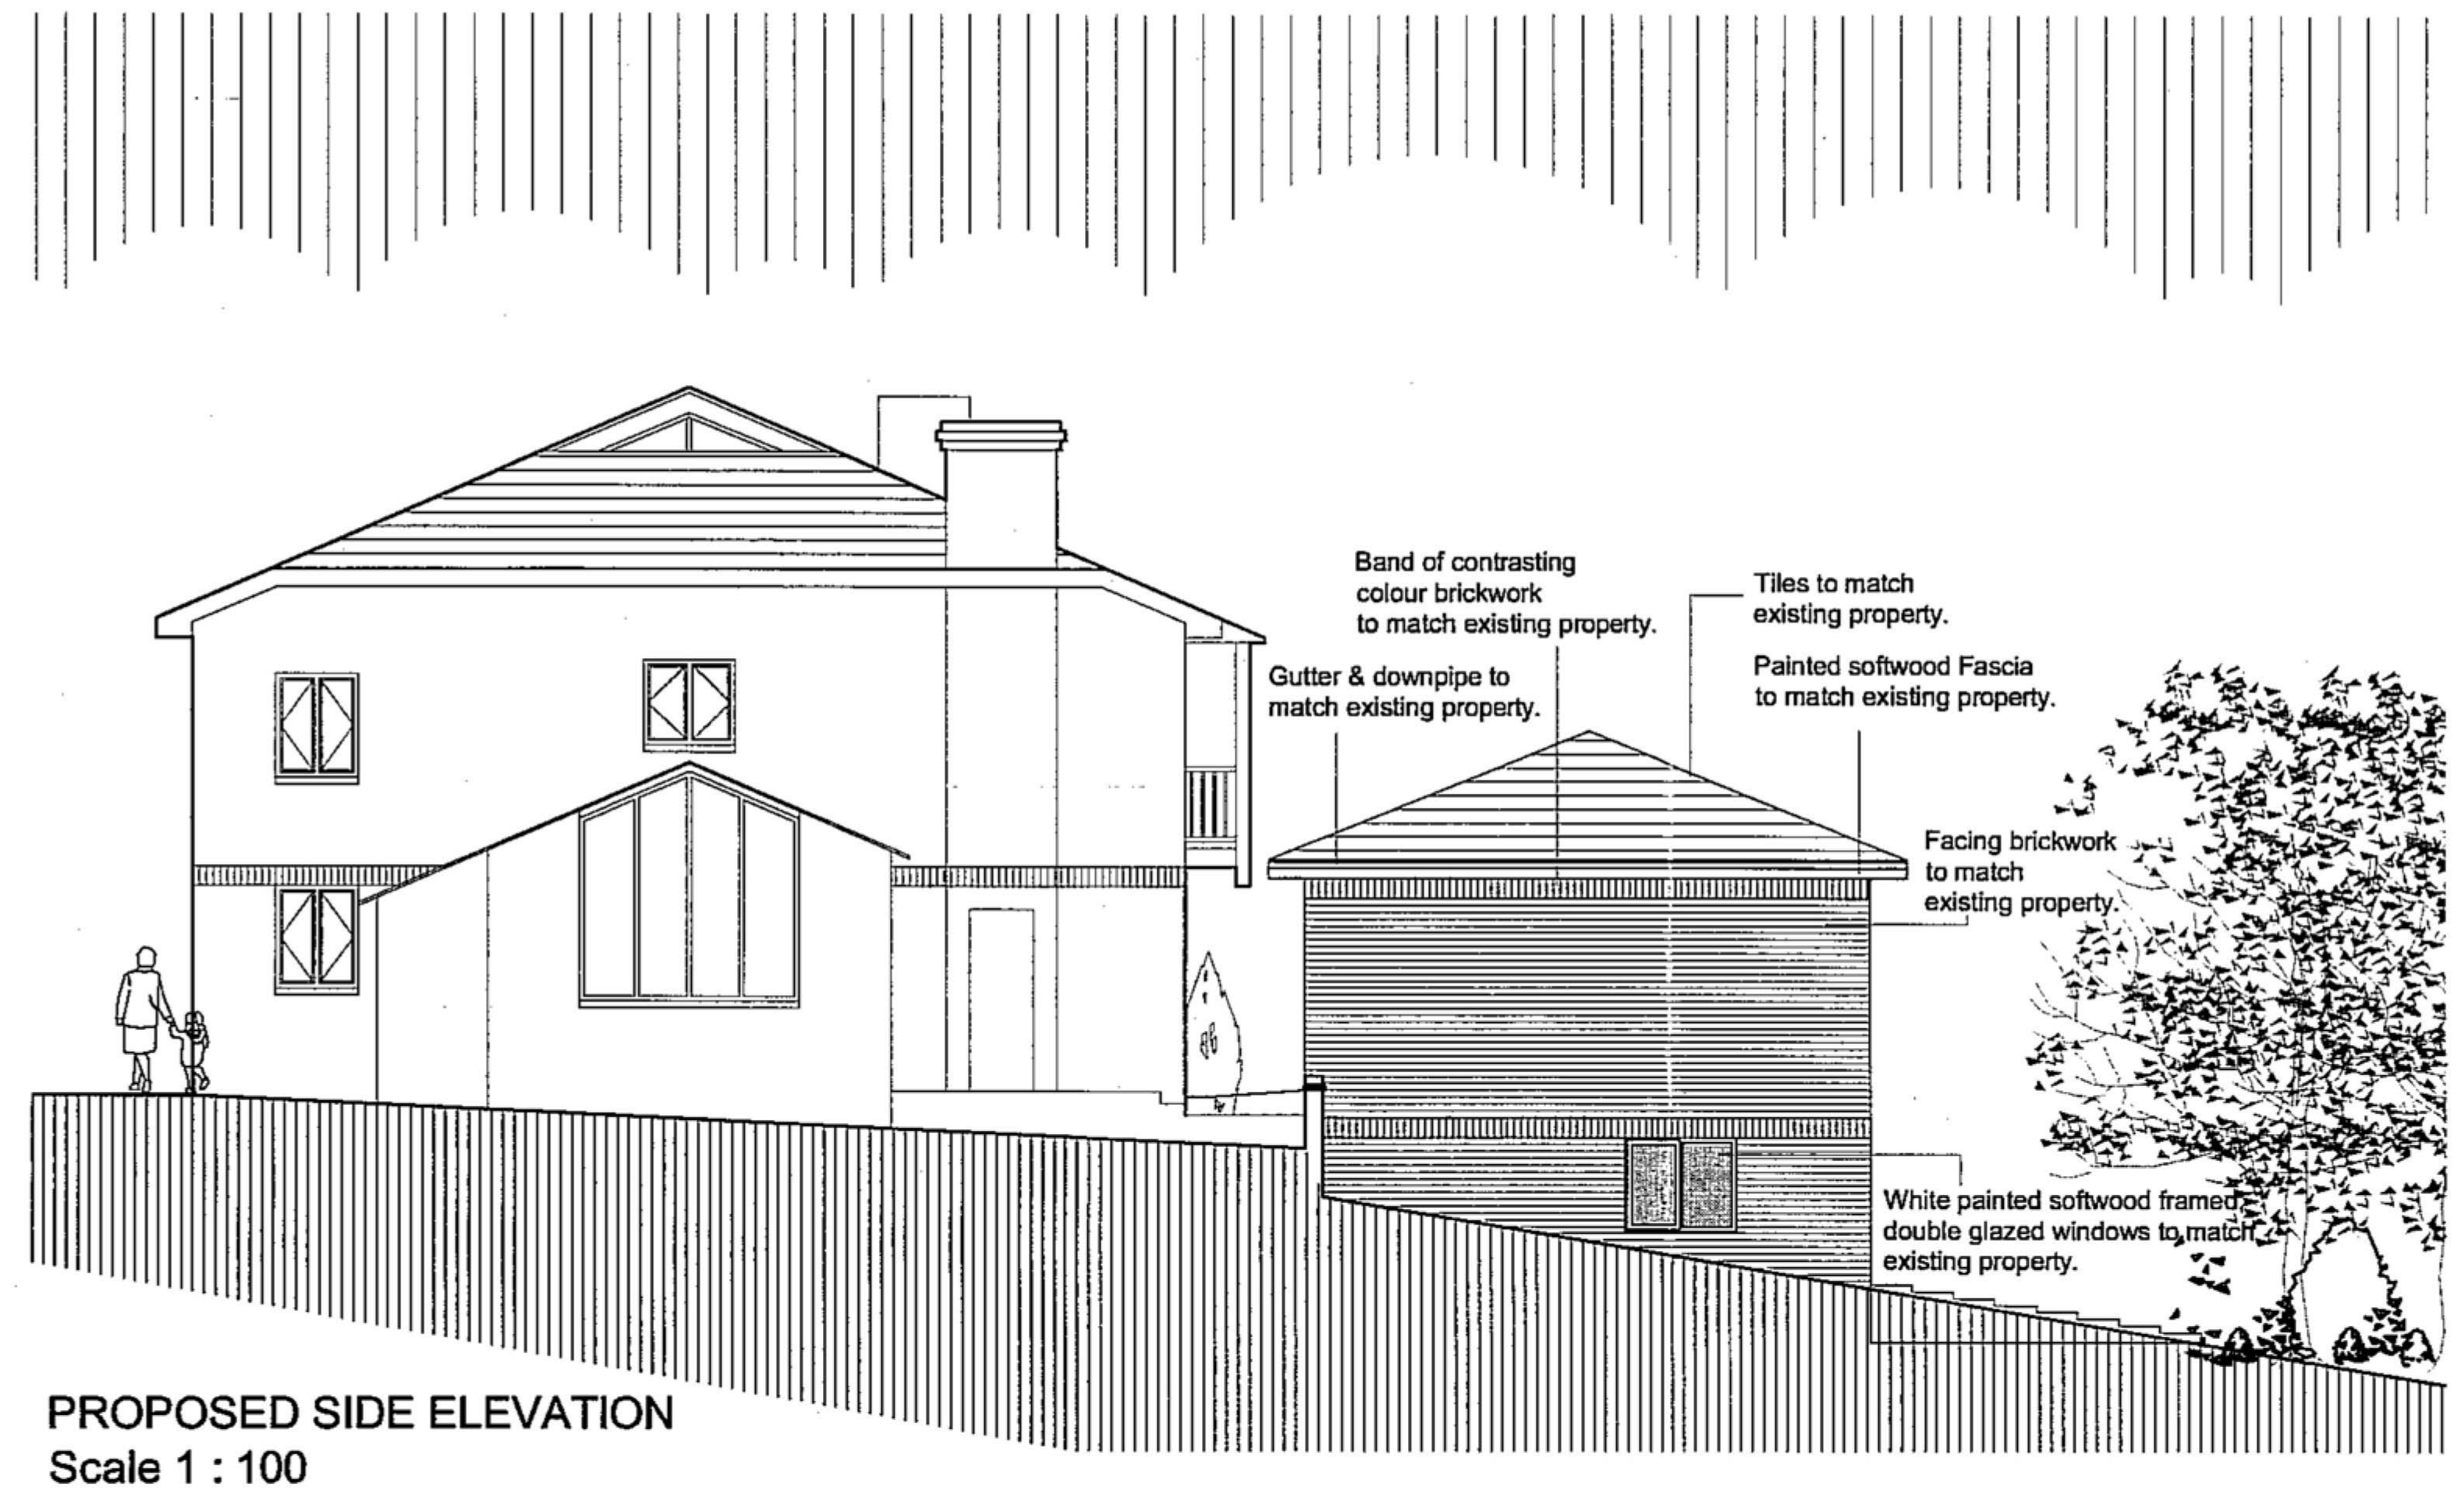

PROPOSED SIDE ELEVATION
Scale 1 : 100

REV	DATE	DESCRIPTION	BY

IN CASE OF DOUBT OR DISCREPANCIES PLEASE REFER TO ARCHITECT FOR INSTRUCTIONS.
THIS DRAWING SHOULD NOT BE SCALED.
THIS DRAWING IS COPYRIGHT.

PROJECT :
Proposed New Garage, Store & Gymnasium at 'The Hop House', Tankards Lane, Ramsbury, Marlborough, Wilts.

DRAWING TITLE :
Proposed Plans & Elevations

boyesrees architects
4th Floor, Greyfriars House
Greyfriars Road,
Cardiff CF10 3AL
Tel: 029 2055 8900 Fax: 029 2039 9592
www.boyesrees.co.uk
Registered office. As above Reg No. 295 1683 (England & Wales)

DATE : OCT 2008	SCALE : As ind.
JOB NO. : 100	DRAWN BY :
DWG NO. : 100/PL01	REV : B

CAD REFERENCE: N:\alan parry\HOP HOUSE\REVISED LOCATION DRAWING 14-10-08.dwg