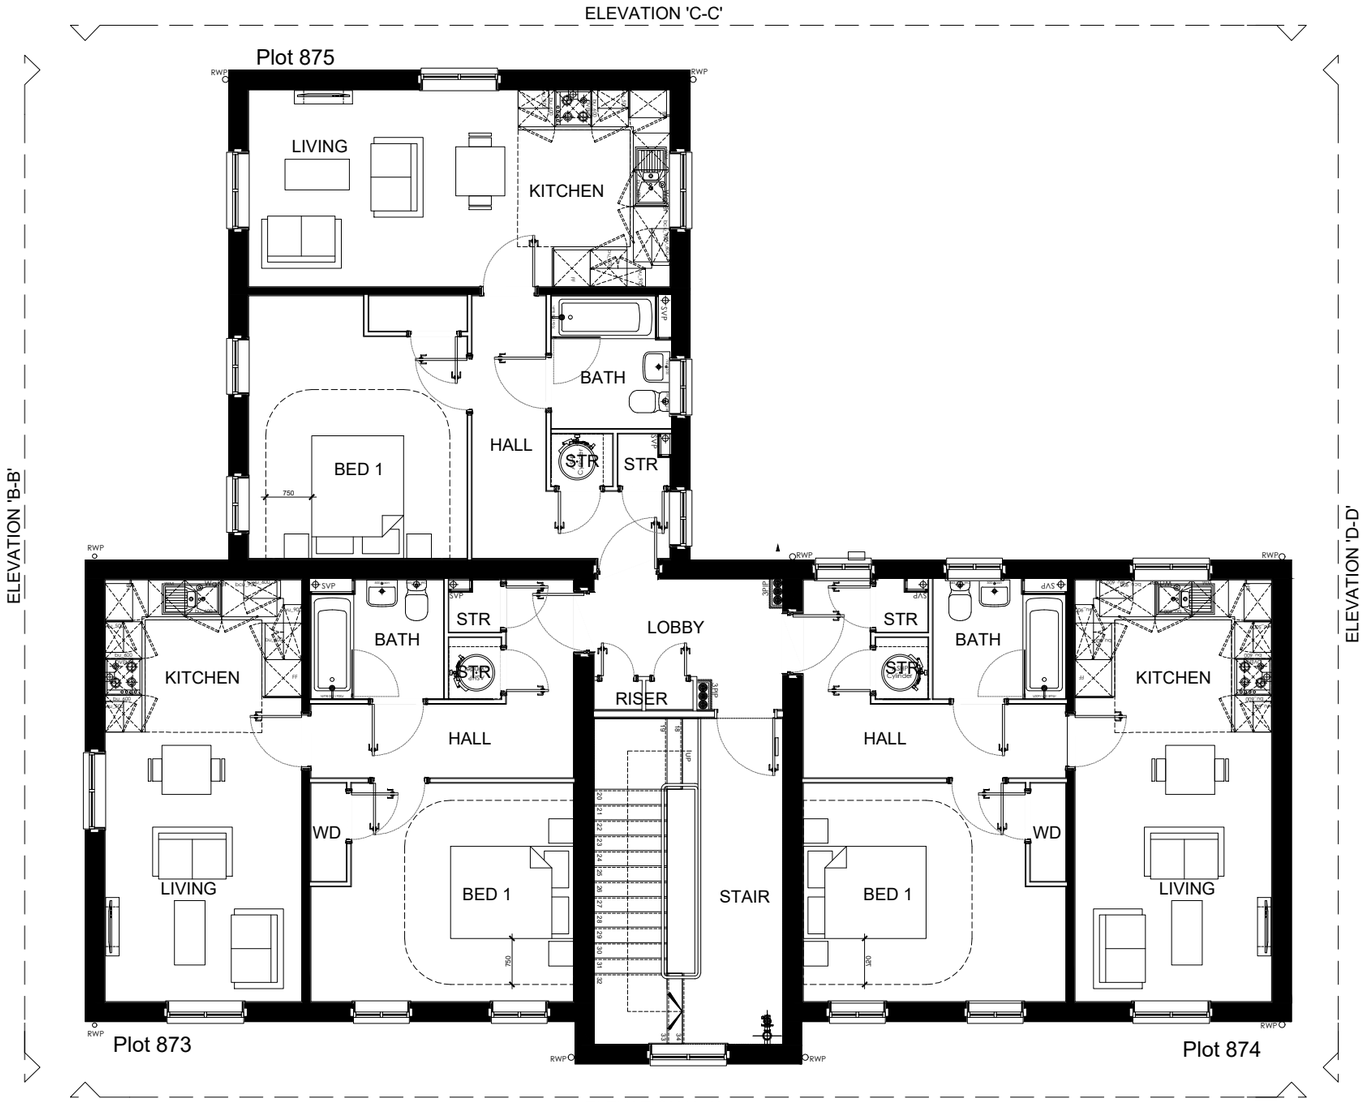

Second Floor Plan

9No. 1 Bed - Plots 867- 875

9No. 1 Bed Apartments
Affordable Rented
Plots: 867- 875

0 2.5 5 7.5 10m

Scale 1:100

s:\south coast\technical\current sites\fugglestone red\drawings\parcel a2\architect\planning\house types\flats.dwg

D	17.01.24	Flat block number corrected.	CL	
C	29.03.23	Shower omitted and store for ASHP cylinder incorporated,	CL	
B	20.12.22	1. Flat: 868 - entrance hall windows omitted. 2. Flats: 869, 872, 875 - bedroom windows amended to match Adjacent flats. 3. Flats: 872 & 875 - entrance hall windows added. 4. Flats 867, 870, & 873 kitchen windows omitted. 5. Ground floor communal stairwell window omitted and door centralized. 6. Communal circulation area windows omitted.	CL	
A	31.10.22	Scale bar added	CL	

Persimmon

Project Title
133 - Fugglestone Red Phase A2
1 Bed Apartments
-

Drawing Title Second Floor Plans	Date 02.08.22	Scale 1:100 @ A3	Drawn CL
Drawing Status Planning (Layout - RL_A2_01)	Dwg. Ref. PL867- 875 -003 -		Rev. D