
ATLAS
GLAZED ROOF SOLUTIONS

FLAT ROOFLIGHT **TECHNICAL SPECIFICATION**

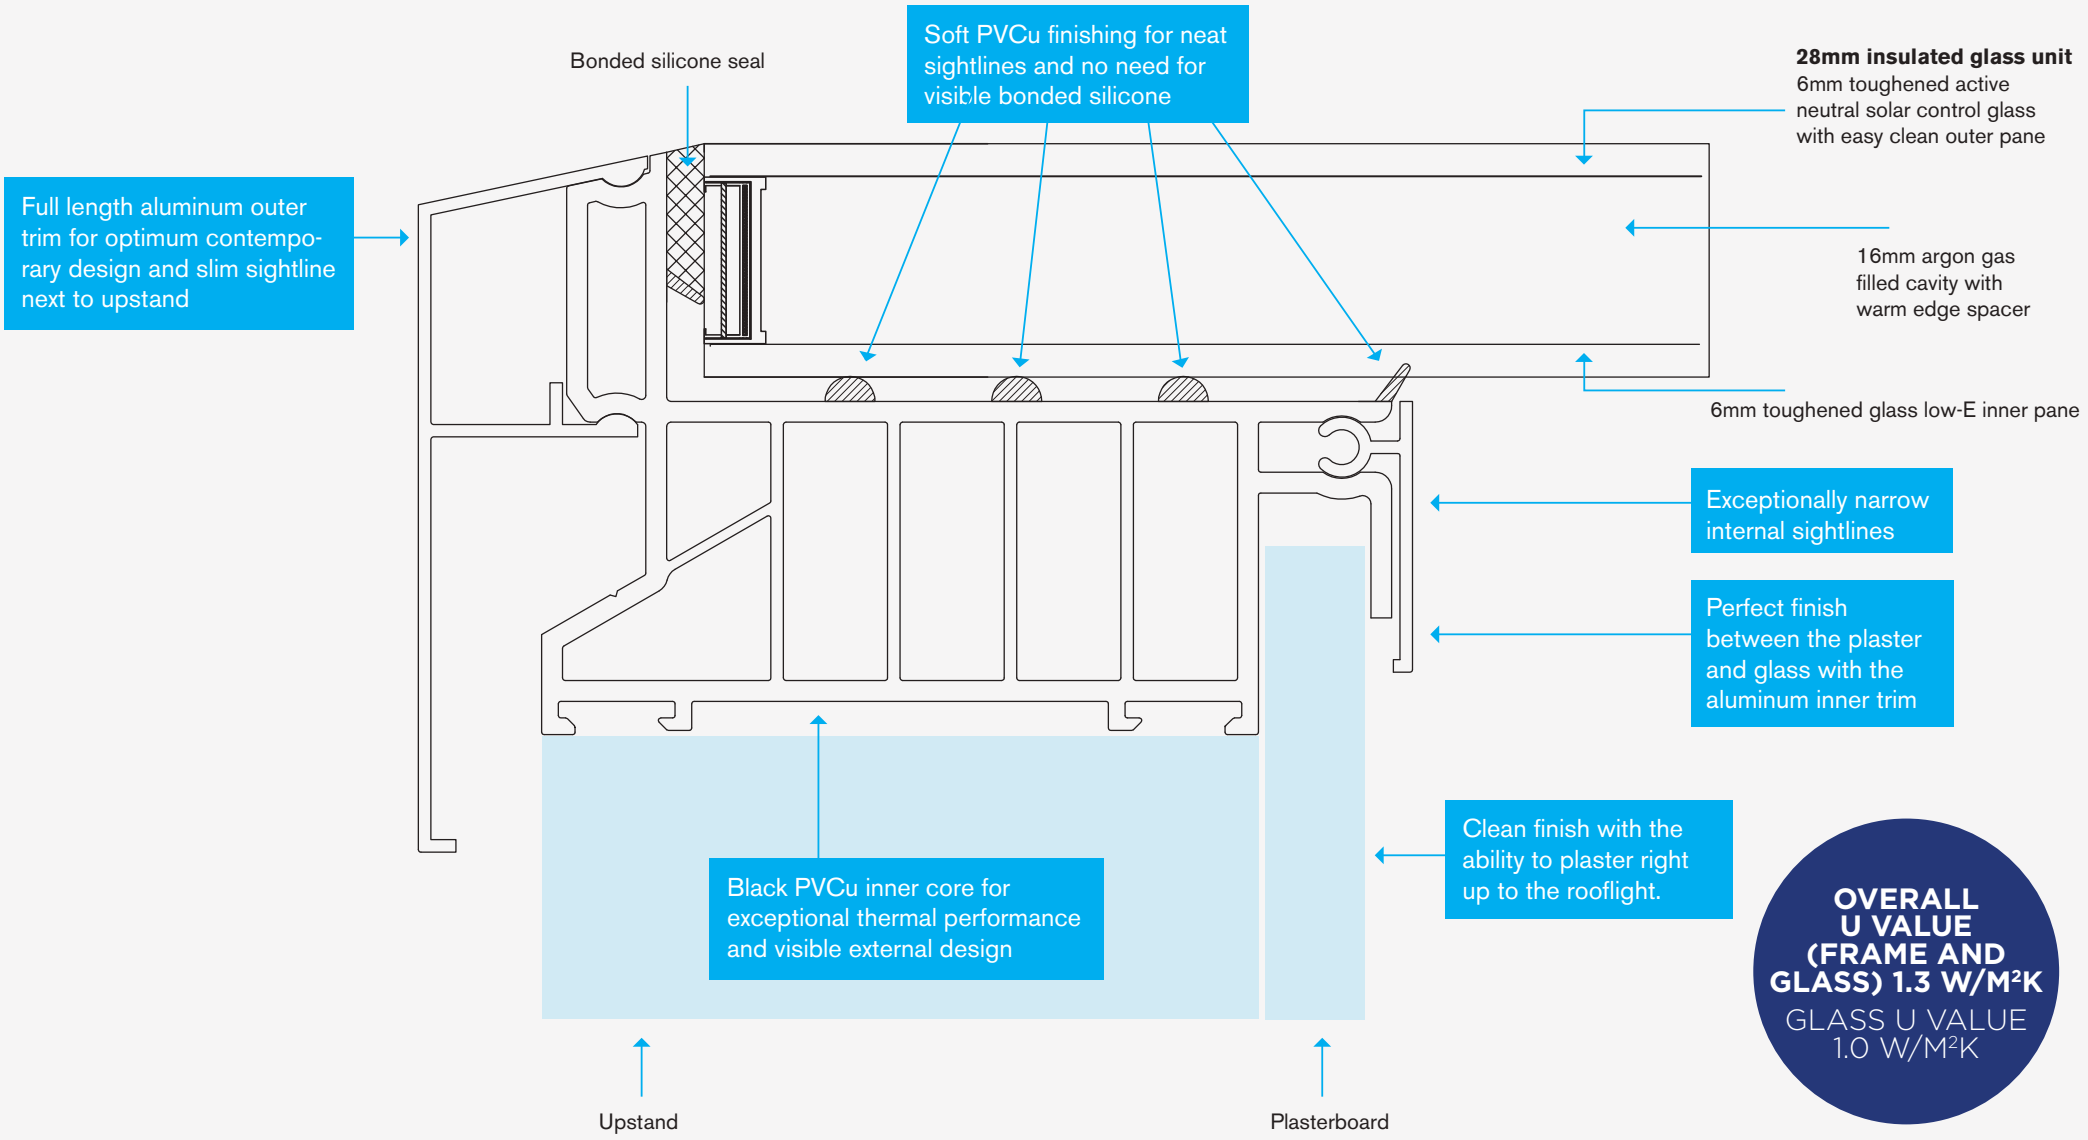

OVERALL U VALUE (FRAME AND GLASS) 1.3 W/M²K

GLASS U VALUE 1.0 W/M²K

For further information get in touch 01642 309 574 | 0800 622 6590 enquiries@thetradevillage.co.uk www.thetradevillage.co.uk