
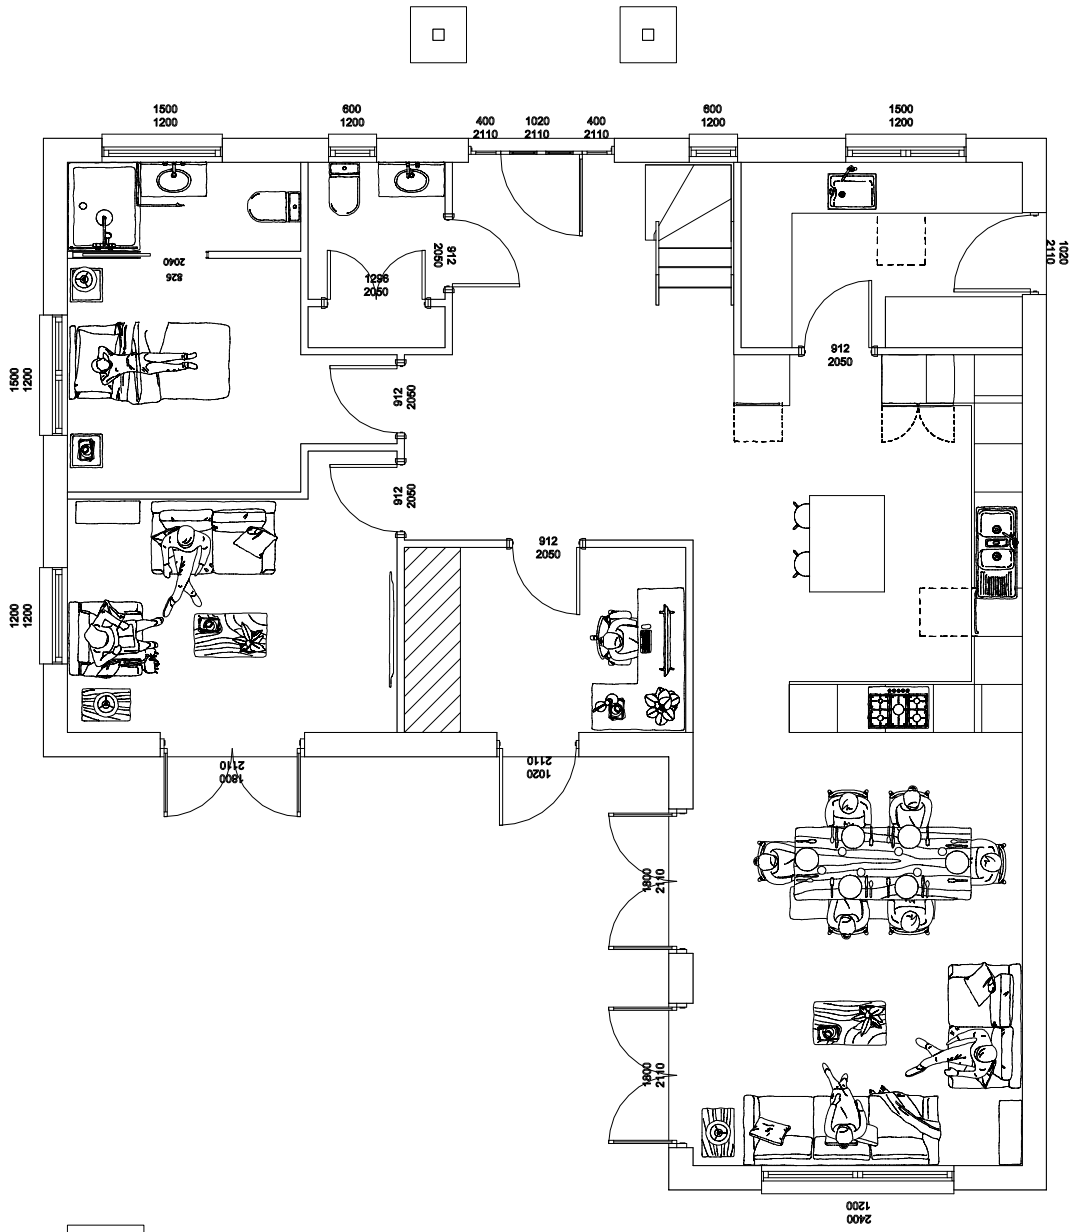


E Ground Floor Layout

001 *scale: 1:100*

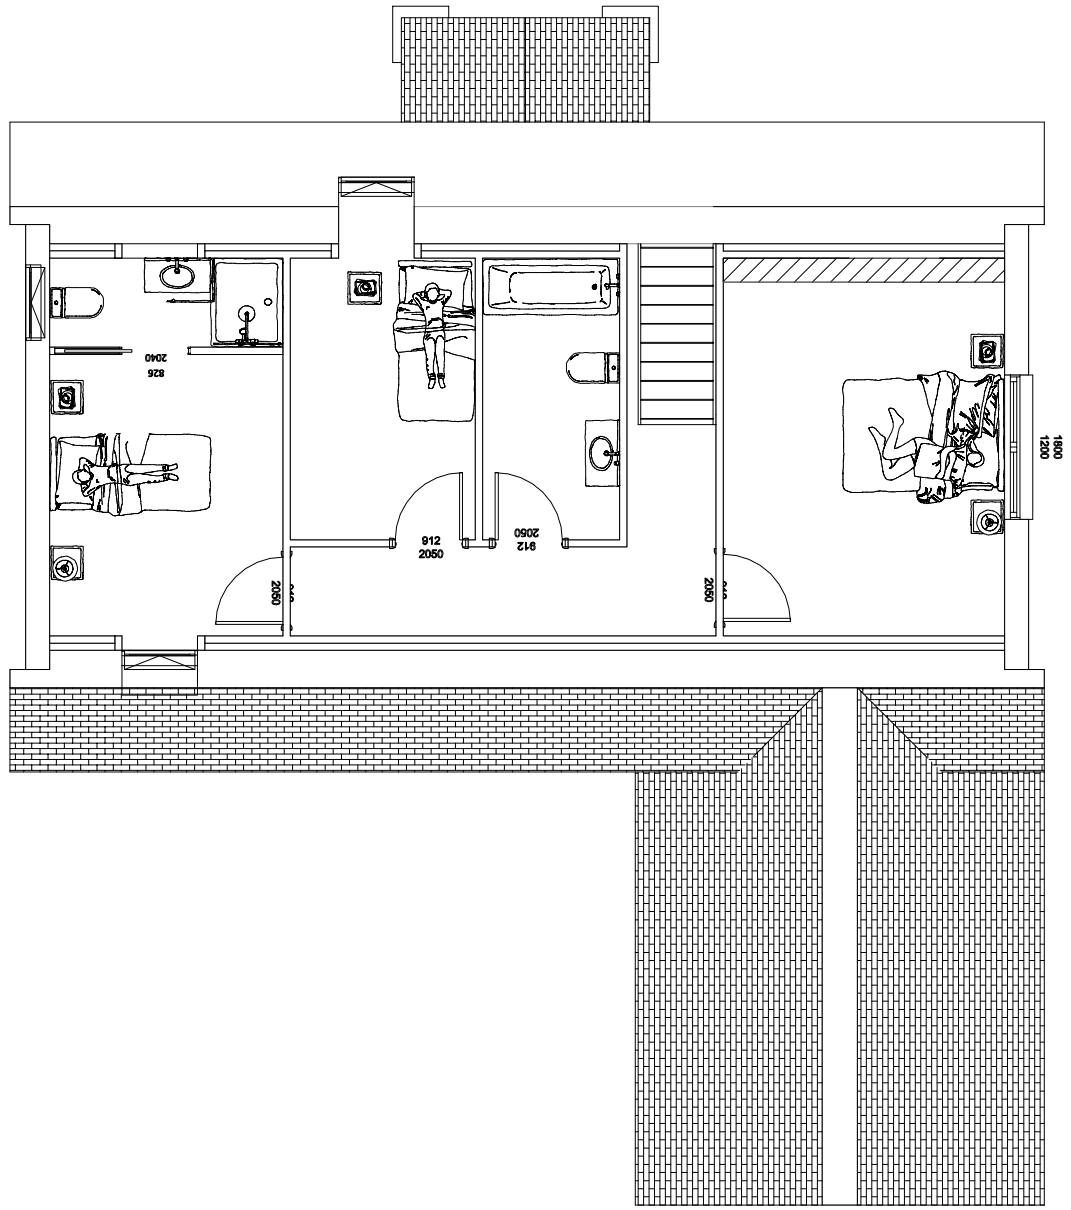

F First Floor Layout

001 *scale: 1:100*

THIS DRAWING IS COPYRIGHT
Do not scale drawing

© Crown Copyright
All rights reserved.
Licence Number 100047318

Client

Jarratt

Drawing Reference

5909

Date: January 30, 2024

Scale: 1:100

Paper: A3

Drawn By: DL

REVISIONS

	MM/DD/YY	REMARKS
1	_ _ /_ _ /_ _	
2	_ _ /_ _ /_ _	
3	_ _ /_ _ /_ _	
4	_ _ /_ _ /_ _	
5	_ _ /_ _ /_ _	

T. Fleming Homes Ltd.
Station Road, Duns
Berwickshire TD11 3HS
Scotland
Telephone: 01 361 883785
www.fleminghomes.co.uk