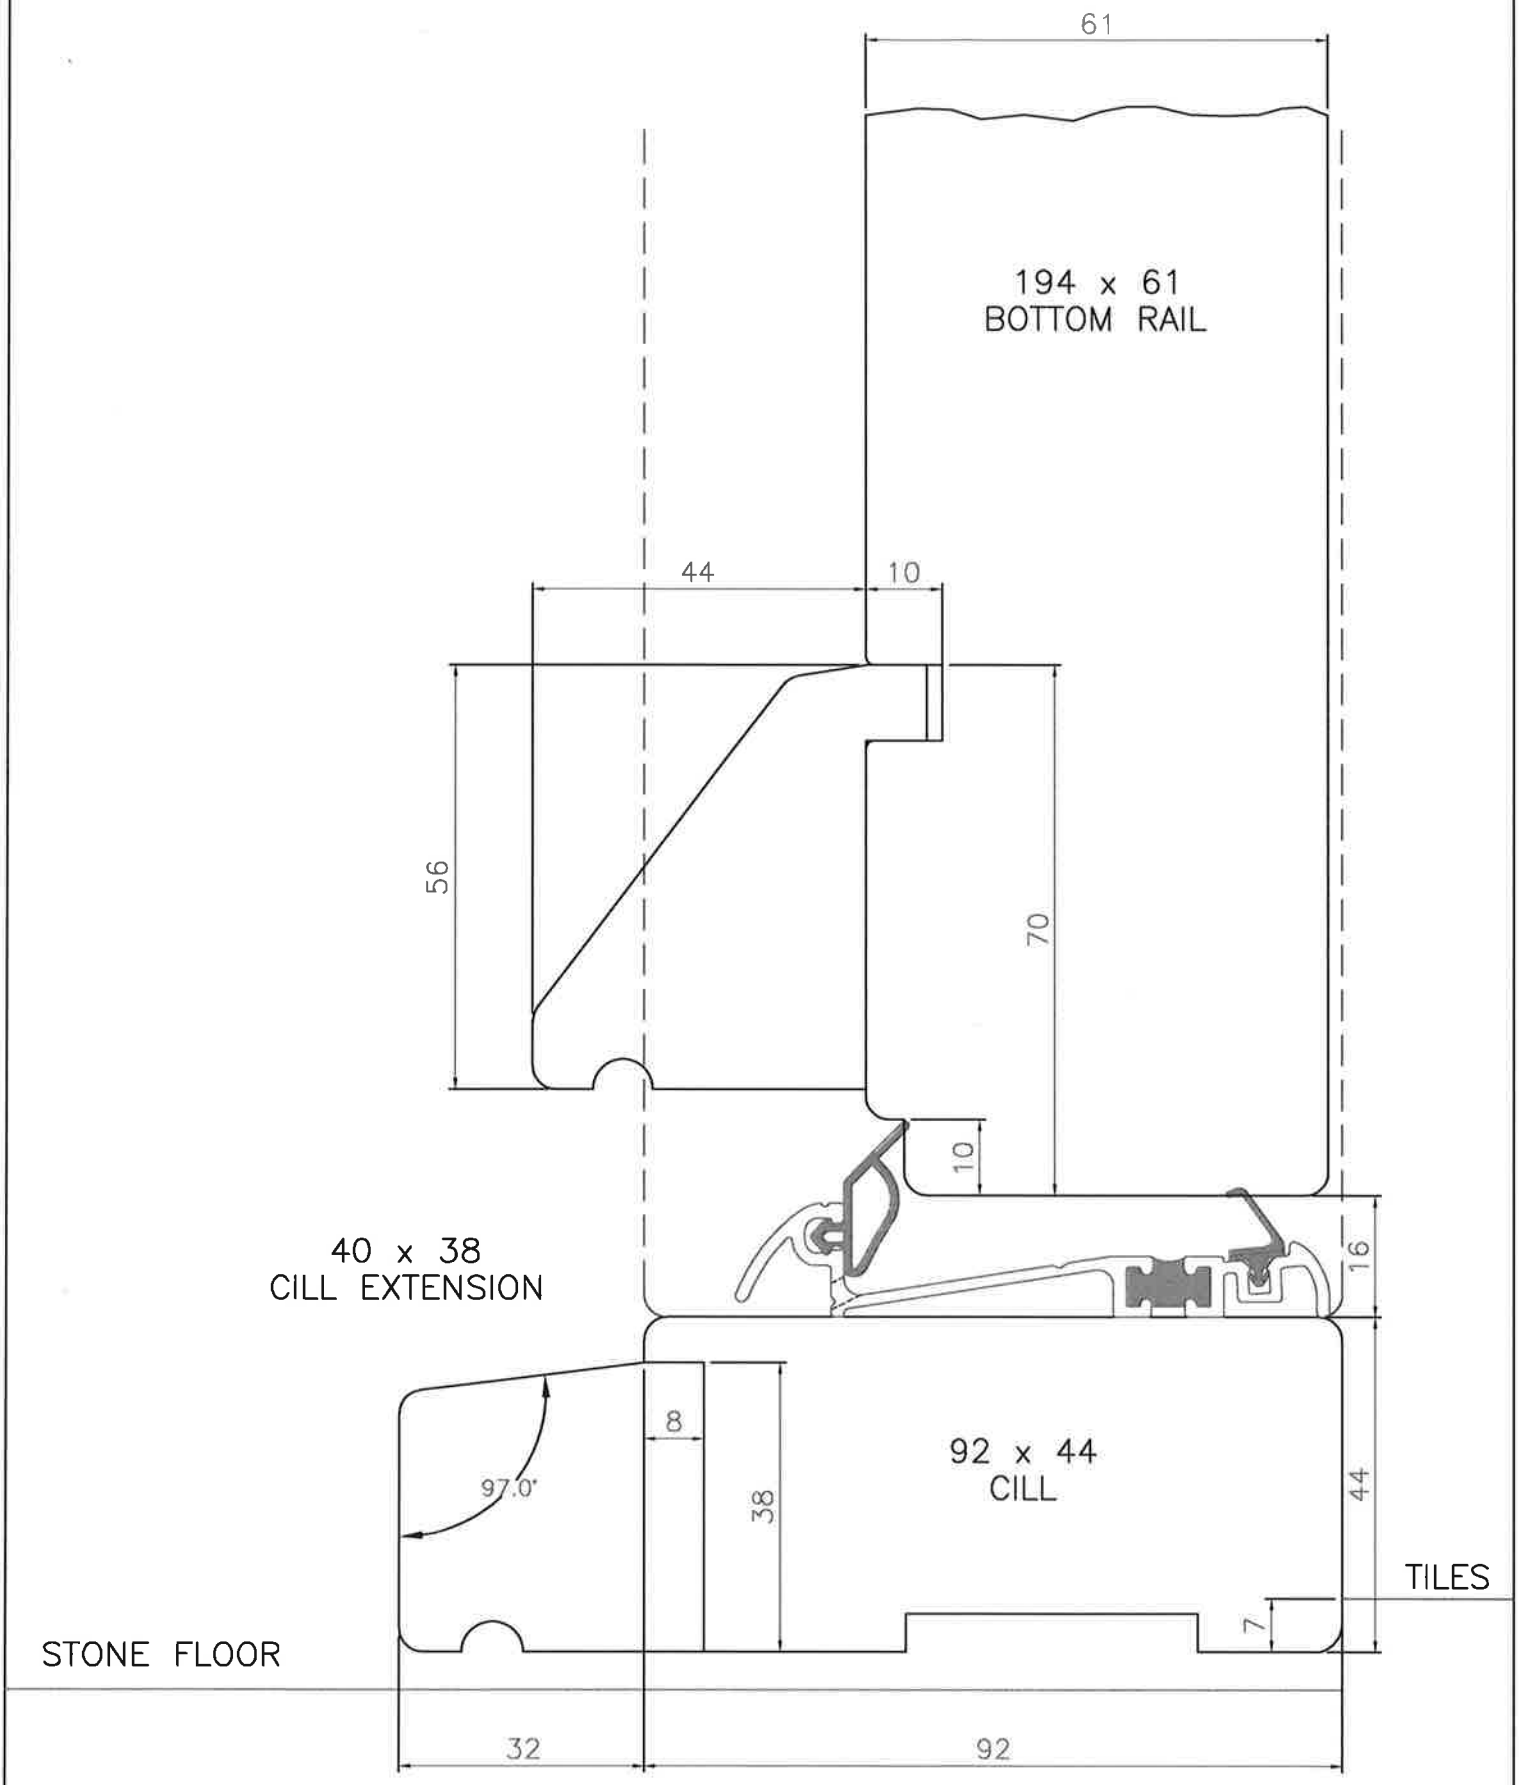


INPUT JOINERY Tel: 01264 771900 E–Mail: info@inputjoinery.co.uk	CUSTOMER: –MR 7 MRS RICHARDS, DENE VIEW, LOCKERIDGE, SN8 4EQ			
	DRAWING TITLE: DETAIL OF CHERITON OPENING IN DOOR CILL			DATE: 13.02.14
	DRAWING NUMBER: D4584.3	DRAWN BY: DG	SCALE: 1:1	REVISION: –