
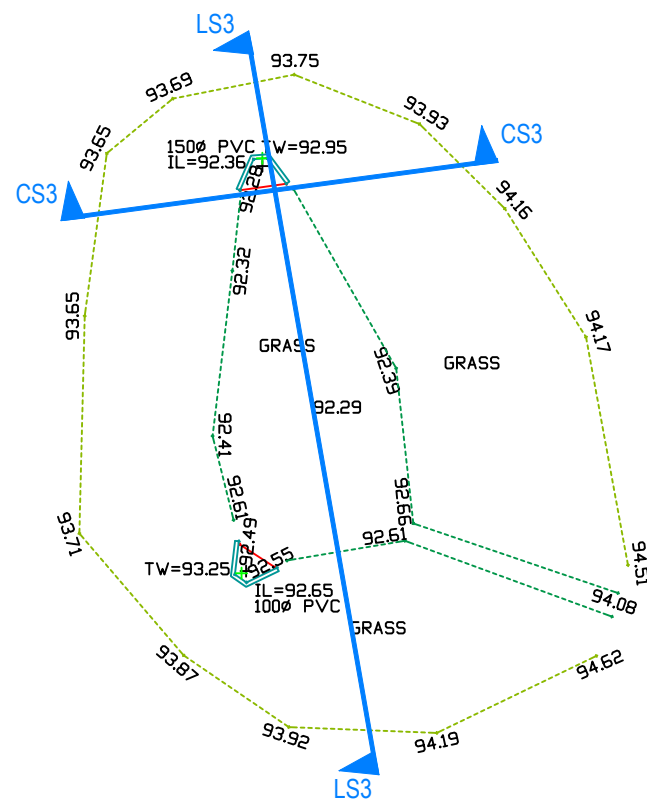
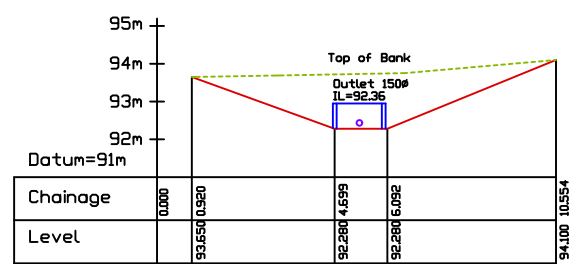
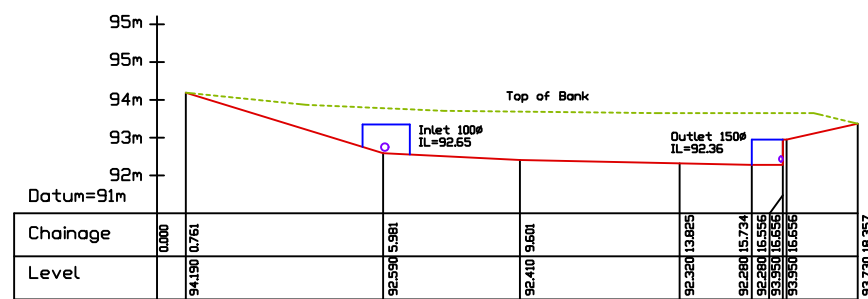
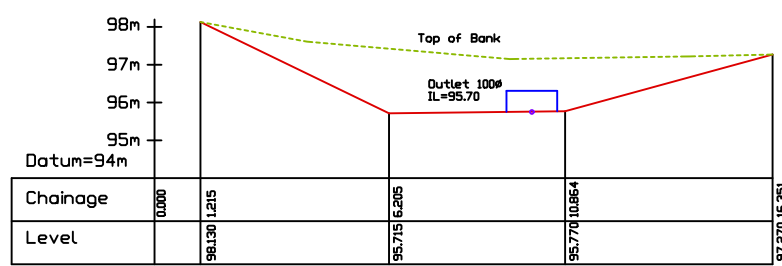
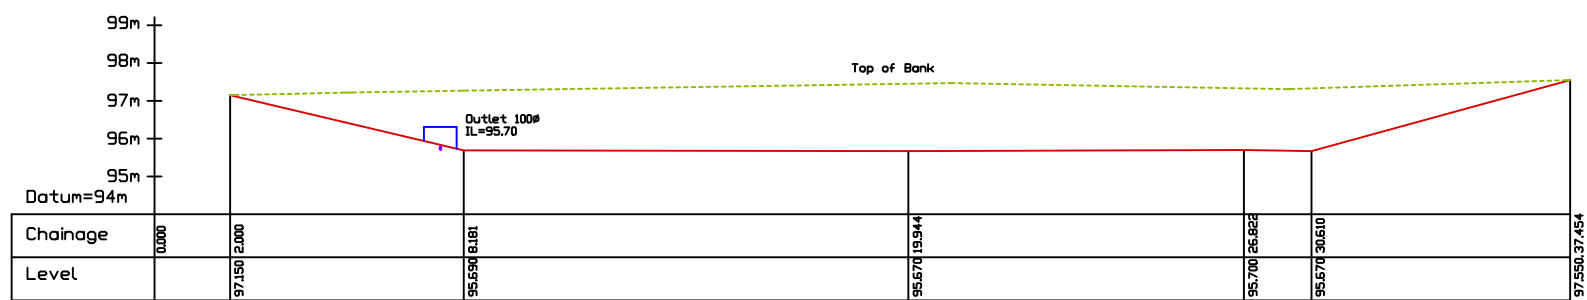


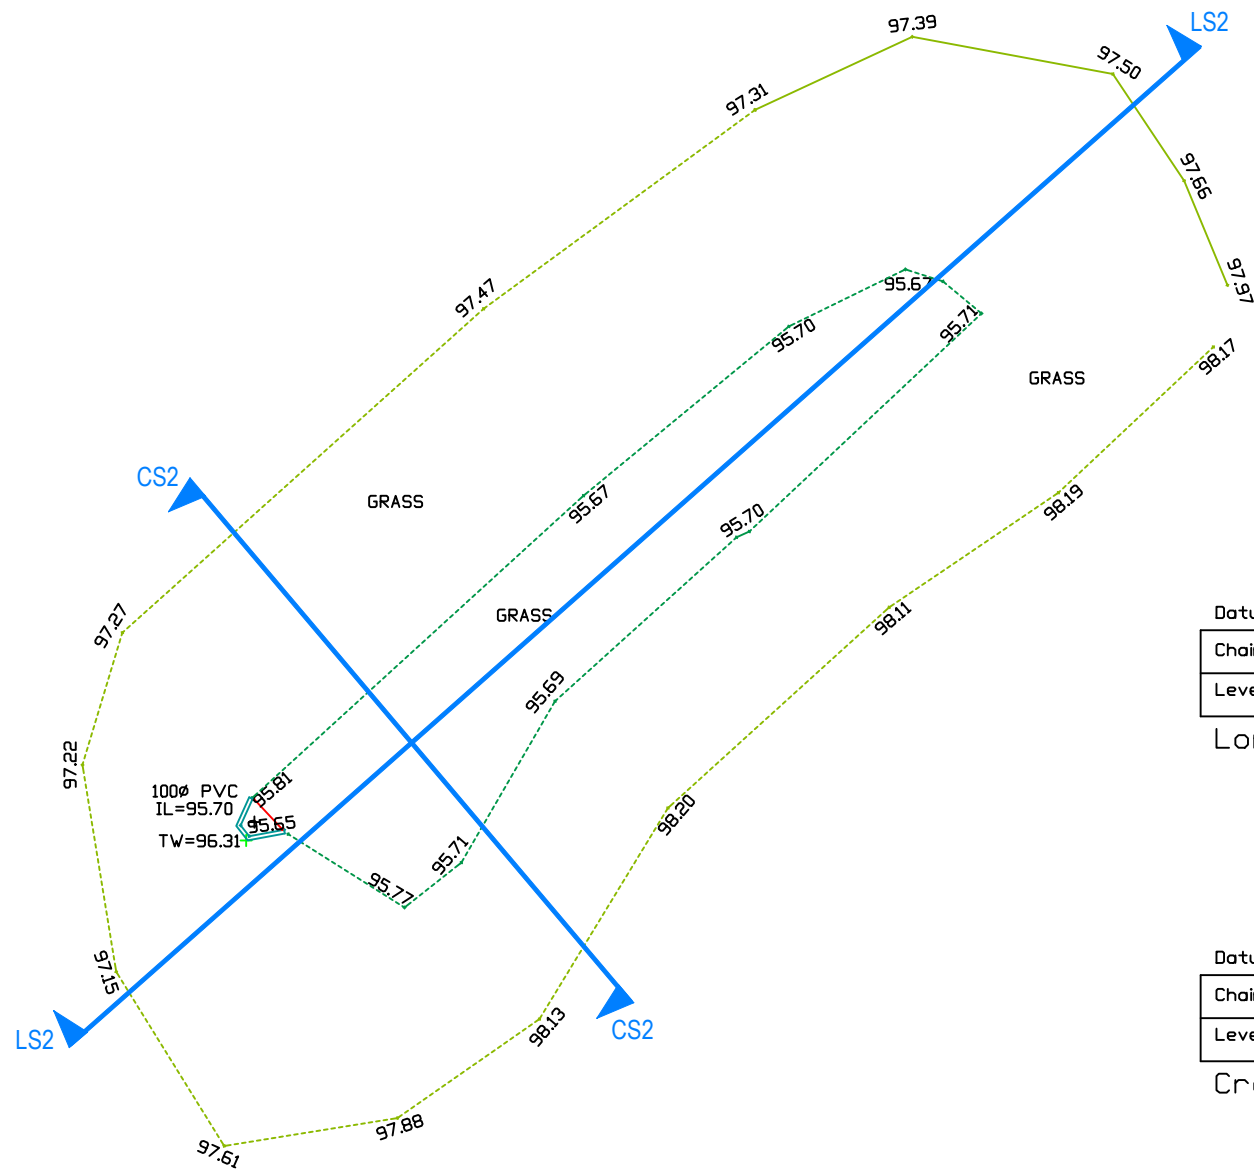

Client
Backhouse Housing

Project
Callaway Gardens
Pond Sections

Surveyed	CS	Date	25-03-2024
Drawn	AJ	Date	30-04-2024
Scale	1:200@A1	Checked	TC

CLS Ref. CLS/0101
Drawing No. BH/CGPS/02

DO NOT SCALE
THIS DRAWING IS COPYRIGHT.
NOTES:
1. COORDINATES AND LEVELS ARE BASED UPON OSTN15 VIA THE ACTIVE GNSS NETWORK.

Rev	Amendments	Date	By

KEY			
	BOTTOM OF BANK		TOP OF BANK
	CONTOURS		CABINET
	FIRE HYDRANT		TREE
	BRITISH TELECOM		CABLE TV
	CABLE TV		OVERHEAD LINE
	GAS VALVE		BRICK WALL
	BLOCK WALL		STONE WALL
	VEGETATION		CLOSE BOARD
	CLOSE BOARD		POST RAIL FENCE
	POST RAIL FENCE		HERAS FENCE
	POST WIRE FENCE		DROPPED KERB
	KERB CHANNEL		TOP OF KERB
	RIDGE LEVEL		EAVE LEVEL
	EAVE LEVEL		FINISHED FLOOR LEVEL
	FLAT ROOF LEVEL		WATER METER
	WATER METER		SLUICE VALVE
	SLUICE VALVE		STOP TAP



Coombs Land Surveys Ltd.
32 Meadow View
Dunvant
Swansea
SA2 7UZ
Tel. 07927 666910
tim@coombslandsurveys.co.uk