


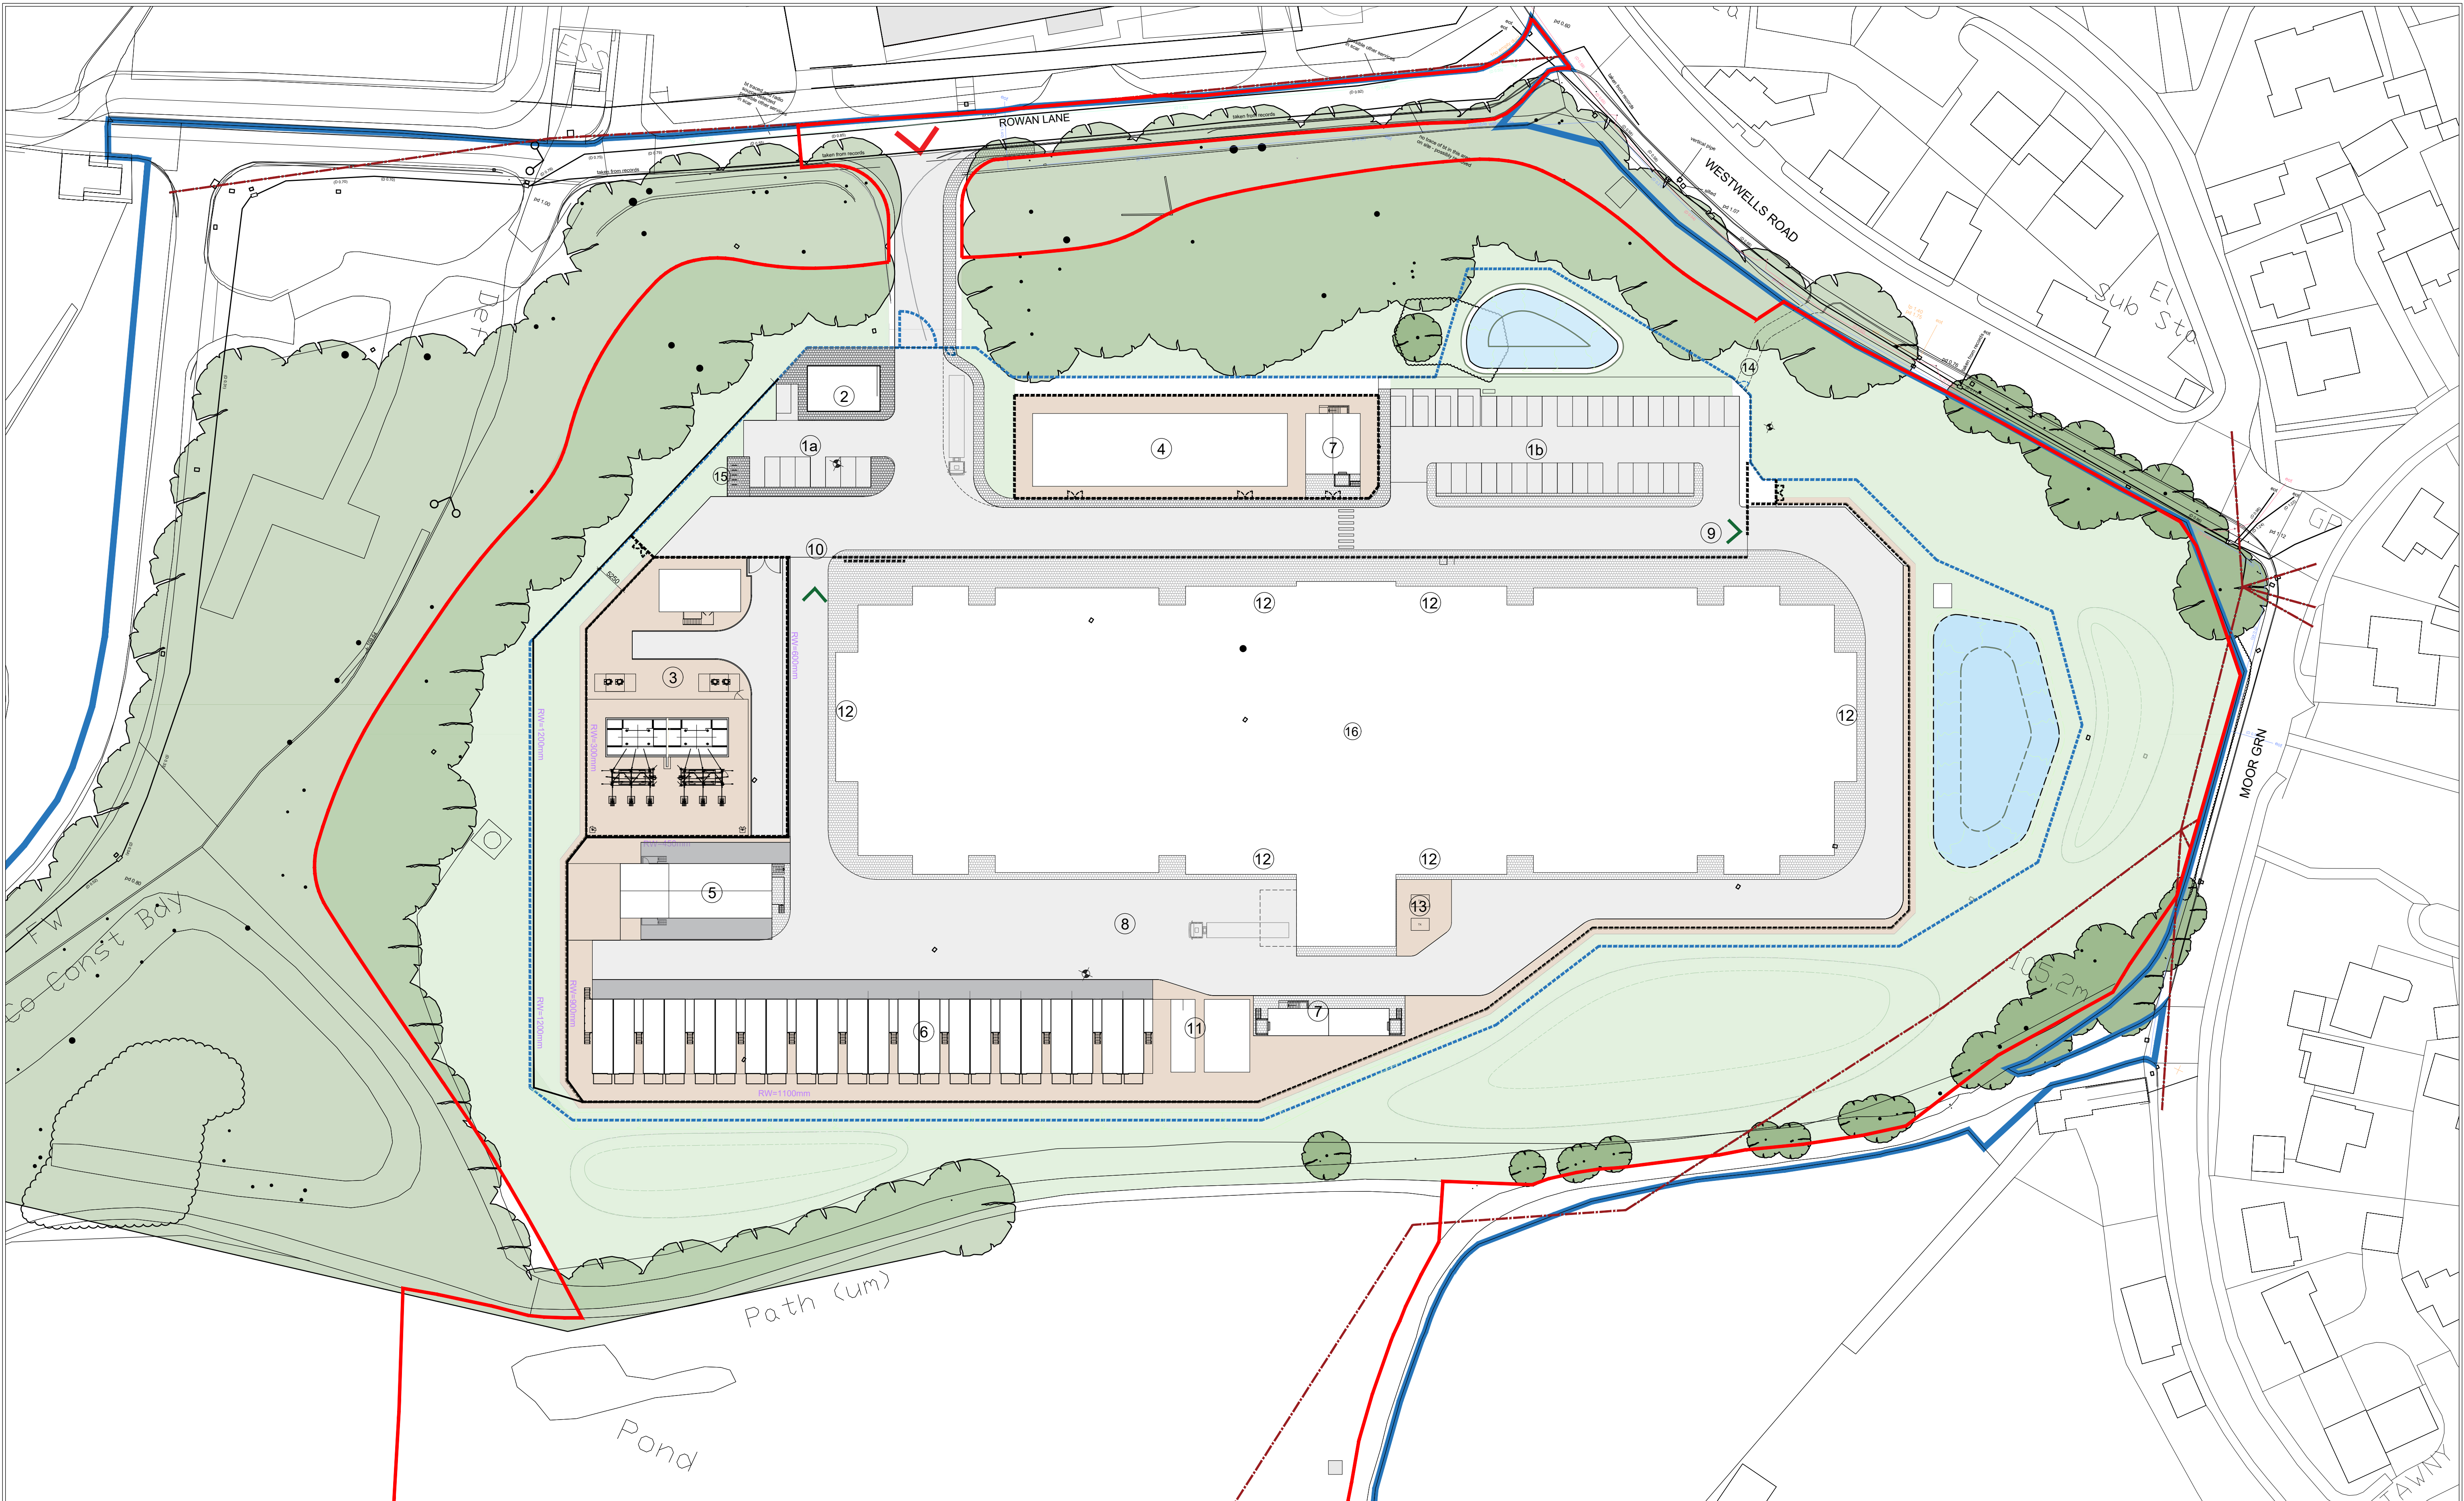

Disclaimer:
Subject to survey.

Notes:
0m 10 20 30 40m
1:500 @ A1

Rev:	Notes:	Date:	Dwn:	Iss:
P1	Planning Issue	07/05/2024	RS	HA

KEY

	Applicant Ownership Boundary		Soft Landscaping (refer to Landscaping Architects Plan)
	Planning Application Boundary 7.37 hectares (to be verified)		Hot Rolled Asphalt
	Campus Entrance		Concrete Block Paving
	Overhead Line		Gravel
	Inner security fenceline		Service Trench
	Outer Campus fenceline		Attenuation Ponds
	Retaining Structure		

① 1a - Visitors car parking (8 spaces)	⑧ Service Yard	⑮ Cycle Shelter (10 cycles)
② Visitor Reception Centre	⑨ Ingress gate	⑯ Data Centre
③ Substation compound	⑩ Egress gate	
④ Water treatment plant	⑪ Fire Suppression Plant/Tank	
⑤ HV/LV Switchroom	⑫ Energy Centre AHU	
⑥ Generators	⑬ LV Switchroom Transformers	
⑦ Splitter buildings	⑭ Emergency Pedestrian Access Gate	

hale
ARCHITECTURE
22c Leathermarket Street, London, SE1 3HP
Client:

ARK
DATA CENTRES

Issue Purpose:
PLANNING

Project:
Land South of Westwells Road, Spring Park, Corsham

Drawing Title:
Proposed Hard & Soft Landscaping Plan

Project No: 22077	Scale @ A1: 1:500	Revision: P1
-----------------------------	-----------------------------	------------------------

Drawing No:
HAL-SPP6-SW-XX-DR-A-000009