



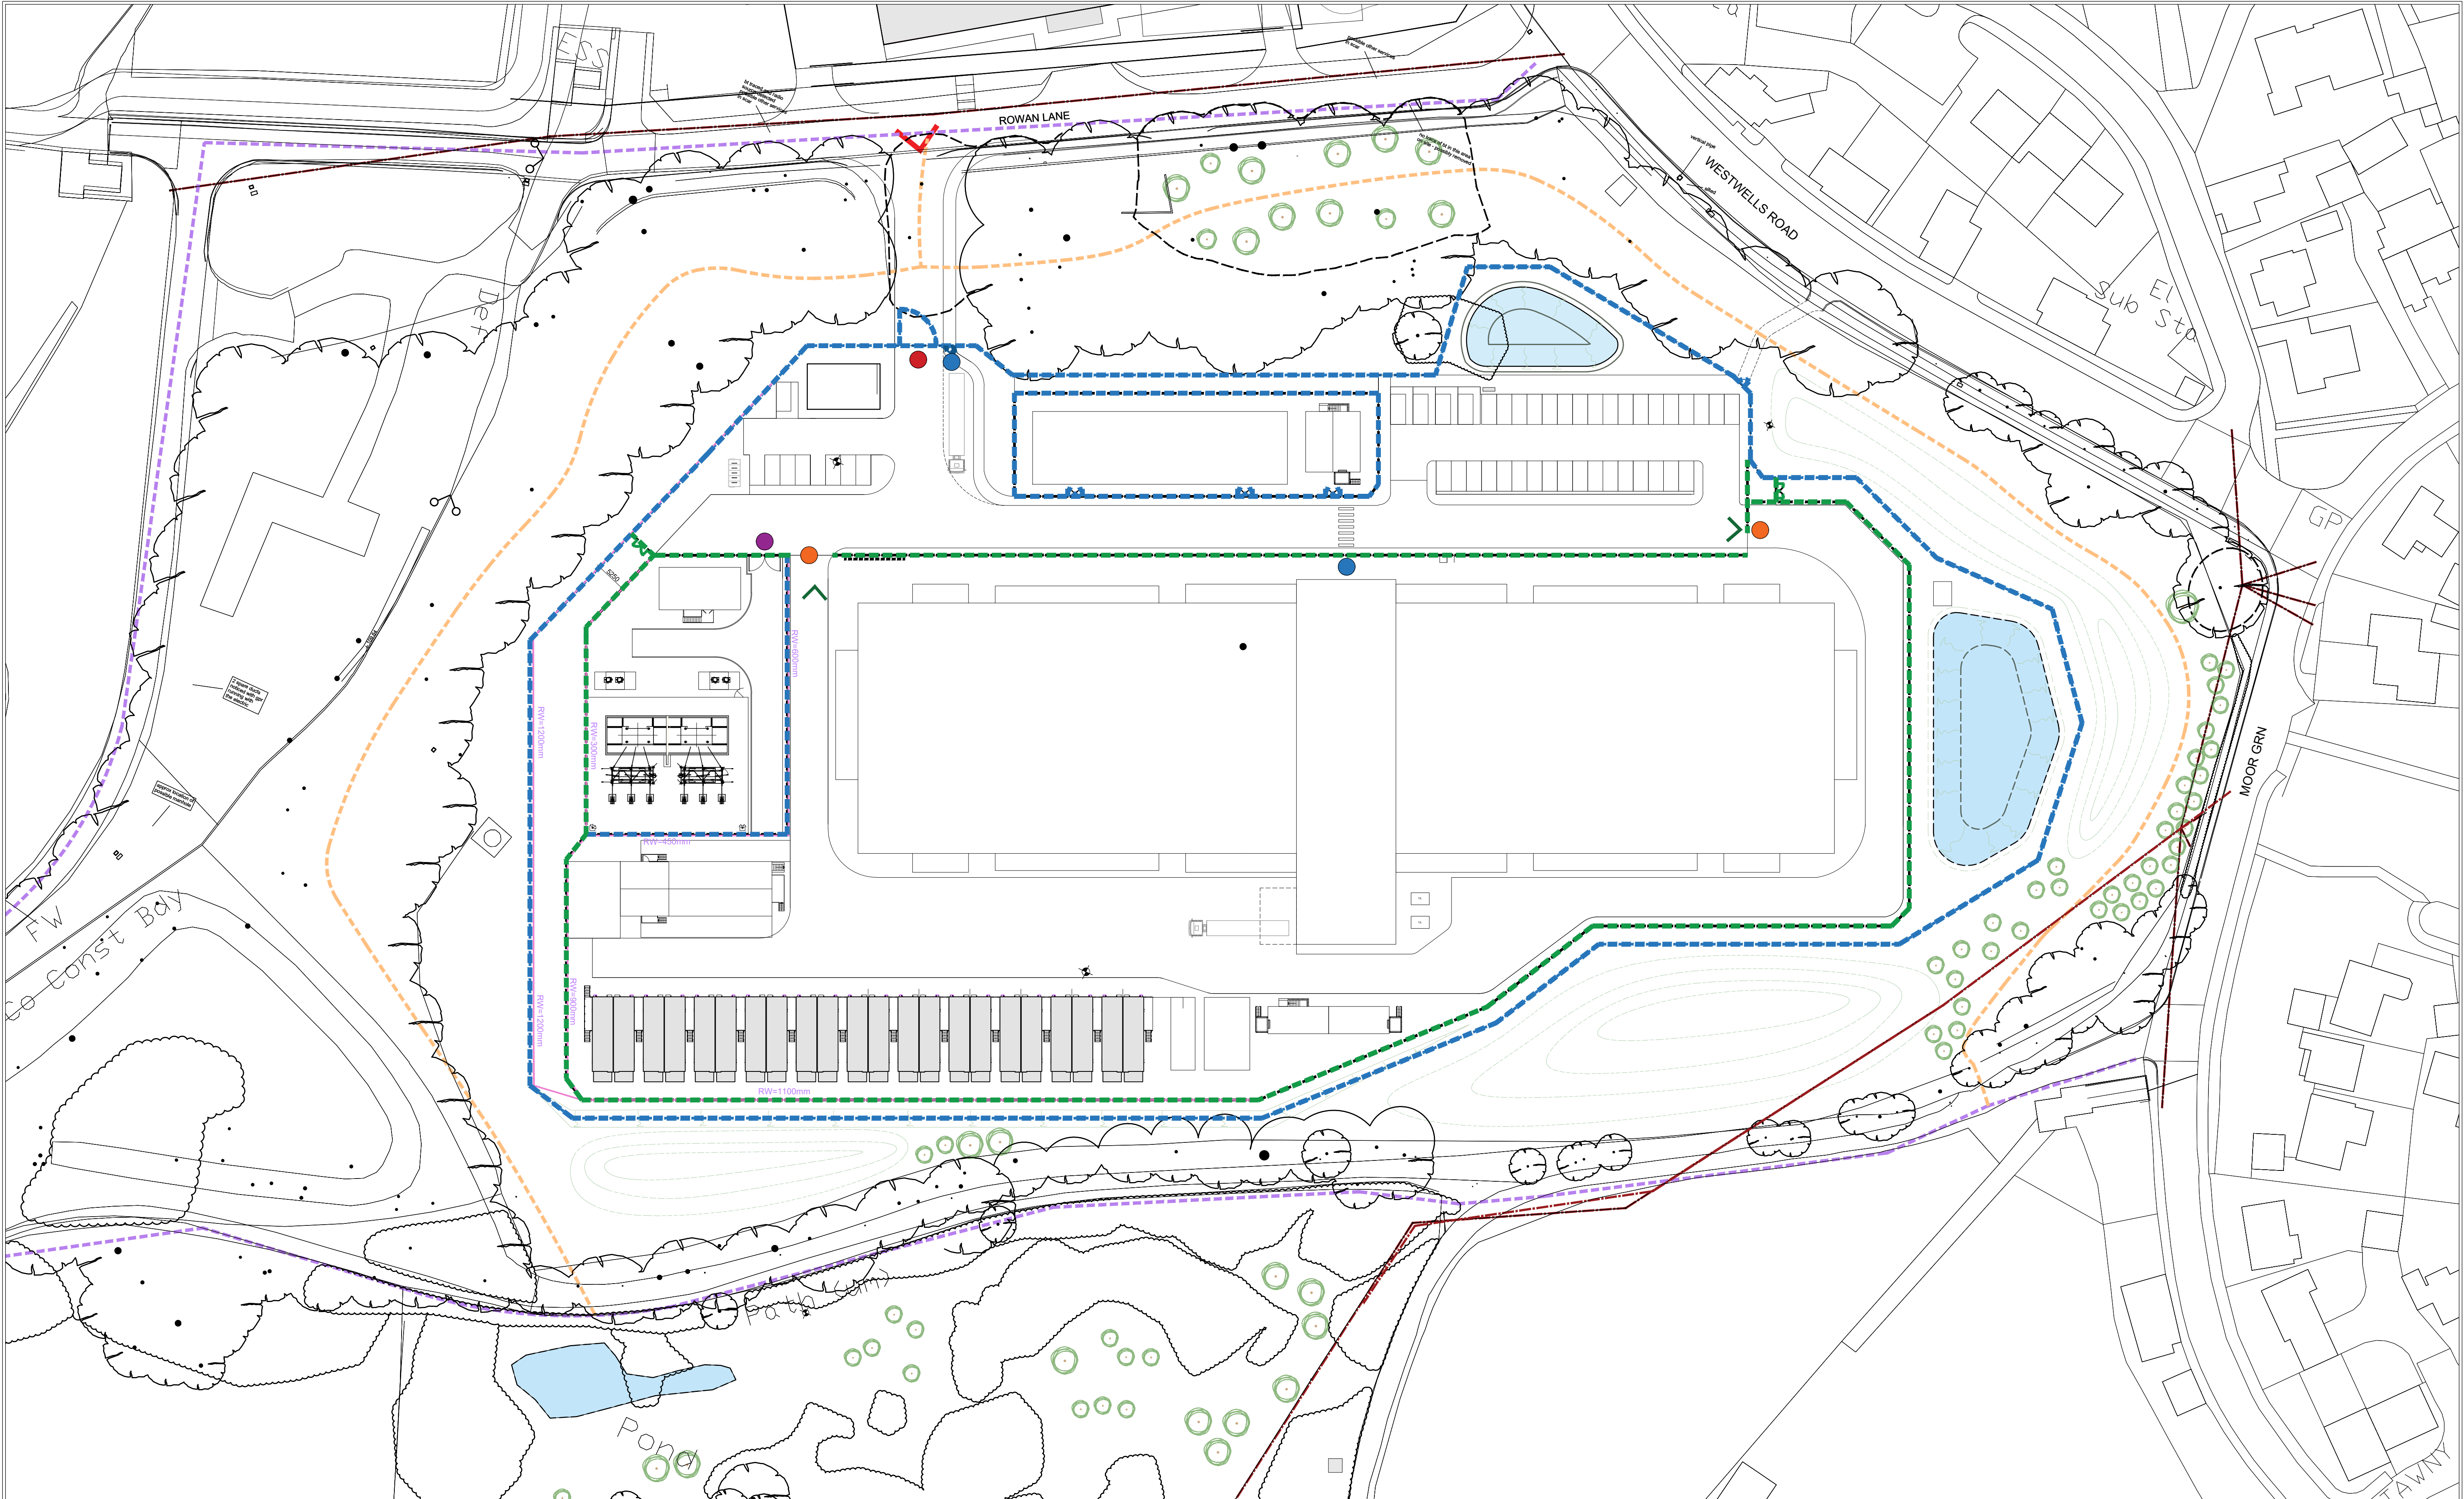

Disclaimer:
Subject to survey.

Notes:

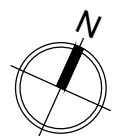

0m 10 20 30 40m
1:500 @ A1

Rev: Notes: Date: Dwn: Iss:

P1 Planning Issue 07/05/2024 RS HA

KEY

- Applicant Ownership Boundary
- Planning Application Boundary 7.37 hectares (to be verified)
- Campus Entrance
- Inner security fenceline: 3m high Welded mesh fence with 900mm flat barbed tape topping. Colour: Green or Black (TBC)
- Outer Campus fenceline: 2.4m high Welded mesh fence Colour: Green or Black (TBC)
- Retaining Structure

- Automated Swing Vehicle Gate
- Pedestrian Swing Gate
- Automated Vehicle Sliding Gate
- Substation Swing Gate

hale

ARCHITECTURE

22c Leathermarket Street, London, SE1 3HP

Client:



Issue Purpose:

PLANNING

Project:
Land South of Westwells Road,
Spring Park, Corsham

Drawing Title:
Proposed Boundary Treatment Plan

Project No:
22077

Scale @ A1:
1:500

Revision:
P1

Drawing No:
HAL-SPP6-SW-XX-DR-A-000010