


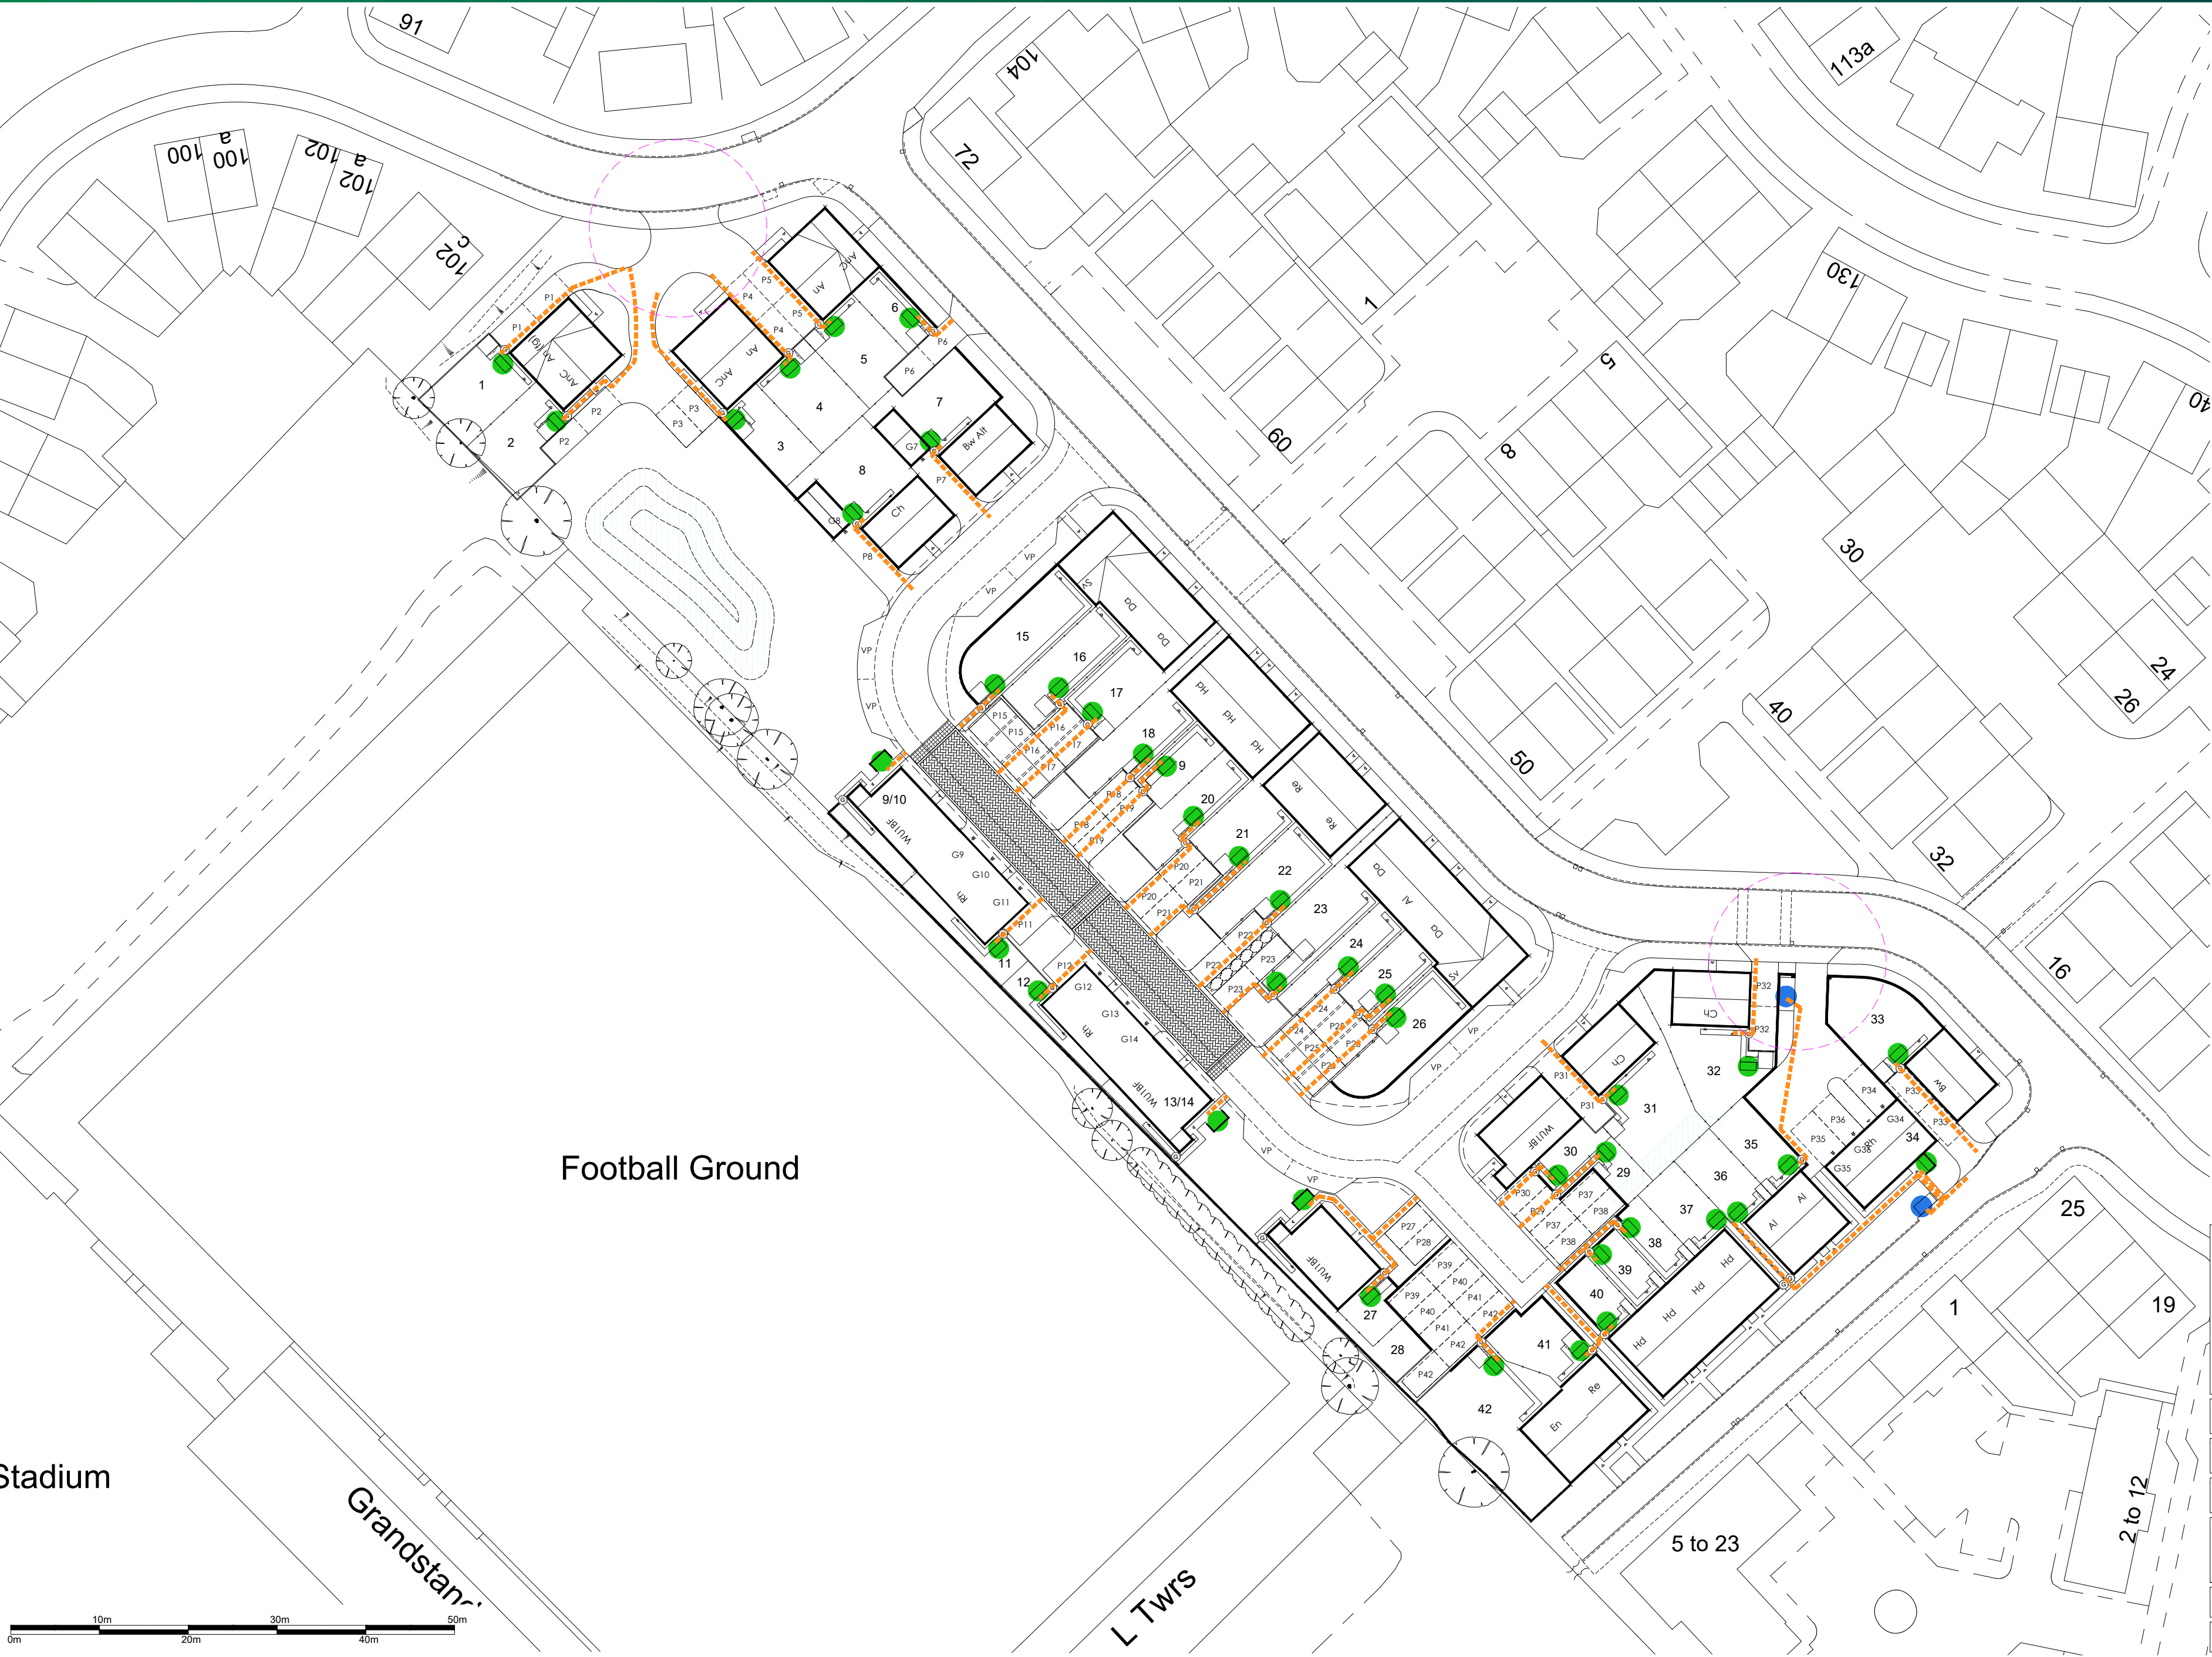

BIN STORAGE & COLLECTION PLAN : LAND OFF SHERBOURNE DRIVE / ROGER WAY, OLD SARUM



Persimmon Homes (Wessex)
Verona House, Tetbury Hill
Malmesbury, Wiltshire, SN16 9JR
Tel: 01668 824721
Fax: 01668 826162
www.persimmonhomes.com



- Legend
- Waste Storage Point
 - Bin Collection Point
 - Delivery of Bins to Kerb side travel route

A Updated in acc with planning layout Rev A & planning comments.		14.06.2024	agtg
REVISIONS		DATE	BY
DRAWN	CHECKED	DATE	SCALE
AGTG	TE	AUG 2023	1:500@A2
DWG NO. 162.103		REV.	A
DRAWING TITLE			
BIN STORAGE & COLLECTION PLAN LAND OFF SHERBOURNE DRIVE / ROGER WAY, OLD SARUM			
DRAWING STATUS			
PLANNING			
This drawing is the copyright of Persimmon Homes Ltd and has been produced for planning purposes only. Such drawings can be scaled but are not to be used for construction or sales documents.			