

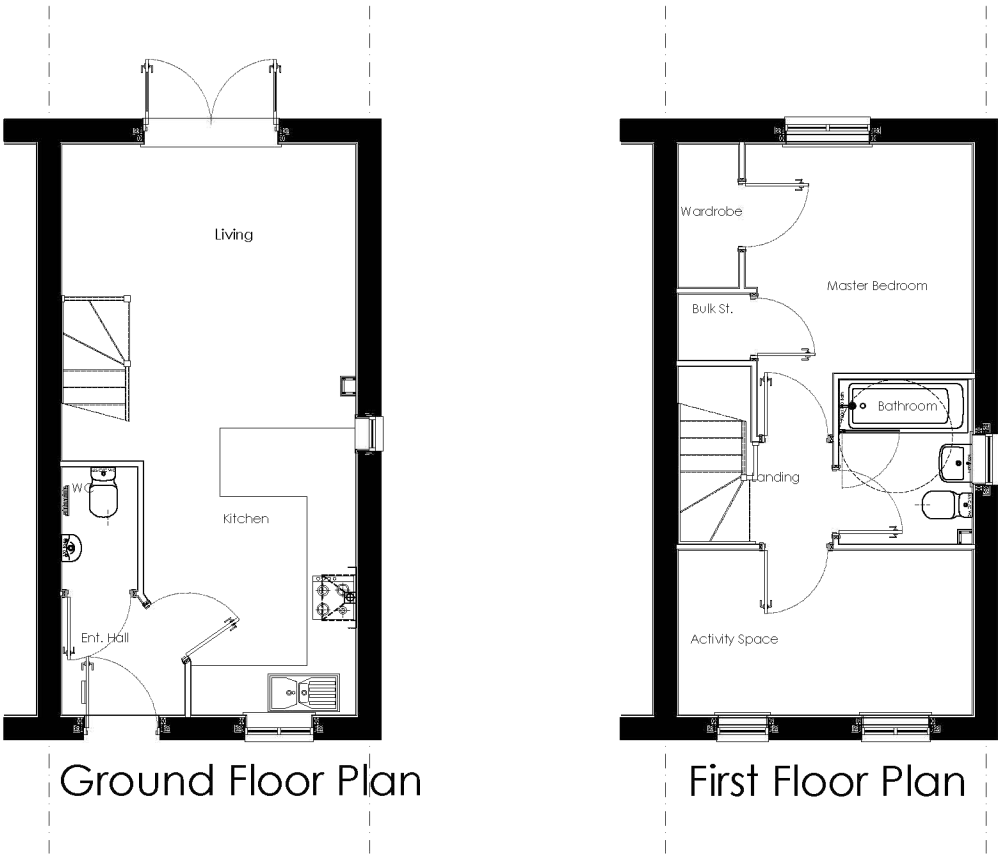


REVISIONS	DATE	BY
A Plot No.s updated in acc with planning layout Rev A	14.06.24	aglg

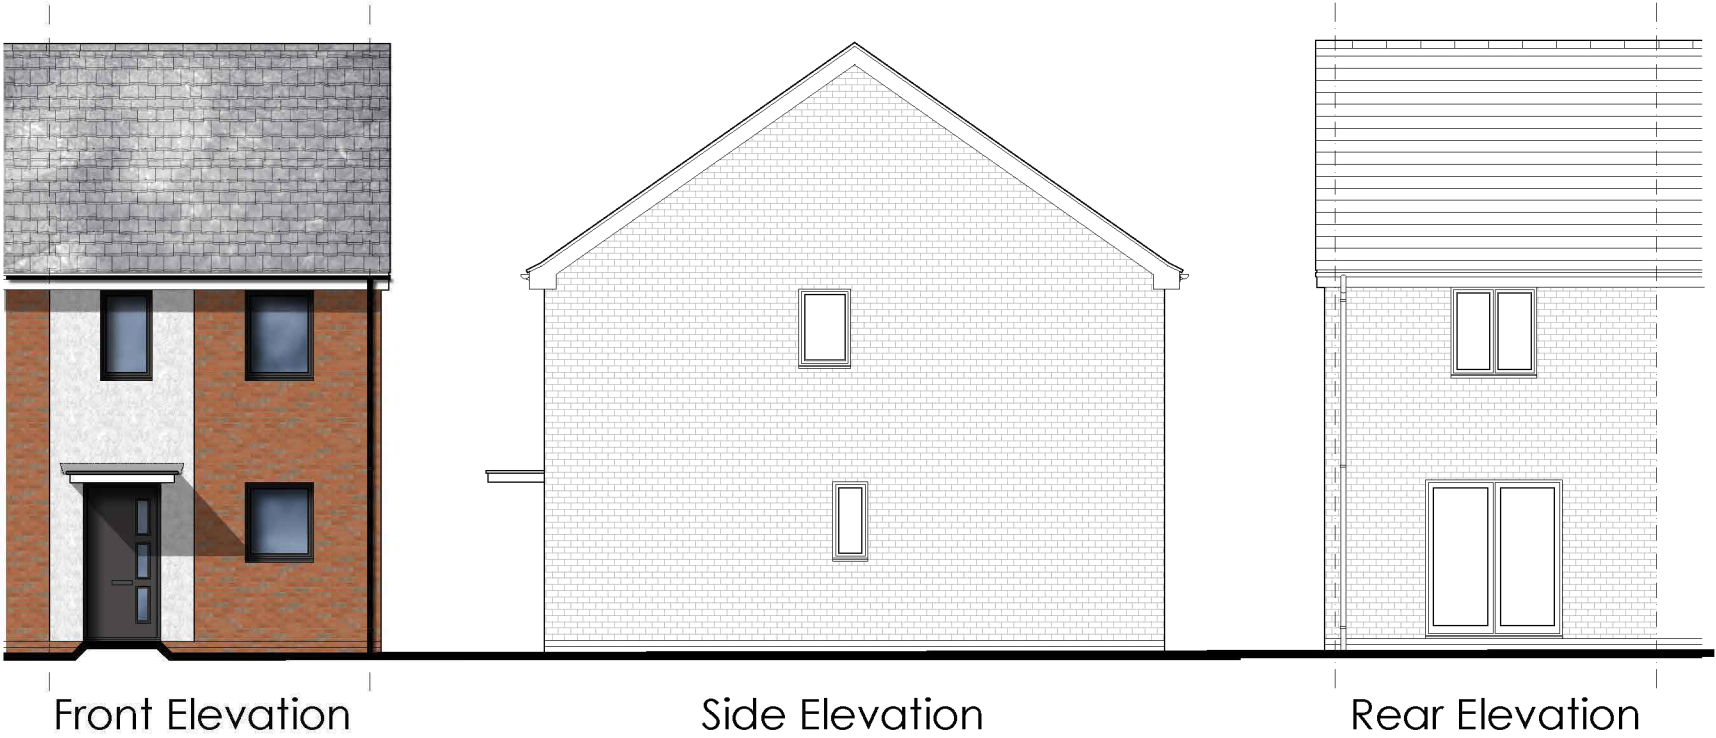

PLOTS AS: 35, Mid Terrace - 24
PLOTS OPP: 36,

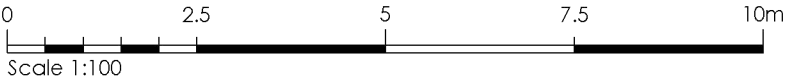

DRAWING TITLE		DWG NO.	REV.
HOUSE TYPE: ALNMOUTH		162.120.1	A
CREATED	CHECKED	DATE	SCALE
KT	TE	MAR '24	1:100@A3L

THIS DRAWING IS THE COPYRIGHT OF PERSIMMON HOMES DEVELOPMENT LTD. AND IS FOR PLANNING PURPOSES ONLY. SUCH DRAWINGS CAN BE SCALED BUT ARE NOT BE USED FOR CONSTRUCTION OR SALES DOCUMENTS.