


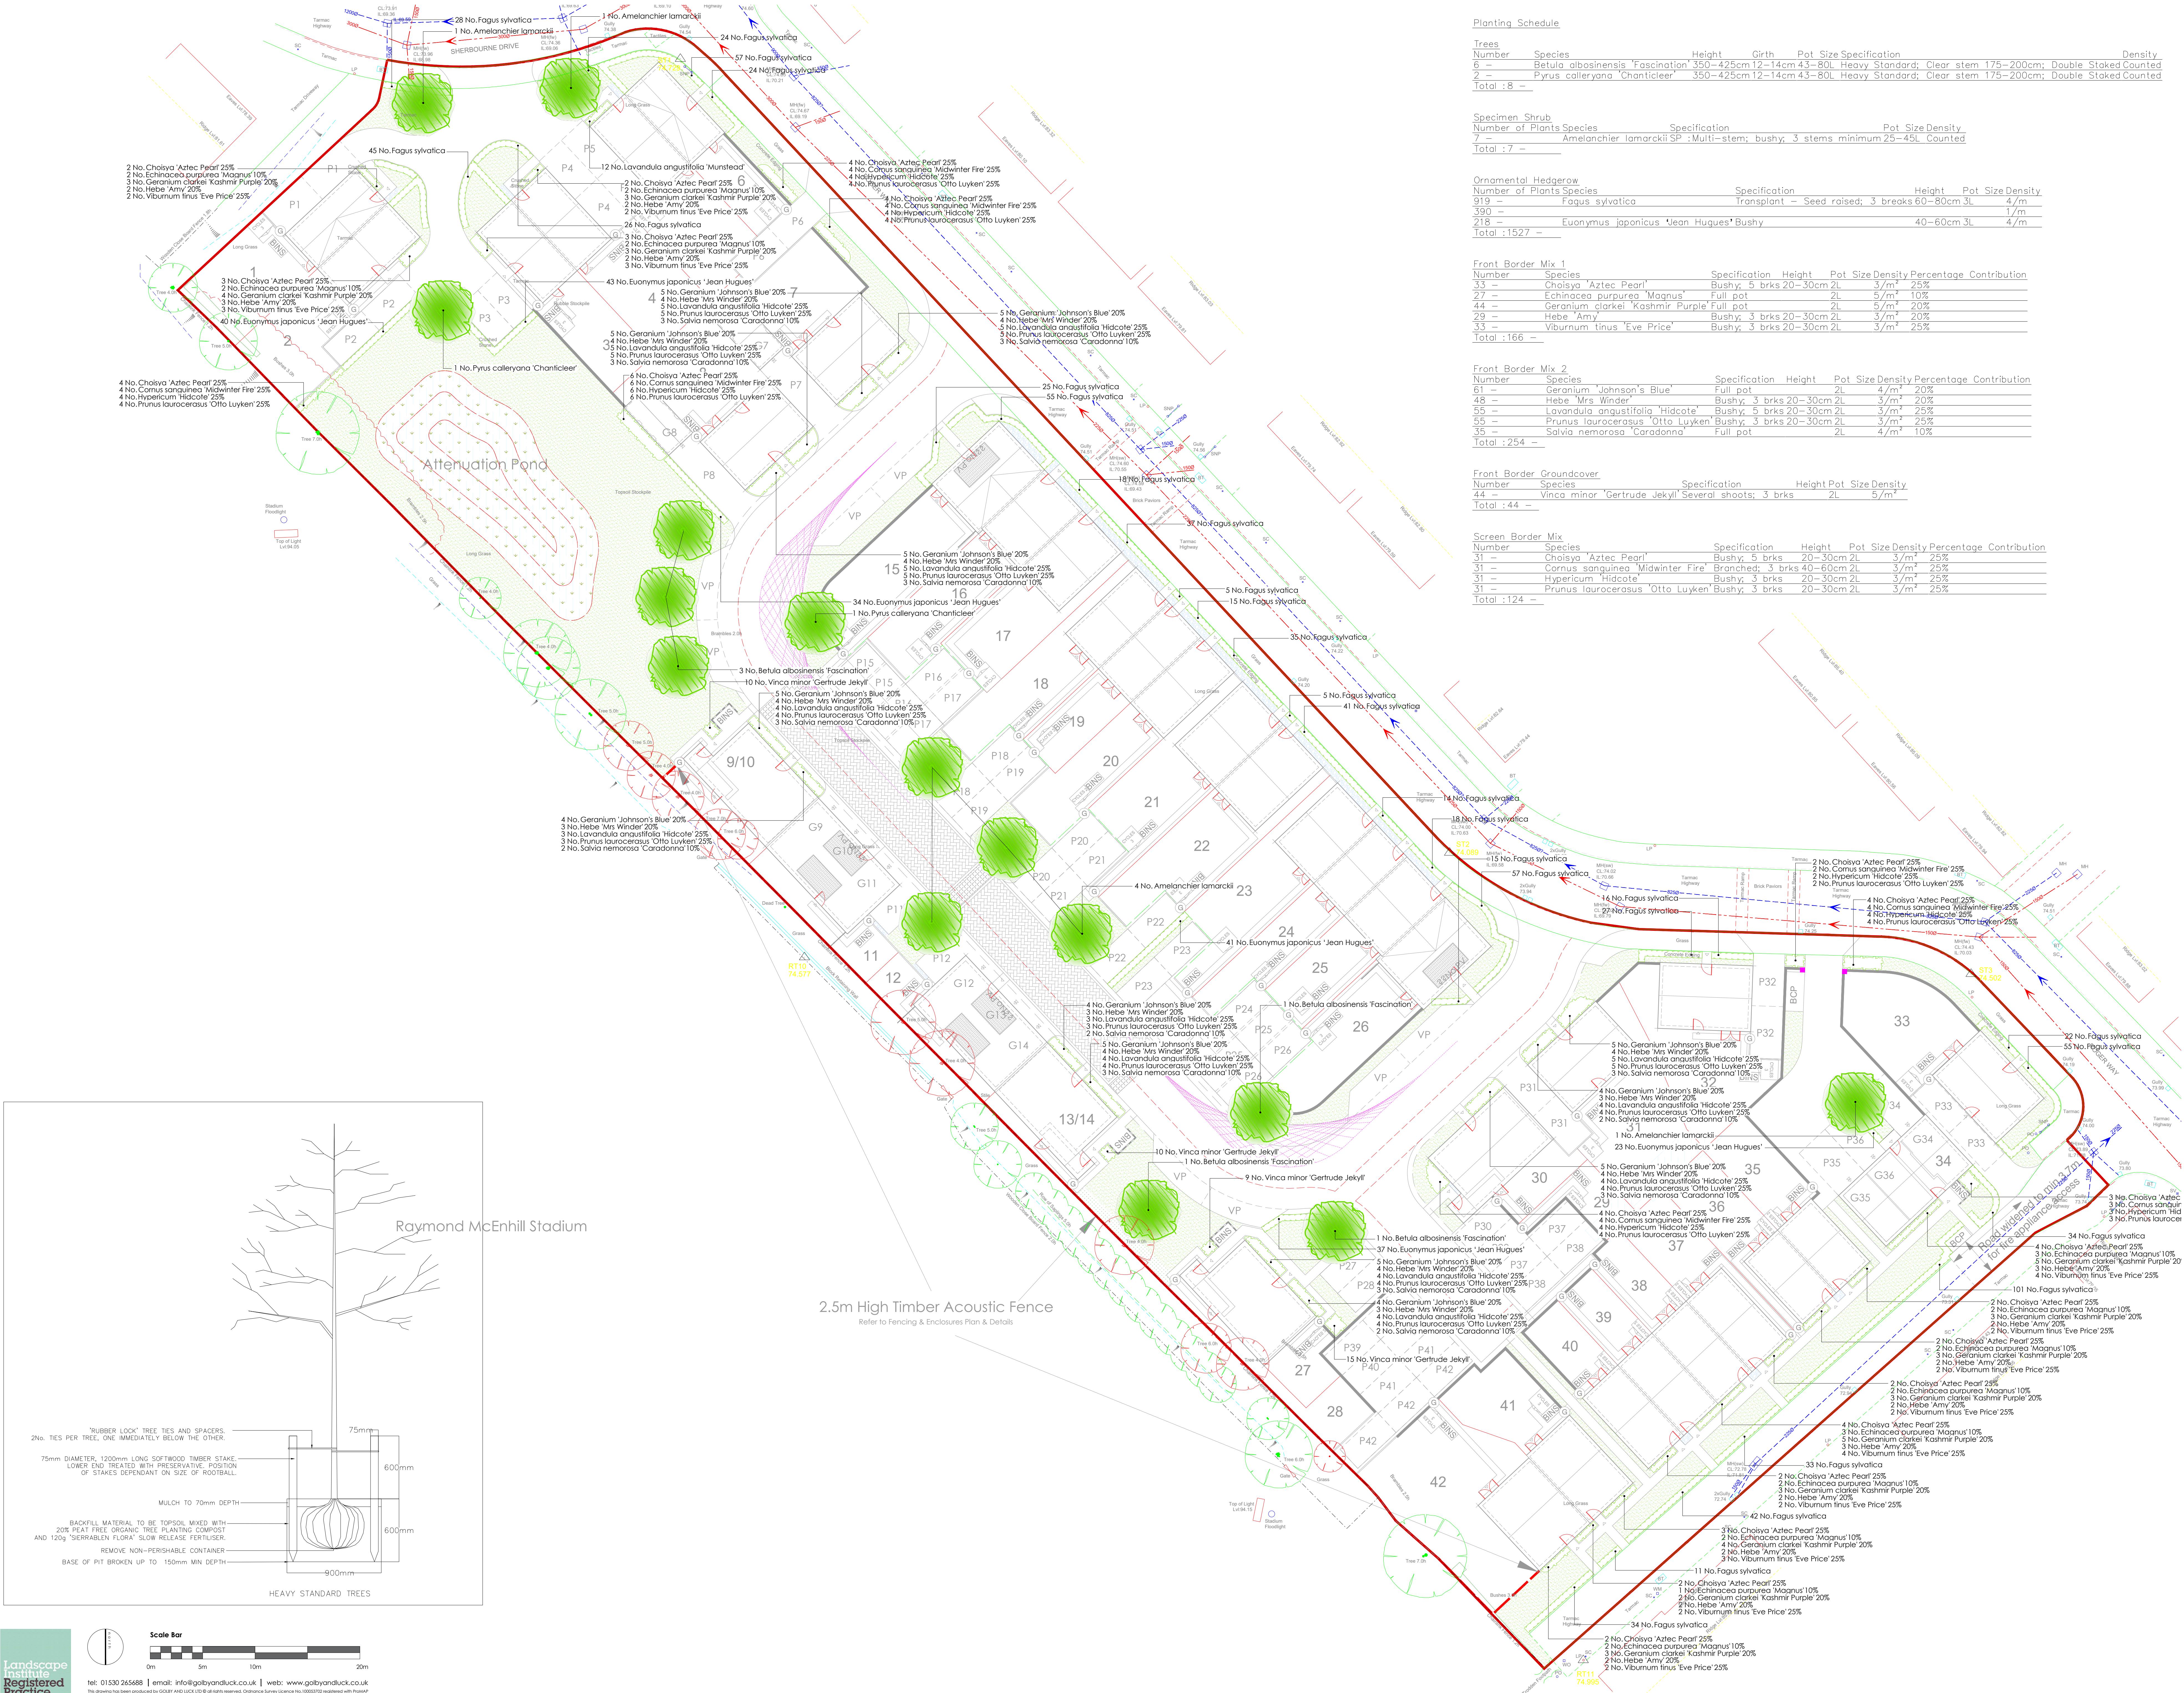

Planting Schedule

Trees	Number	Species	Height	Girth	Pot Size	Specification	Density
6	–	Betula albosinensis 'Fascination'	350–425cm	12–14cm	43–80L	Heavy Standard; Clear stem 175–200cm; Double Staked	Counted
2	–	Prunus calleryana 'Chanticleer'	350–425cm	12–14cm	43–80L	Heavy Standard; Clear stem 175–200cm; Double Staked	Counted
Total : 8							

Specimen Shrub	Number of Plants	Species	Specification	Pot Size	Density
7	–	Amelanchier lamarckii	SP : Multi-stem; bushy; 3 stems minimum	25–45L	Counted
Total : 7					

Ornamental Hedgerow	Number of Plants	Species	Specification	Height	Pot Size	Density
919	–	Fagus sylvatica	Transplant – Seed raised; 3 breaks	60–80cm	3L	4/m
390	–					1/m
218	–	Euonymus japonicus 'Jean Hughes'	Bushy	40–60cm	3L	4/m
Total : 1527						

Front Border Mix 1	Number	Species	Specification	Height	Pot Size	Density	Percentage	Contribution
33	–	Choisya 'Aztec Pearl'	Bushy; 5 brks	20–30cm	2L	3/m ²	25%	
27	–	Echinacea purpurea 'Magnus'	Full pot		2L	5/m ²	10%	
44	–	Geranium clarkii 'Kashmir Purple'	Full pot		2L	5/m ²	20%	
29	–	Hebe 'Amy'	Bushy; 3 brks	20–30cm	2L	3/m ²	20%	
33	–	Viburnum tinus 'Eve Price'	Bushy; 3 brks	20–30cm	2L	3/m ²	25%	
Total : 166								

Front Border Mix 2	Number	Species	Specification	Height	Pot Size	Density	Percentage	Contribution
61	–	Geranium 'Johnson's Blue'	Full pot		2L	4/m ²	20%	
48	–	Hebe 'Mrs Winder'	Bushy; 3 brks	20–30cm	2L	3/m ²	20%	
55	–	Lavandula angustifolia 'Hidcote'	Bushy; 5 brks	20–30cm	2L	3/m ²	25%	
35	–	Salvia nemorosa 'Caradonna'	Full pot		2L	4/m ²	10%	
Total : 254								

Front Border Groundcover	Number	Species	Specification	Height	Pot Size	Density
44	–	Vinca minor 'Gertrude Jekyll'	Several shoots; 3 brks		2L	5/m ²
Total : 44						

Screen Border Mix	Number	Species	Specification	Height	Pot Size	Density	Percentage	Contribution
31	–	Choisya 'Aztec Pearl'	Bushy; 5 brks	20–30cm	2L	3/m ²	25%	
31	–	Cornus sanguinea 'Midwinter Fire'	Branches; 3 brks	40–60cm	2L	3/m ²	25%	
31	–	Hypericum 'Hidcote'	Bushy; 3 brks	20–30cm	2L	3/m ²	25%	
31	–	Prunus laurocerasus 'Otto Luyken'	Bushy; 3 brks	20–30cm	2L	3/m ²	25%	
Total : 124								

Site Boundary

Proposed Tree

Proposed Specimen Shrub

Proposed Ornamental Planting Area

Proposed Ornamental Hedgerow

Proposed Turf

Proposed Hedgerow Grass Seed Mixture (Emorsgate EH1 – Sowing Rate 4g/m²)

Proposed Wet Meadow Mixture (Emorsgate EM8 – Sowing Rate 4g/m²)

Proposed Gravel laid on Landscape Fabric

Landscape proposals taken forward from original scheme prepared by Tyler Grange. Ref: 12115_F13, dated 19.02.2021

Project
AL Sarum, Salisbury
Drawing title
Detailed Landscape Proposals

Client
Persimmon Wessex

Scale
1:200 @ A0
Date
26/04/2023

Drawn
AL AD
Checked
G12113 01E

golby+luck
landscape architects