


NOTES

1. THIS DRAWING IS TO BE READ IN CONJUNCTION WITH ALL RELEVANT ARCHITECT'S, ENGINEER'S & SUB-CONTRACTORS DRAWINGS AND DETAILS AND THE PROJECT SPECIFICATION.
2. DIMENSIONS NOT TO BE SCALED.

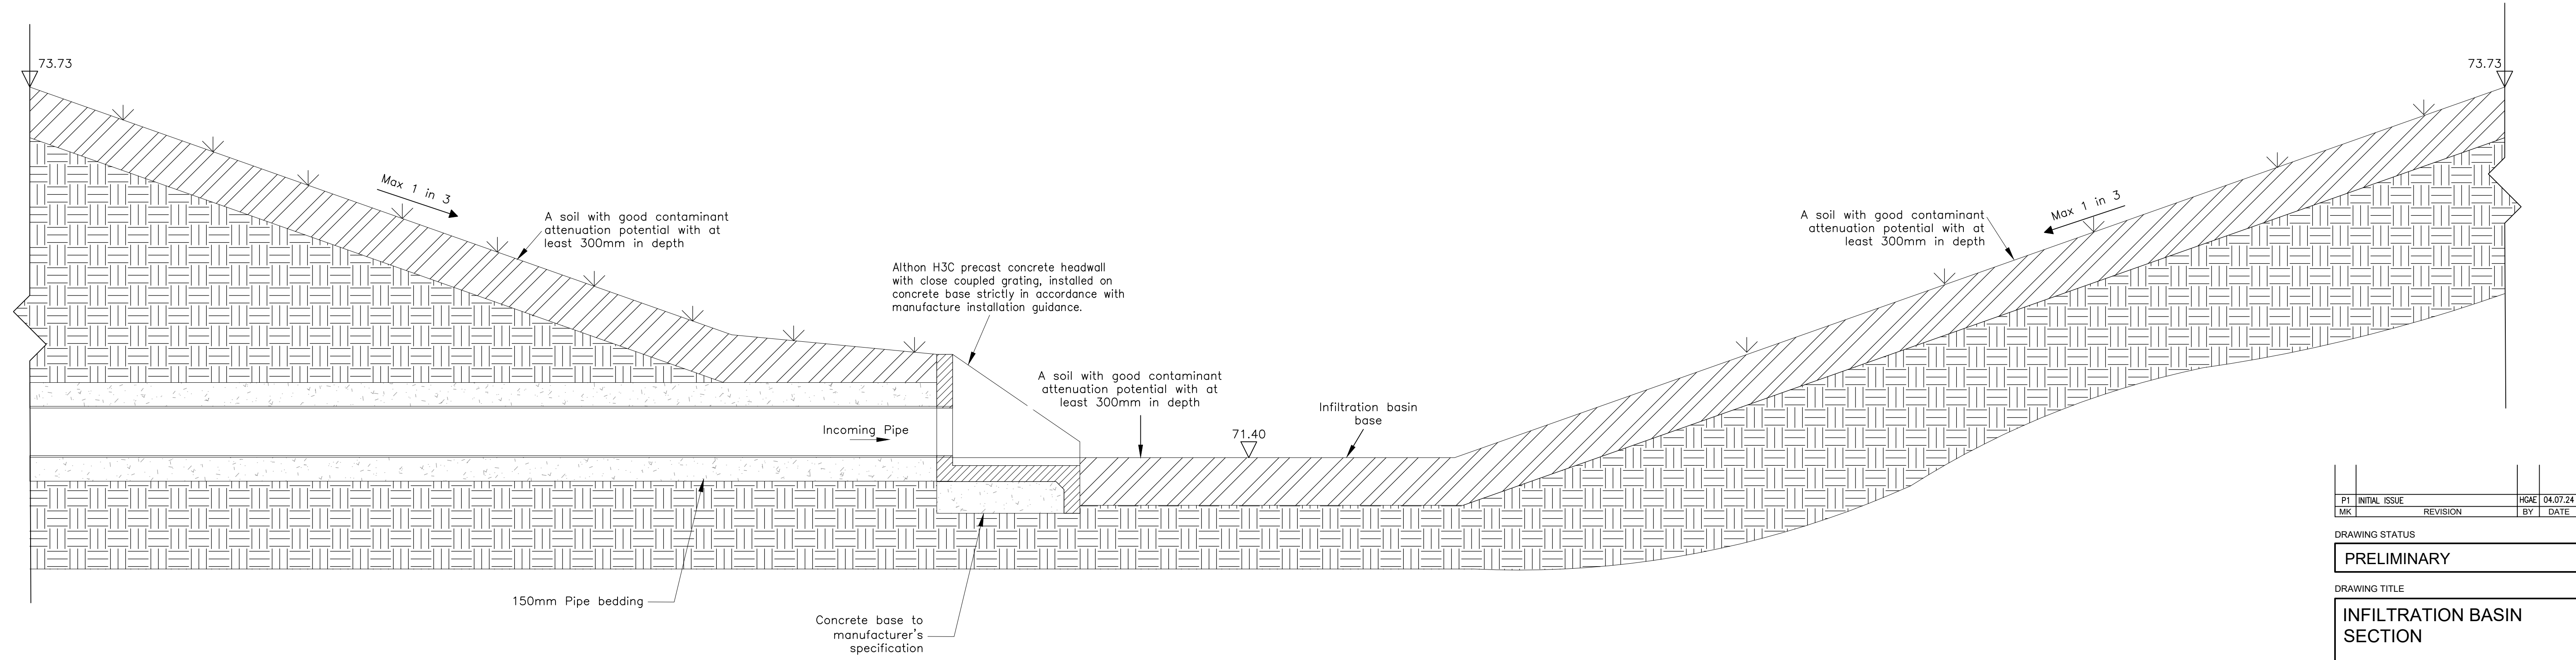

TYPICAL SECTION THROUGH PROPOSED INFILTRATION BASIN.
SCALE 1:20

P1	INITIAL ISSUE	HGAE	04.07.24
MK	REVISION	BY	DATE

DRAWING STATUS	
PRELIMINARY	

DRAWING TITLE	
INFILTRATION BASIN SECTION	

PROJECT	
LAND NORTH OF BUNTING LANE, OLD SARUM, WILTSHIRE SP4 6FH	

4th Floor, Devonshire house
London,
EC1M 7AD
T: 020 7253 2626
E: mail@simpsoneng.com
W: www.simpsoneng.com

London, Henley-on Thames, Gloucester and Exeter			
Drawn HGAE	Chkd LJK	Scales 1:20 @ A1	Date JULY 24
Purpose of Issue FOR PLANNING			
Project Number P23-295	Drawing Number SK108	Revision P1	