



SITE EGRESS

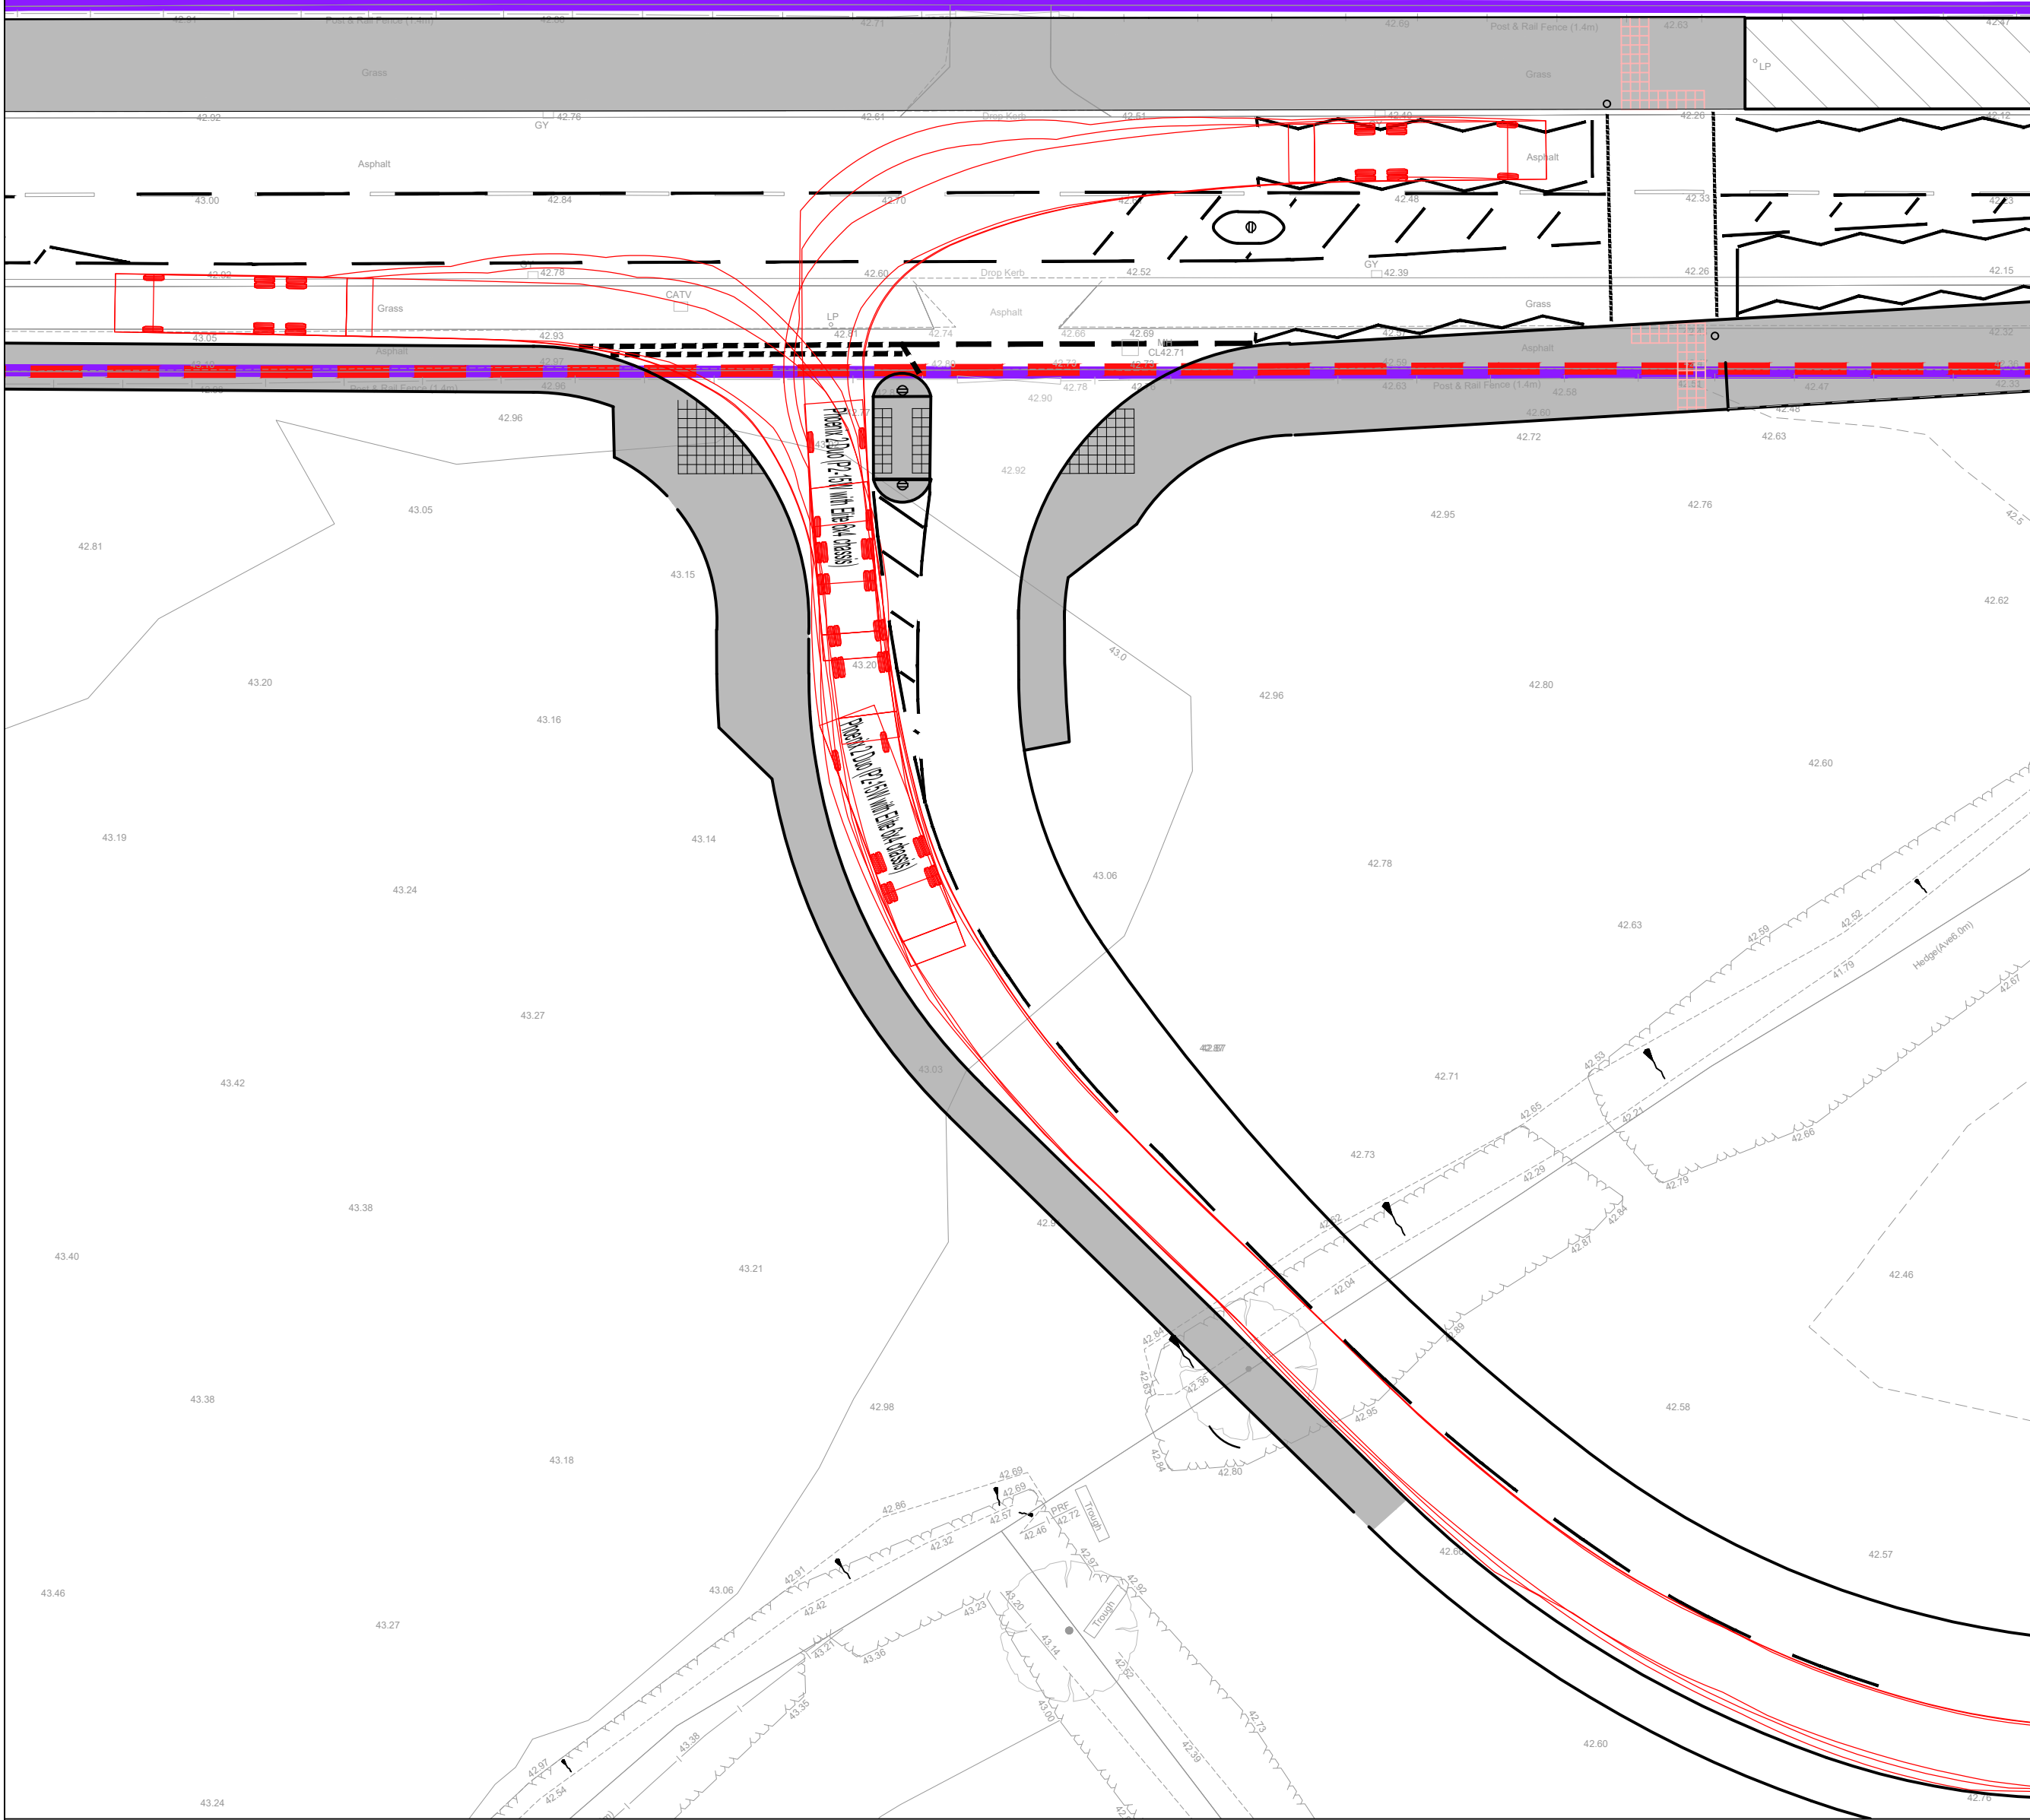

SITE ACCESS

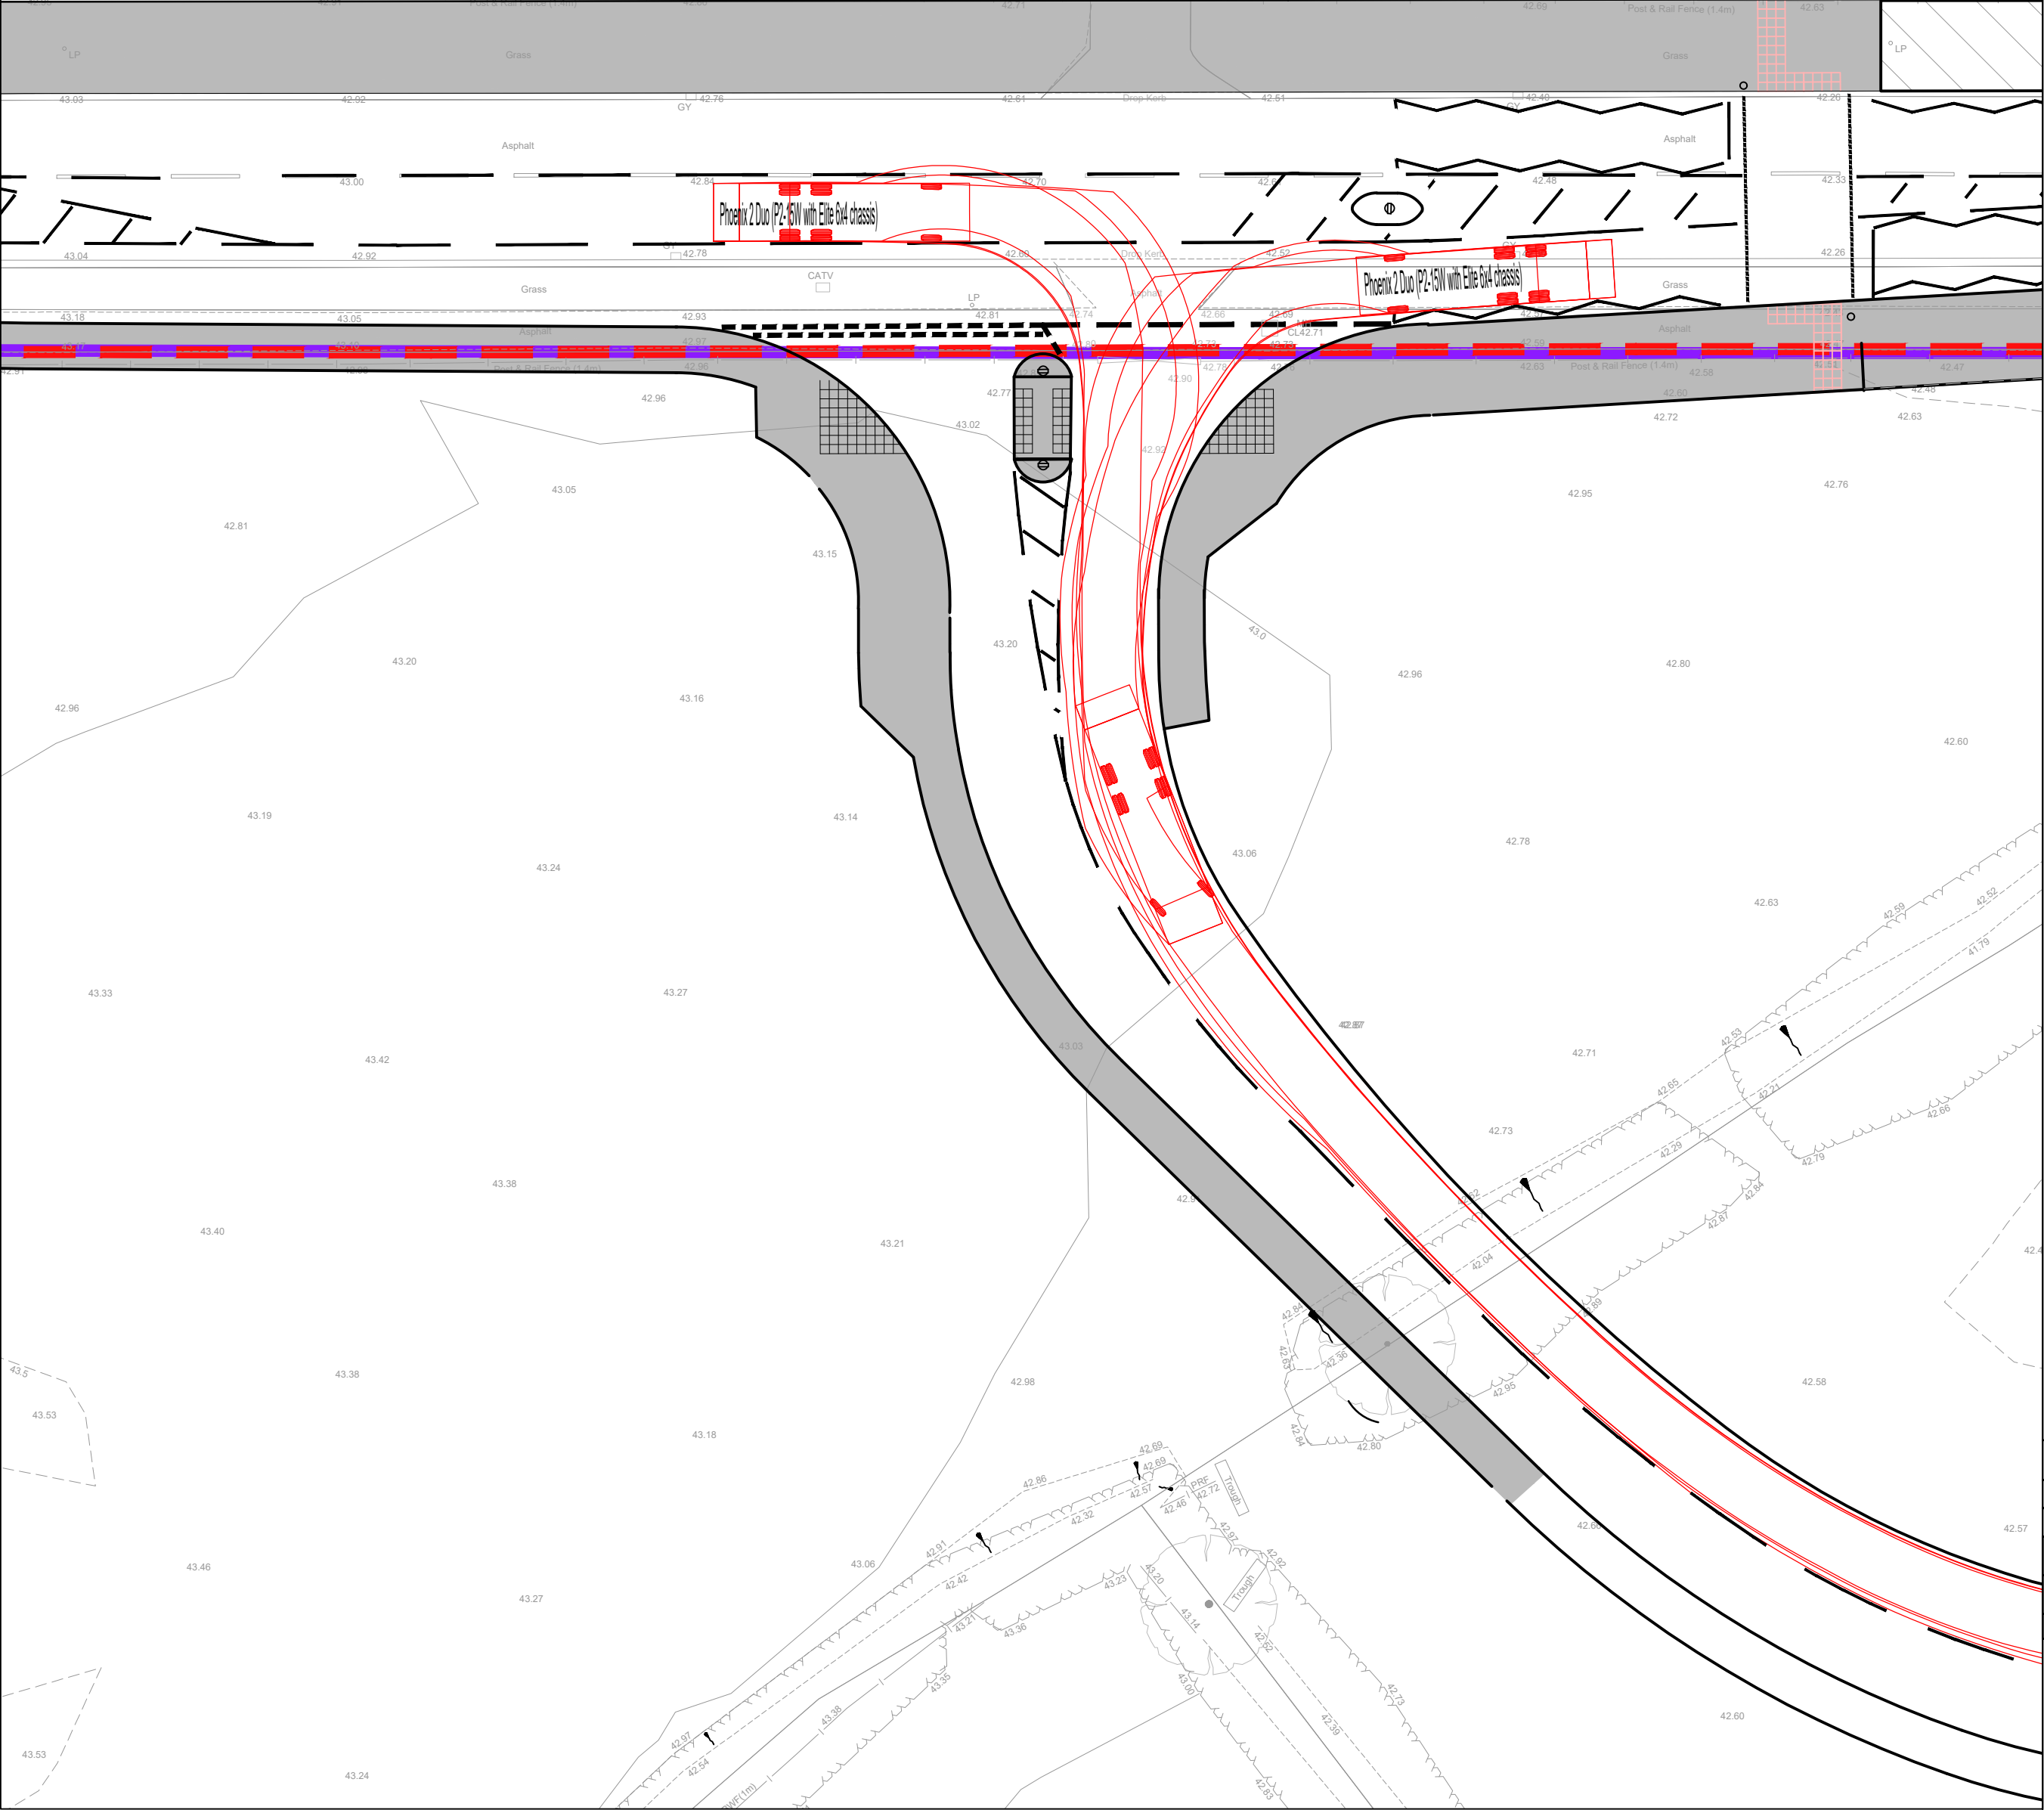

© This drawing must not be reproduced in whole or in part without the express written consent of Badingham Ltd.

- NOTES
1. ALL DIMENSIONS ARE IN METRES UNLESS OTHERWISE STATED.
 2. TOPOGRAPHICAL SURVEY INFORMATION PROVIDED BY OTHERS. BADINGHAM CANNOT BE HELD RESPONSIBLE FOR ANY INACCURACIES
 3. LEVELS ARE IN METRES AND RELATE TO OS GPS DATUM.

- DESIGN DATA
1. DESIGN BASED UPON DMRB GUIDANCE
 2. A363 40mph ROAD SPEED, WOODMARSH 30mph ROAD SPEED



D	Internal layout updated. Access road updated to suit	TS	AS	02.24
C	Layout updated	TS	AS	12.23
B	Exit radius revised to 12m	TS	AS	01.23
A	Running lanes increased to 3.5m at GIRT	TS	AS	09.2022
Rev	Description	Drn	Chk	Date

REVISIONS

Badingham

Concept | Consult | Construct
Transport & Infrastructure Consultants
www.badinghamuk.com

Project
Bradley Road, South Trowbridge


Client
Castlewood Commercial Properties Ltd

Title
Swept Path Analysis

Status
FOR DISCUSSION

Scale 1:250 @ A1	Date 03.2021	Drawn TS	Checked TSH
Job No -	Drawing No 006	Revision D	

VEHICLE DETAILS

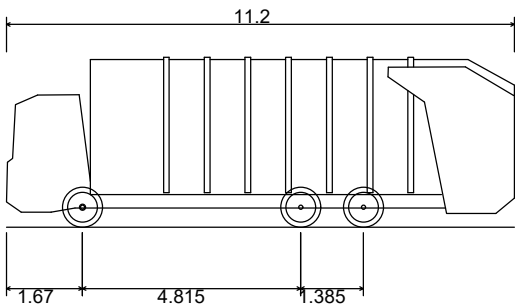

Phoenix 2 Duo (P2-15W with Elite 6x4 chassis)
Overall Length 11.200m
Overall Width 2.530m
Overall Body Height 3.751m
Min Body Ground Clearance 0.304m
Track Width 2.500m
Lock to lock time 4.00s
Kerb to Kerb Turning Radius 9.500m