
FENCING & ENCLOSURES : PUNTER'S FARM, MALMESBURY

Persimmon Homes (Wessex)
Verona House, Tetbury Hill
Malmesbury, Wiltshire. SN16 9JR
Tel: 01666 824721
Fax: 01666 826152
www.persimmonhomes.com

Persimmon

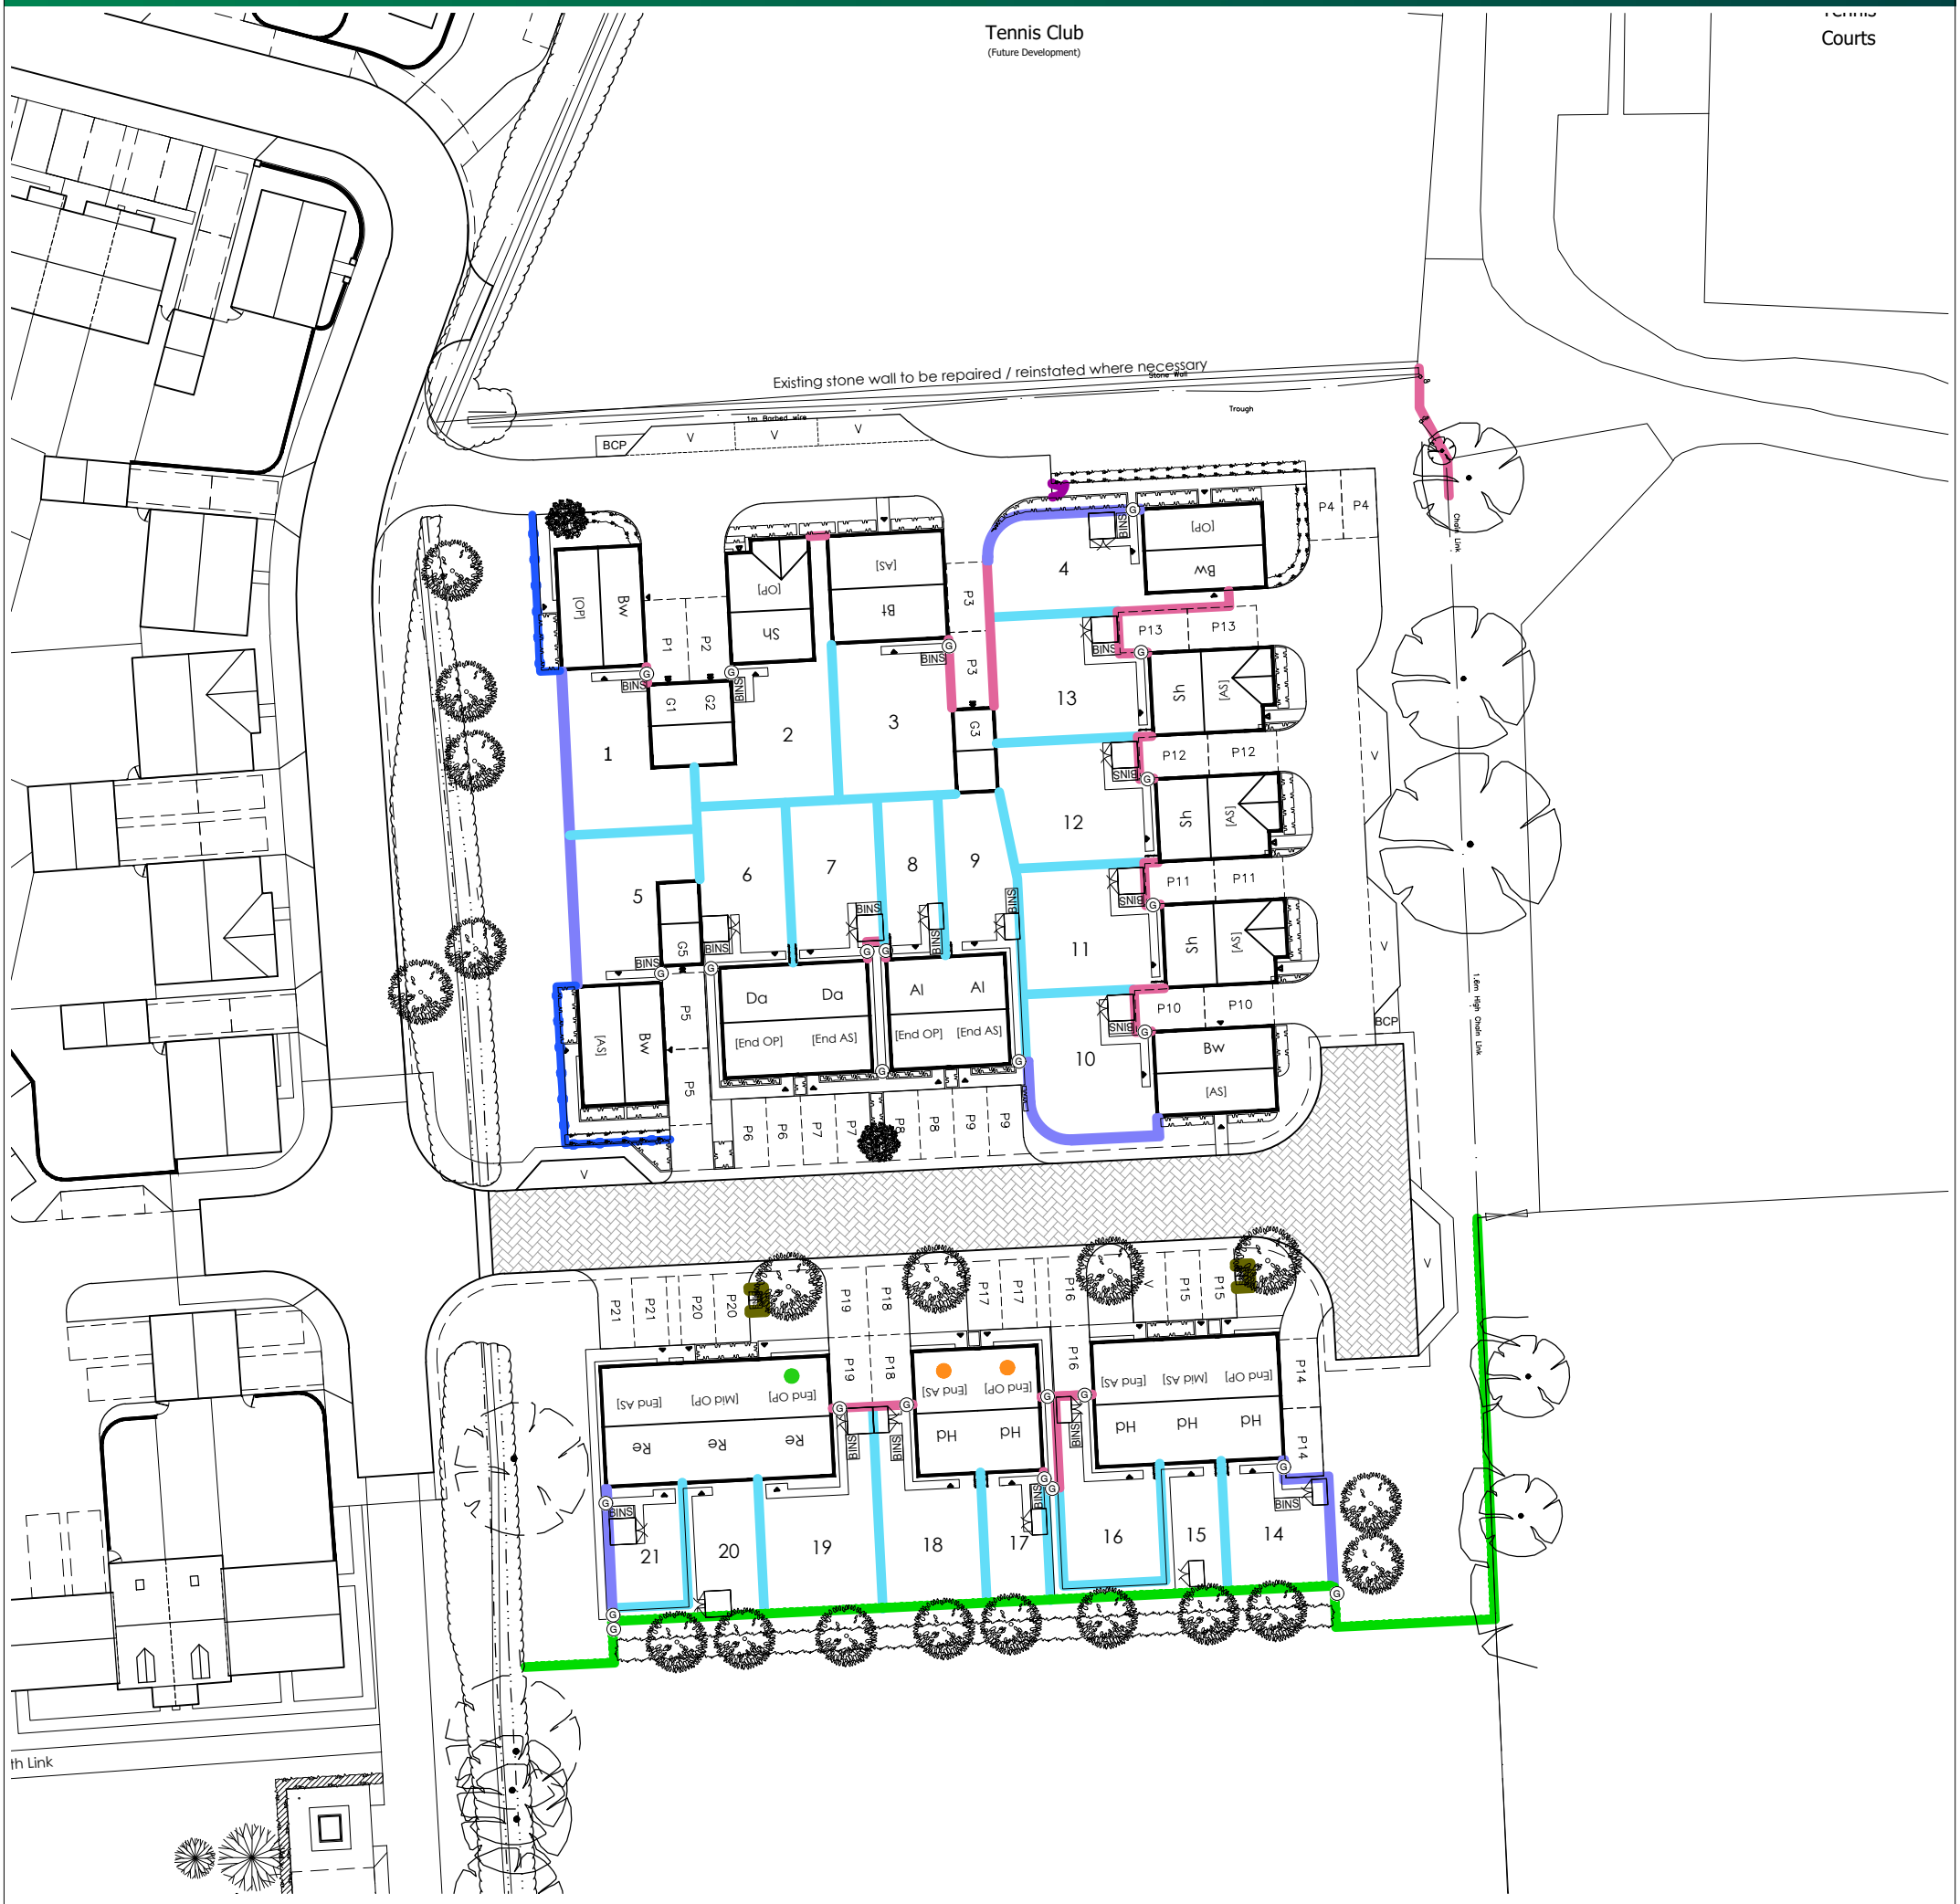

1.8m High Screen Wall

1.0m High Bin Screen Wall

2.2 m High Closeboard Fence

1.8m High Closeboard Fence

1.8m High Panel Fence

1m High Estate Railings (Black incl. All fixtures & fittings)

1.0m High Vertical Steel Bar Gate

Ⓖ 1.8m High Timber Gate

0 10 20 30 40m

C Updated in acc with planning layout Rev E	27.08.24	agtg
B Legend updated to show all enclosures.	06.06.24	agtg
A Updated in acc with layout proposals / planning comments.	03.06.24	agtg

REVISIONS	DATE	BY

DRAWN	CHECKED	DATE	SCALE
AGTG	BH	MAY 2024	1:500@A3

DWG NO.	REV.
129.103	C

DRAWING TITLE
FENCING & ENCLOSURES
PUNTER'S FARM, MALMESBURY

DRAWING STATUS PLANNING

Persimmon Homes Wessex. All rights reserved.
This drawing is the copyright of Persimmon Homes Developments Ltd. and has been produced for planning proposes only. Such drawings can be scaled but are not be used for construction or sales documents.