



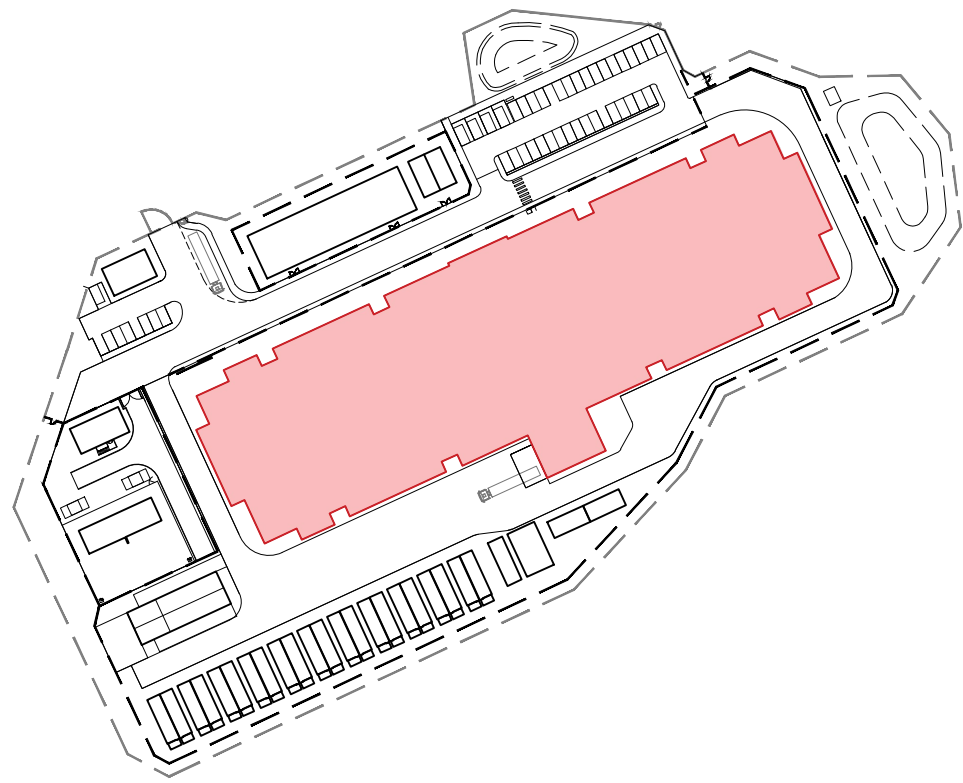


Reference Plan
NTS

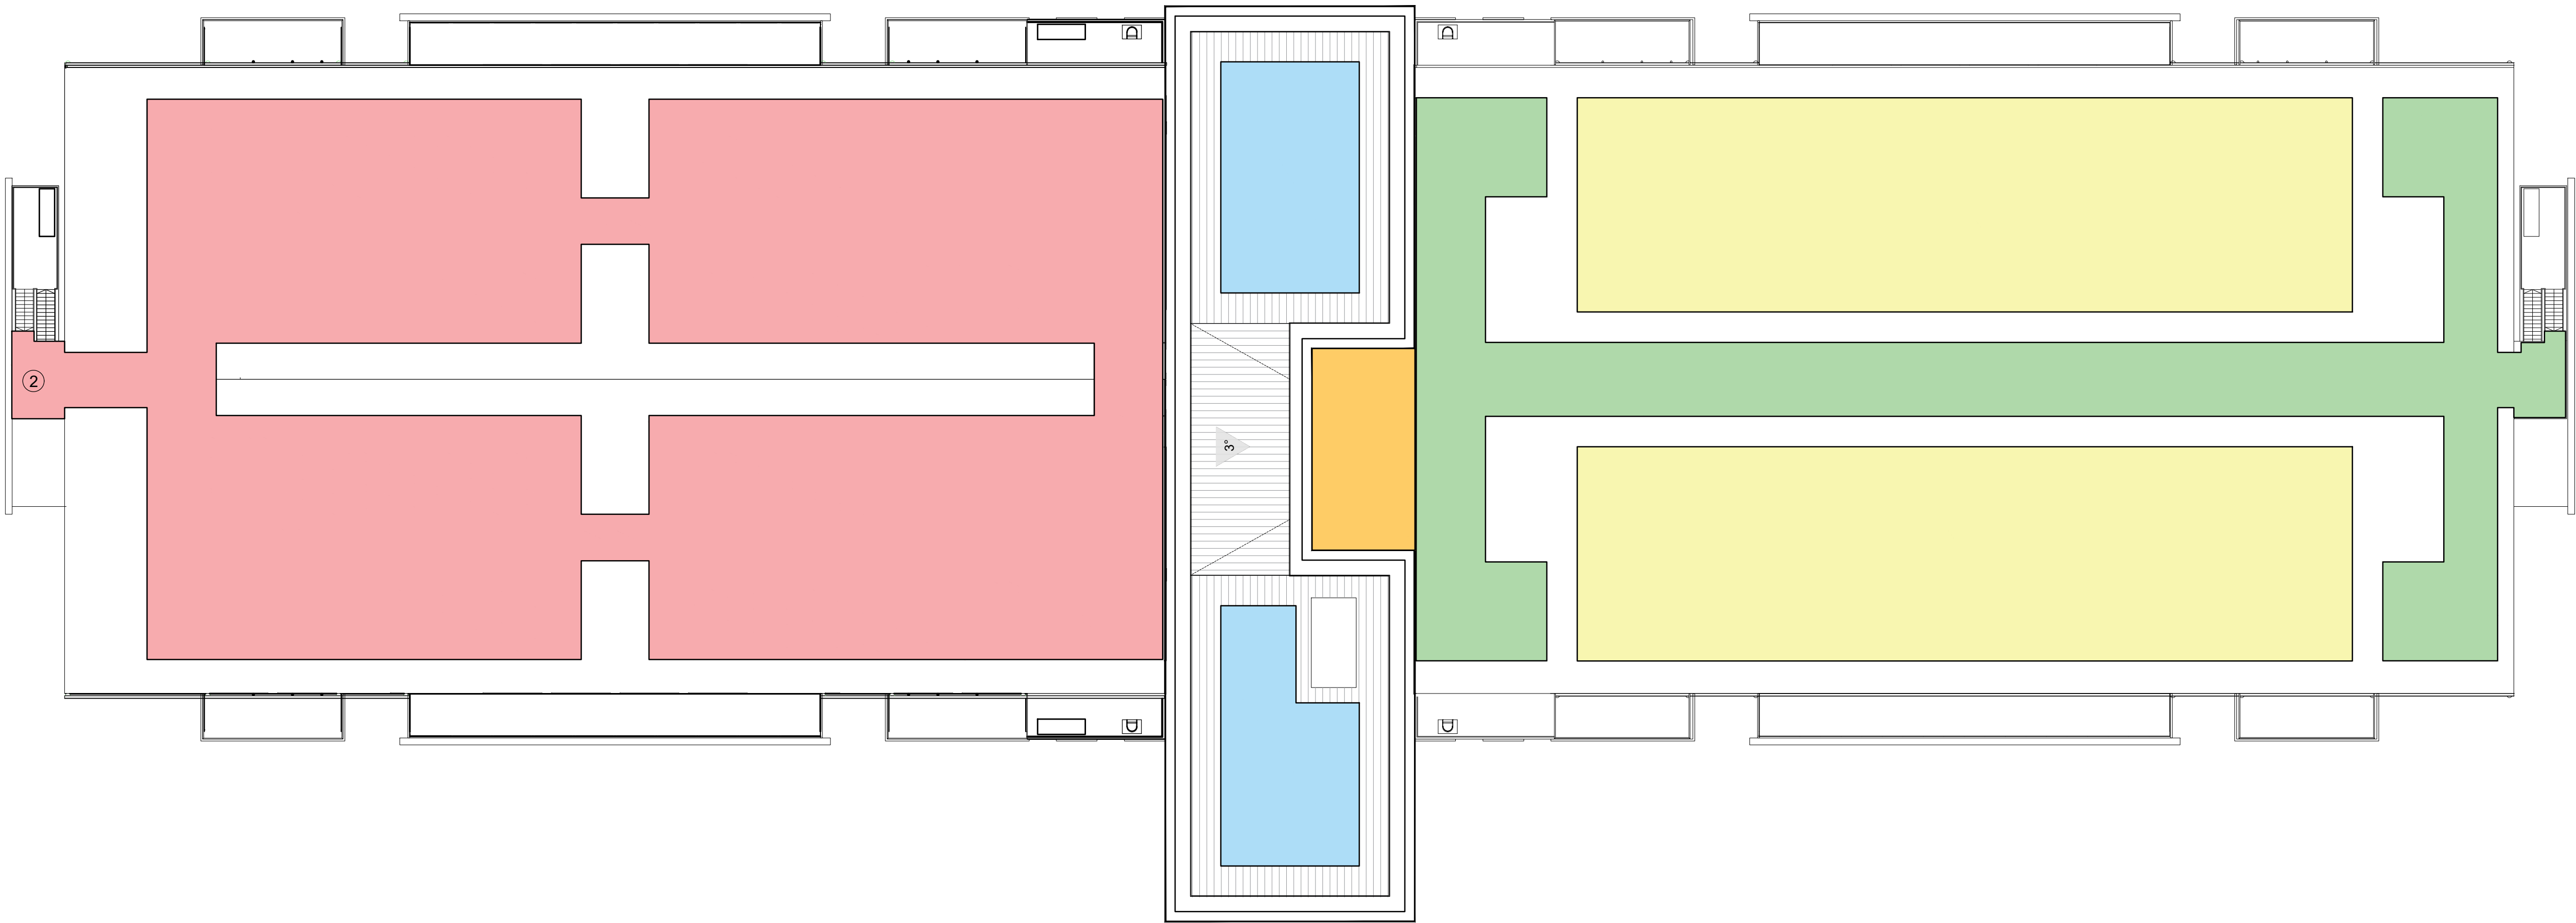

Disclaimer:
Subject to survey.

Notes:

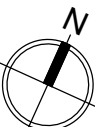

0m 5 10 15 20m
1:250 @ A1

Rev: Notes: Date: Dwn: Iss:

P1 Planning Issue 15/10/2024 RS HA

KEY

- ZONE A - Gantries & plant - Not usable for PV Panels
- ZONE B - Ancillary Block roof - Usable for PV Panels
- ZONE C - Plant area - Not usable for PV Panels
- ZONE D - Gantries & plant - Not usable for PV Panels
- ZONE E - Data Hall roof - Usable for PV Panels

Calculations for potential Solar PV			
ZONE	USABLE AREA	SOLAR HARVESTING	WEATHER DEPENDANT
B	267m ²	46.0kWp	70.8MWh/PA
E	1434m ²	247.3kWp	380.8MWh/PA
TOTAL	1701m ²	293.3kWp	451.6MWh/PA

hale

ARCHITECTURE

22c Leathermarket Street, London, SE1 3HP

Client:



Issue Purpose:
PLANNING

Project:

Land South of Westwells Road,
Spring Park, Corsham

Drawing Title:

Proposed Data Centre
PV Proposal

Project No:

22077

Scale @ A1:

1:250

Revision:

P1

Drawing No:

HAL-SPP6-ZZ-04-DR-A-100060