



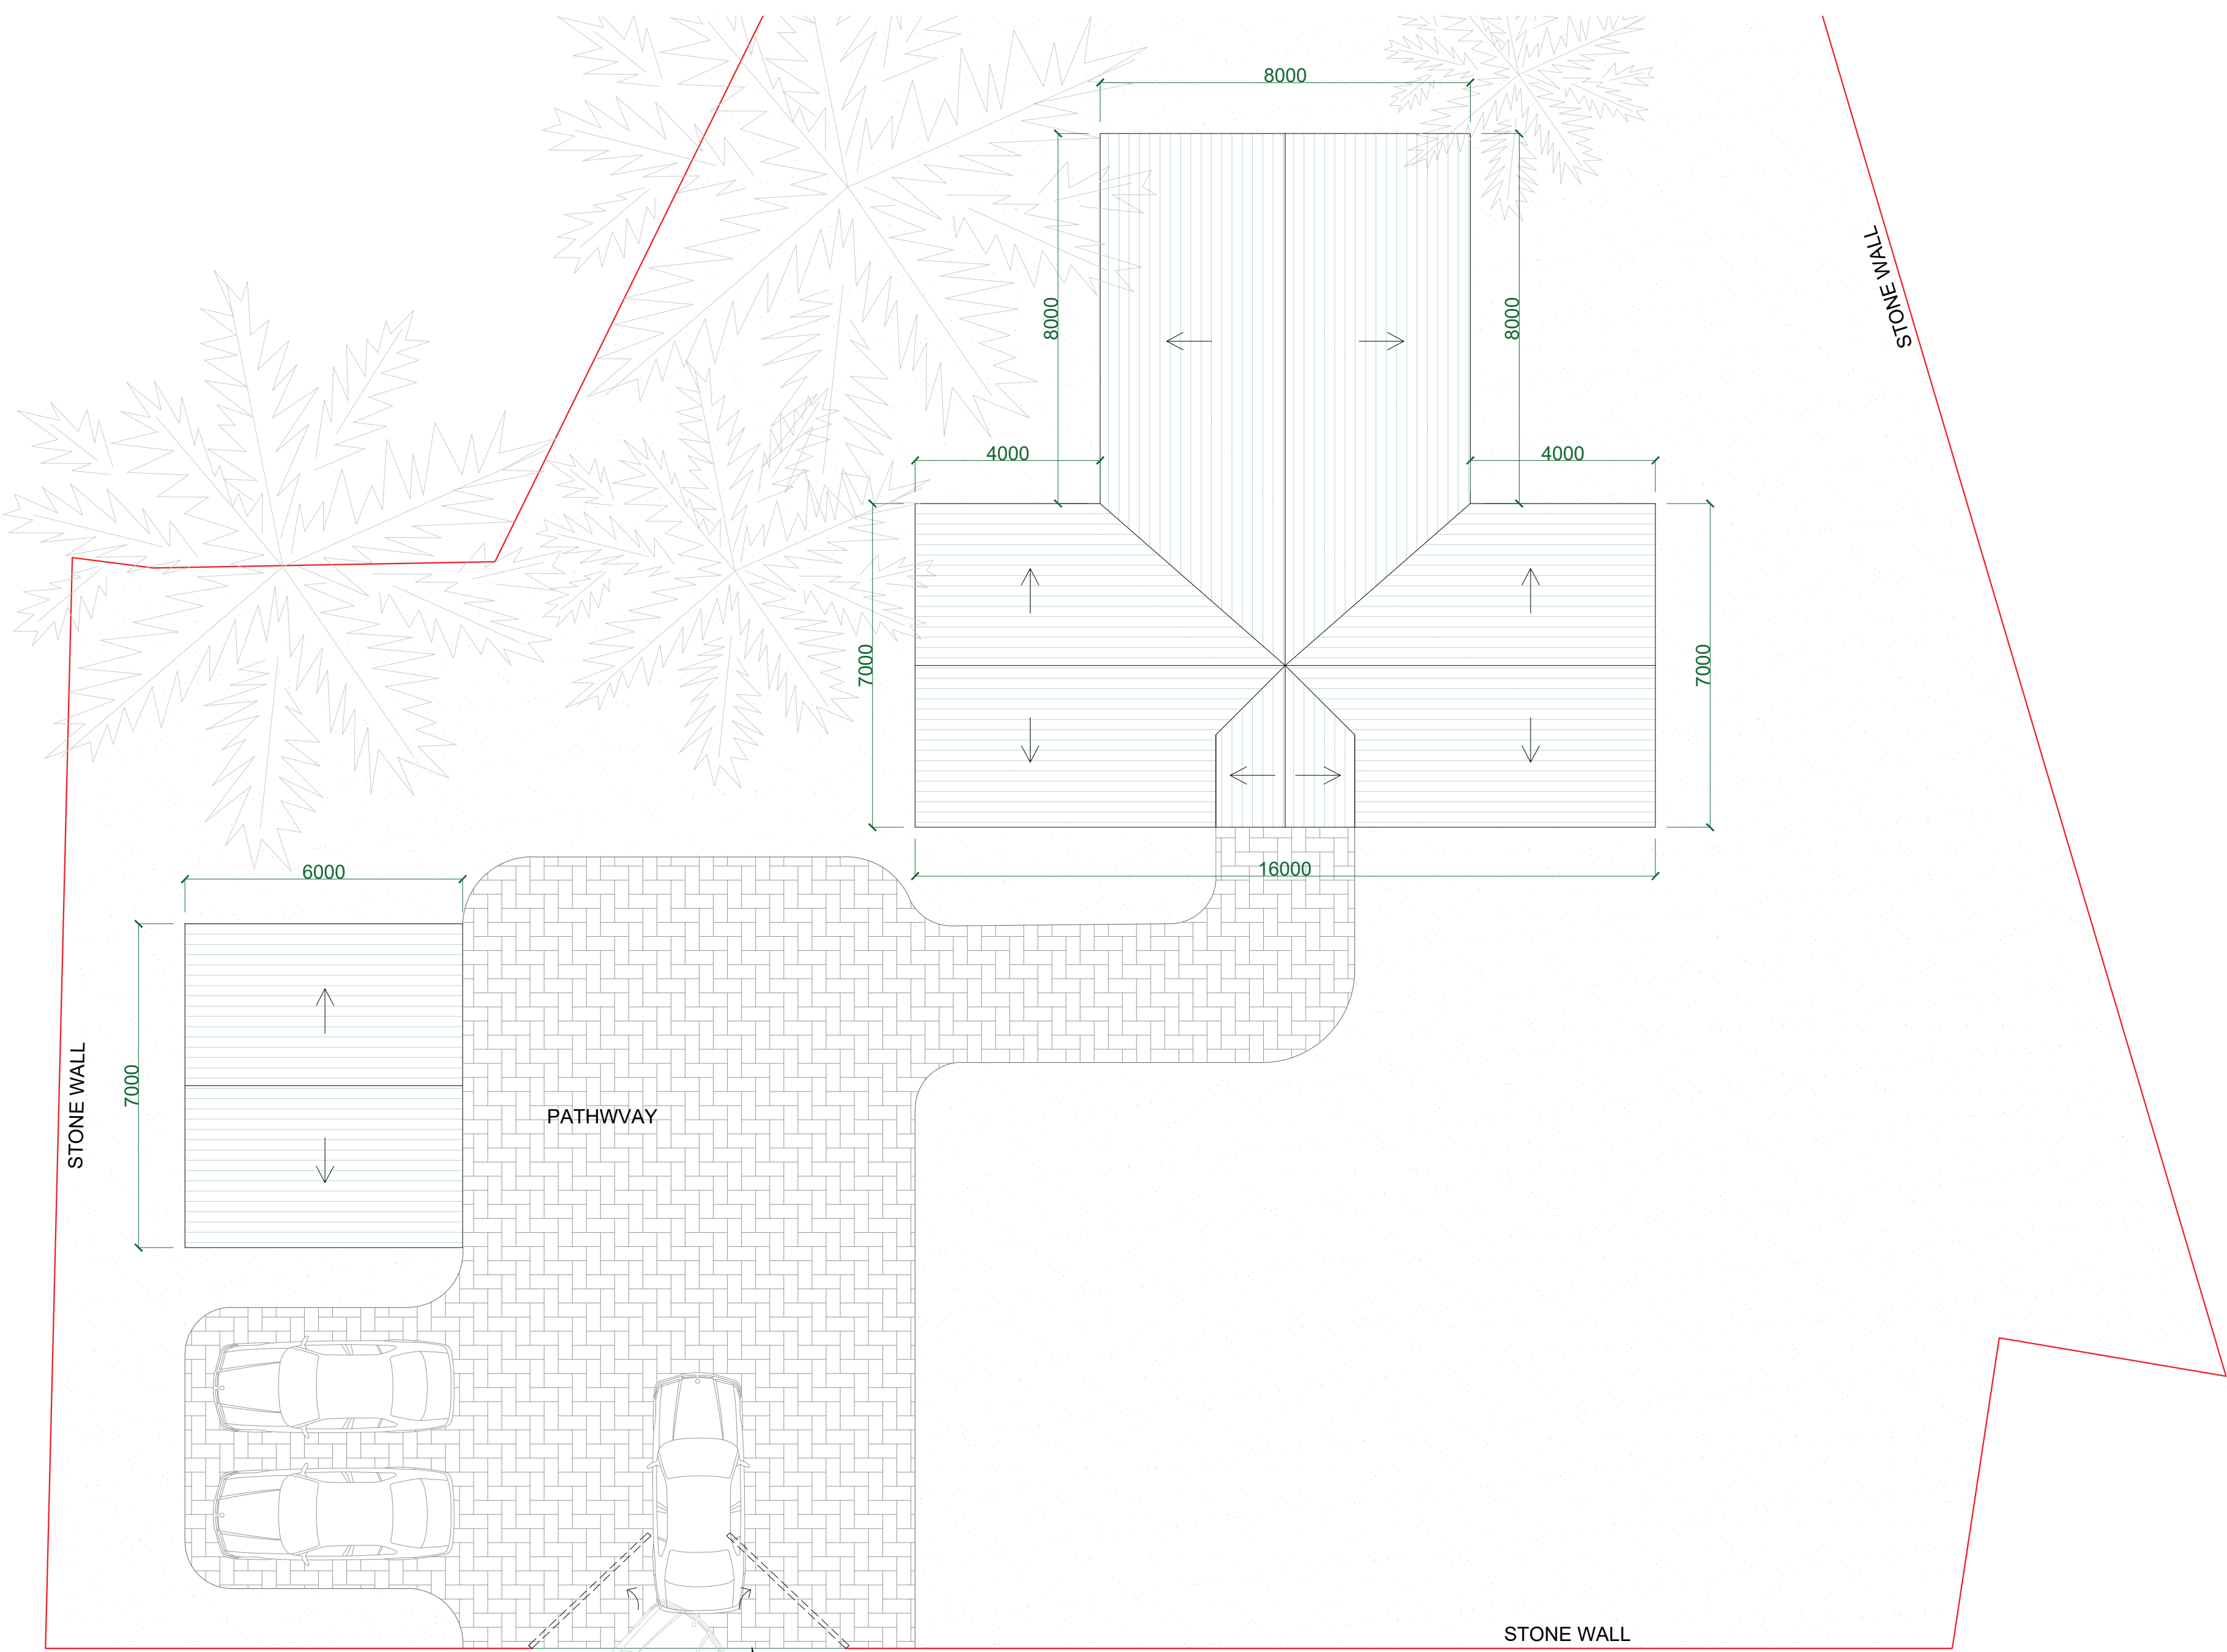

Proposed Site Layout Plan

Any dimensions shown should be checked on site and discrepancies reported to the Architect prior to construction. Designs are not coordinated with engineer projects. Do not scale for construction purposes.

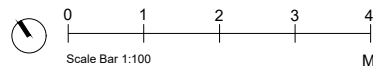

Existing Proposed

Drawing Name
ProposedSiteLayoutPlan

Project Address
Land Adjacent Telephone Exchange,
Middle Stoke, LimpleyStoke, Wiltshire
(closest postcode BA2 7GF)

Drawing No.
LandAdjacentTelephoneExchange_
ProposedSiteLayoutPlan_

Scale
1/100 at A2

Designer
EC

Date
26.06.2024

Drawing No.
04

Revision
V3



Planning By Design Ltd
www.planning-by-design.co.uk
hello@planning-by-design.co.uk