



Rev	Drn	Date	Description
-	-	-	-

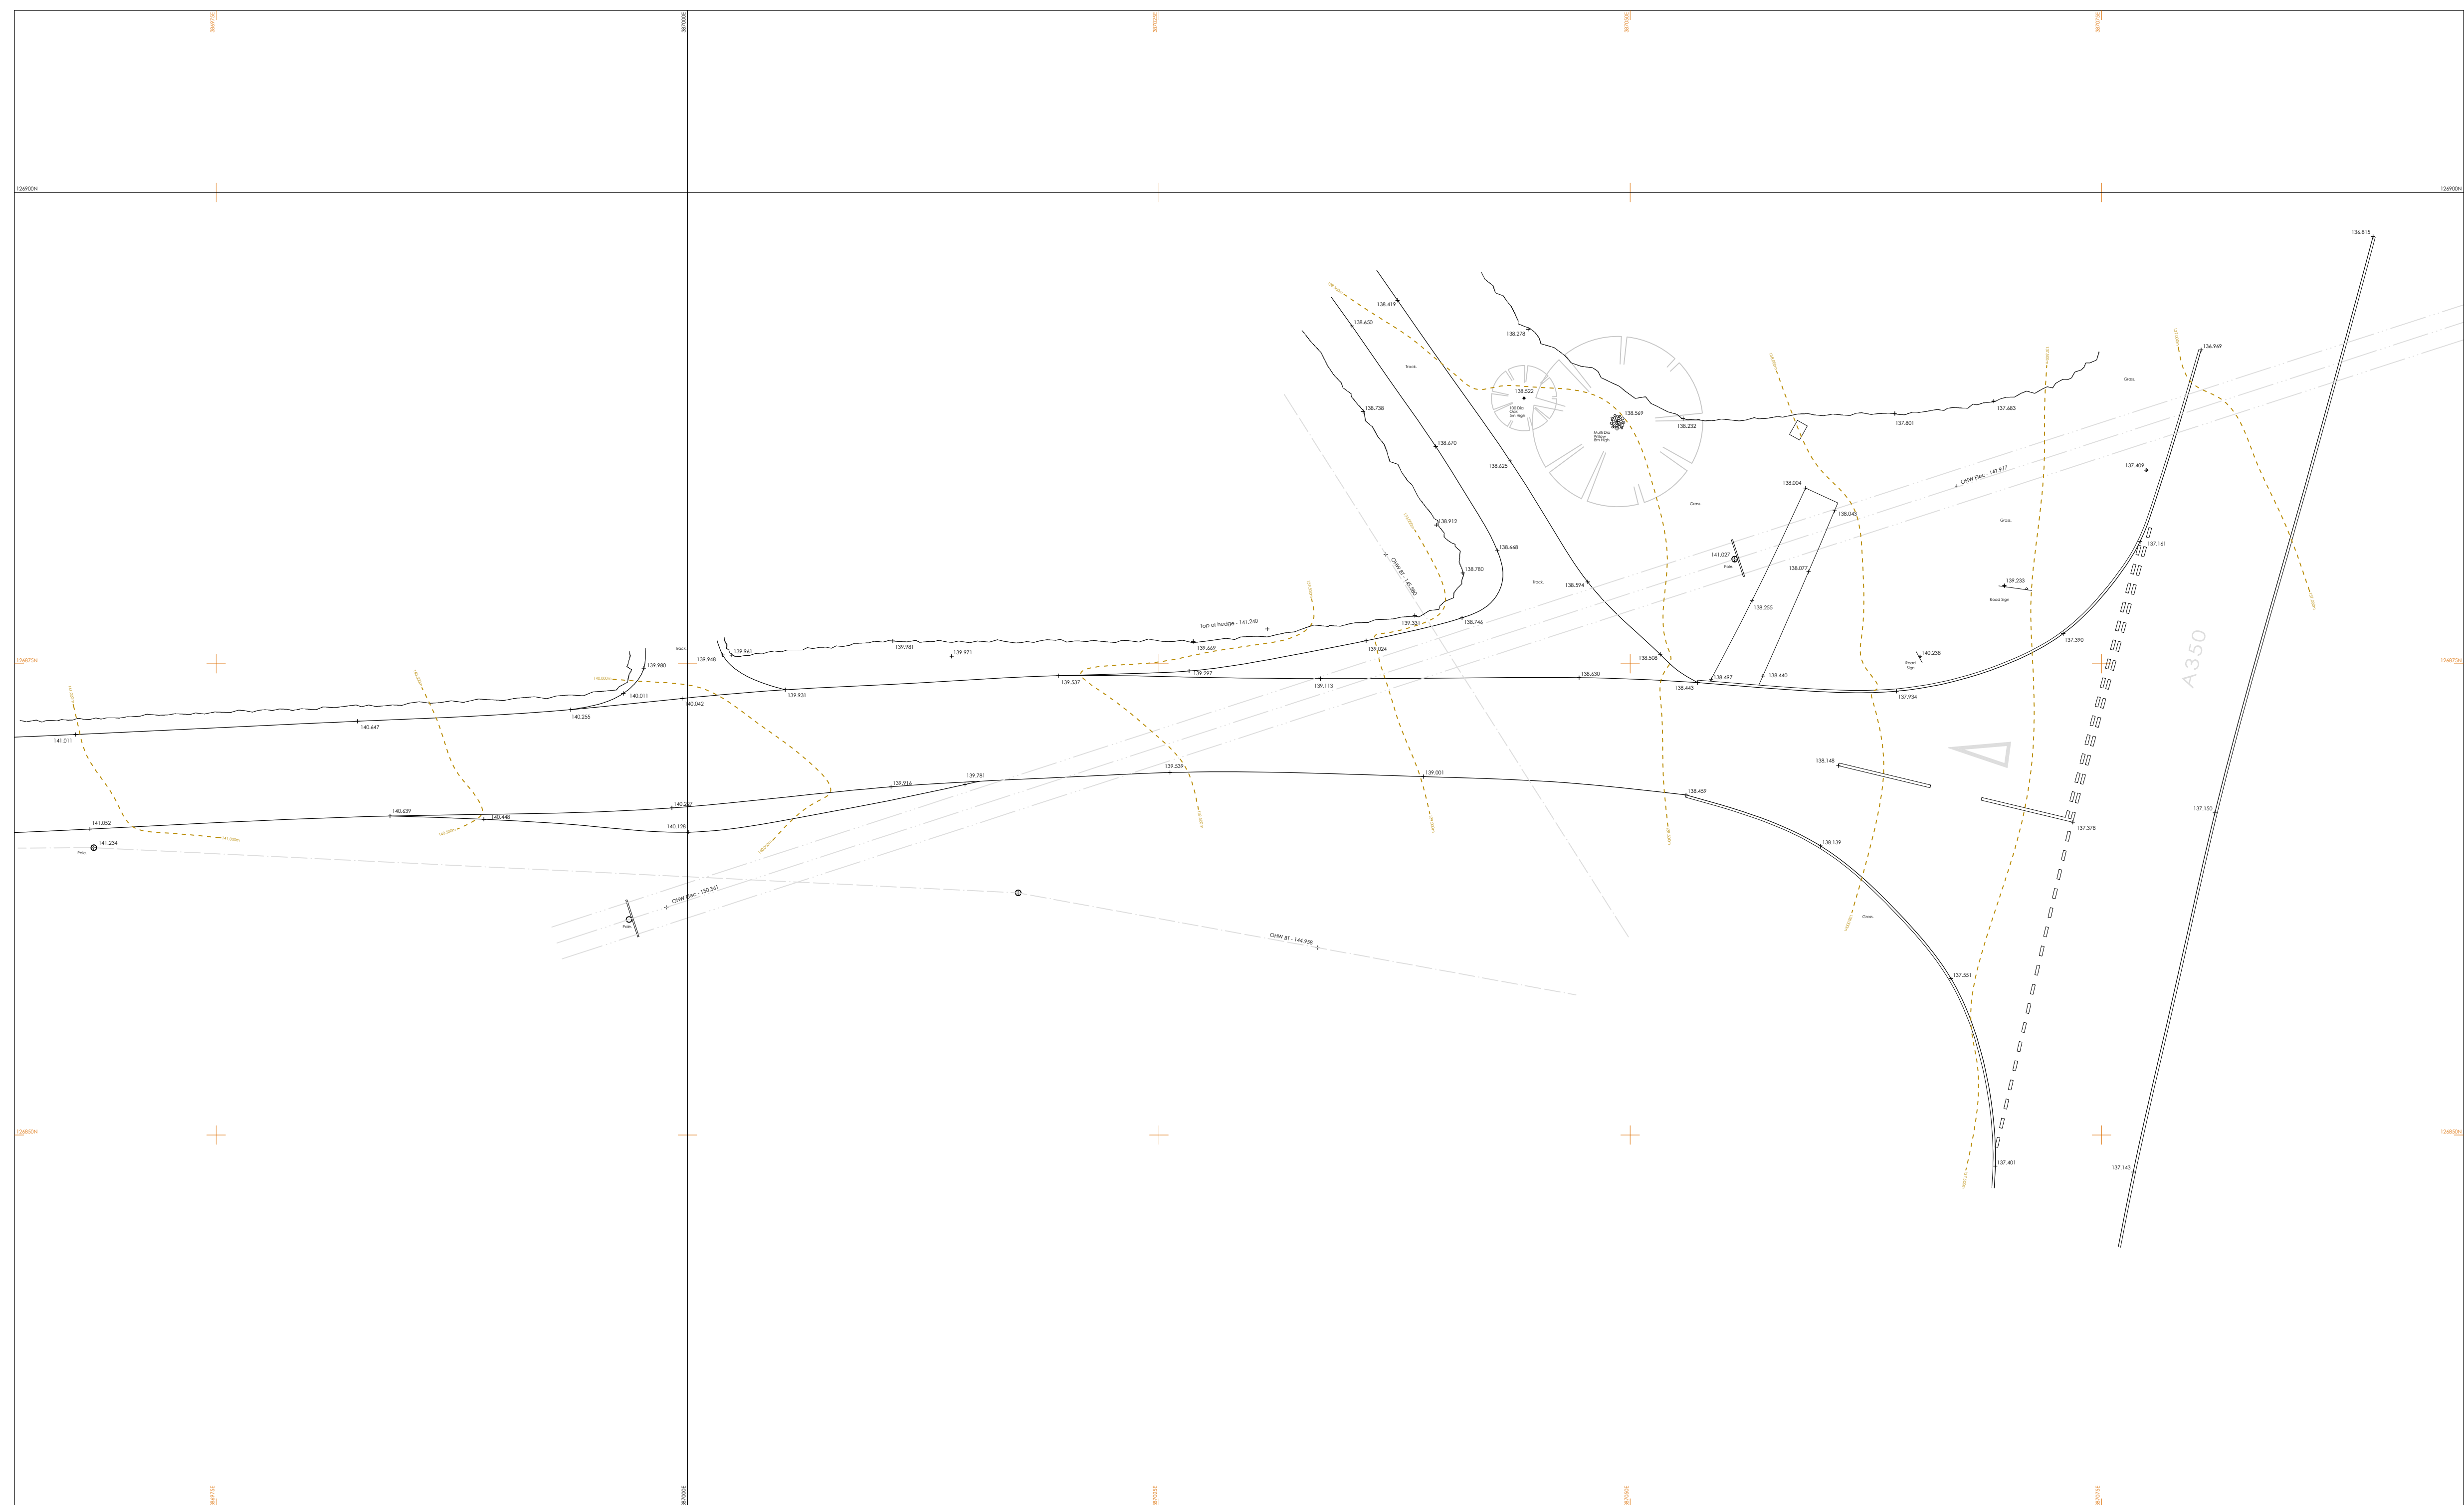

KEY	
	Contour lines
	Roof overhang
	FW drainage run
	Assumed line of FW (0.00000)
	Chim Eas - 13.888
	Chim Eas - 13.204
	Tree (bole and approximate canopy)
	Tree of site - indicative canopy.
	Inspection Chamber cover and invert level.

TEXT Key

AV	Air Valve	IC	Inspection Chamber
BOL	Bollard	Invt	Invert Level
BT	BT Pole	KO	Kerb Outlet
BTF	BT Cover	LP	Lamp Post
BWF	Balanced Wire Fence	WM	Water Meter
CATV	Cable Television Cover	OBM	Bench Mark
Cab	Cabinet	PB	Post Box
CLF	Chain Link Fence	PPF	Post Panel Fence
Cov	Cover Level	PRF	Post Rail Fence
EV	Electric Power Pole	RS	Road Sign
EV	Eaves Level (u/s fascia)	RWP	Rain Water Pipe
FHT	Fire Hydrant	SCV	Scal Vent Pipe
FL	Floor Level	SF	Stock Fence
FP	Fence Post	TL	Traffic Light
G	Gully	UTL	Unable To Lift
GP	Gate Post	WM	Water Meter
GV	Gas Valve	WST	Water Stop Tap
H	Window/Door Head	WO	Wash Out
		Gates	

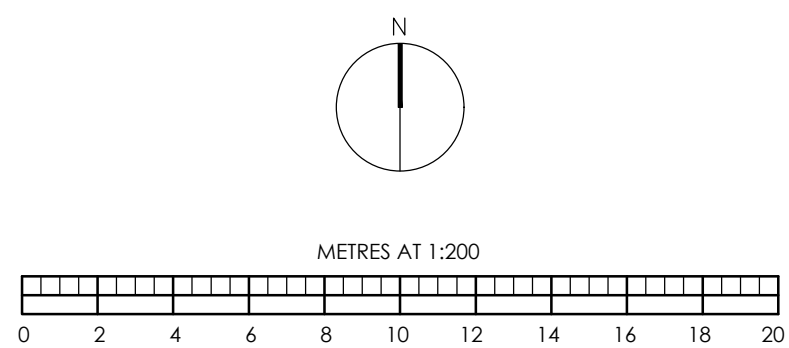

			
Chartered Planning Consultants & Architects			
Unit 3, Kingsmead Business Park, Gillingham, Dorset, SP8 5FB			
T (01747) 823232		www.brimblelea.com	
PROJECT	The White Cottage, Miles Common, Semley, Shaftesbury, SP7 9JX.		
DRAWING			
Access - Existing Site Survey.			
SCALE 1:200 @ A1			
DRAWING ORIGINATOR RR		DRAWING NO.	REVISION
DATE 11.11.2024		24115 - 1	