


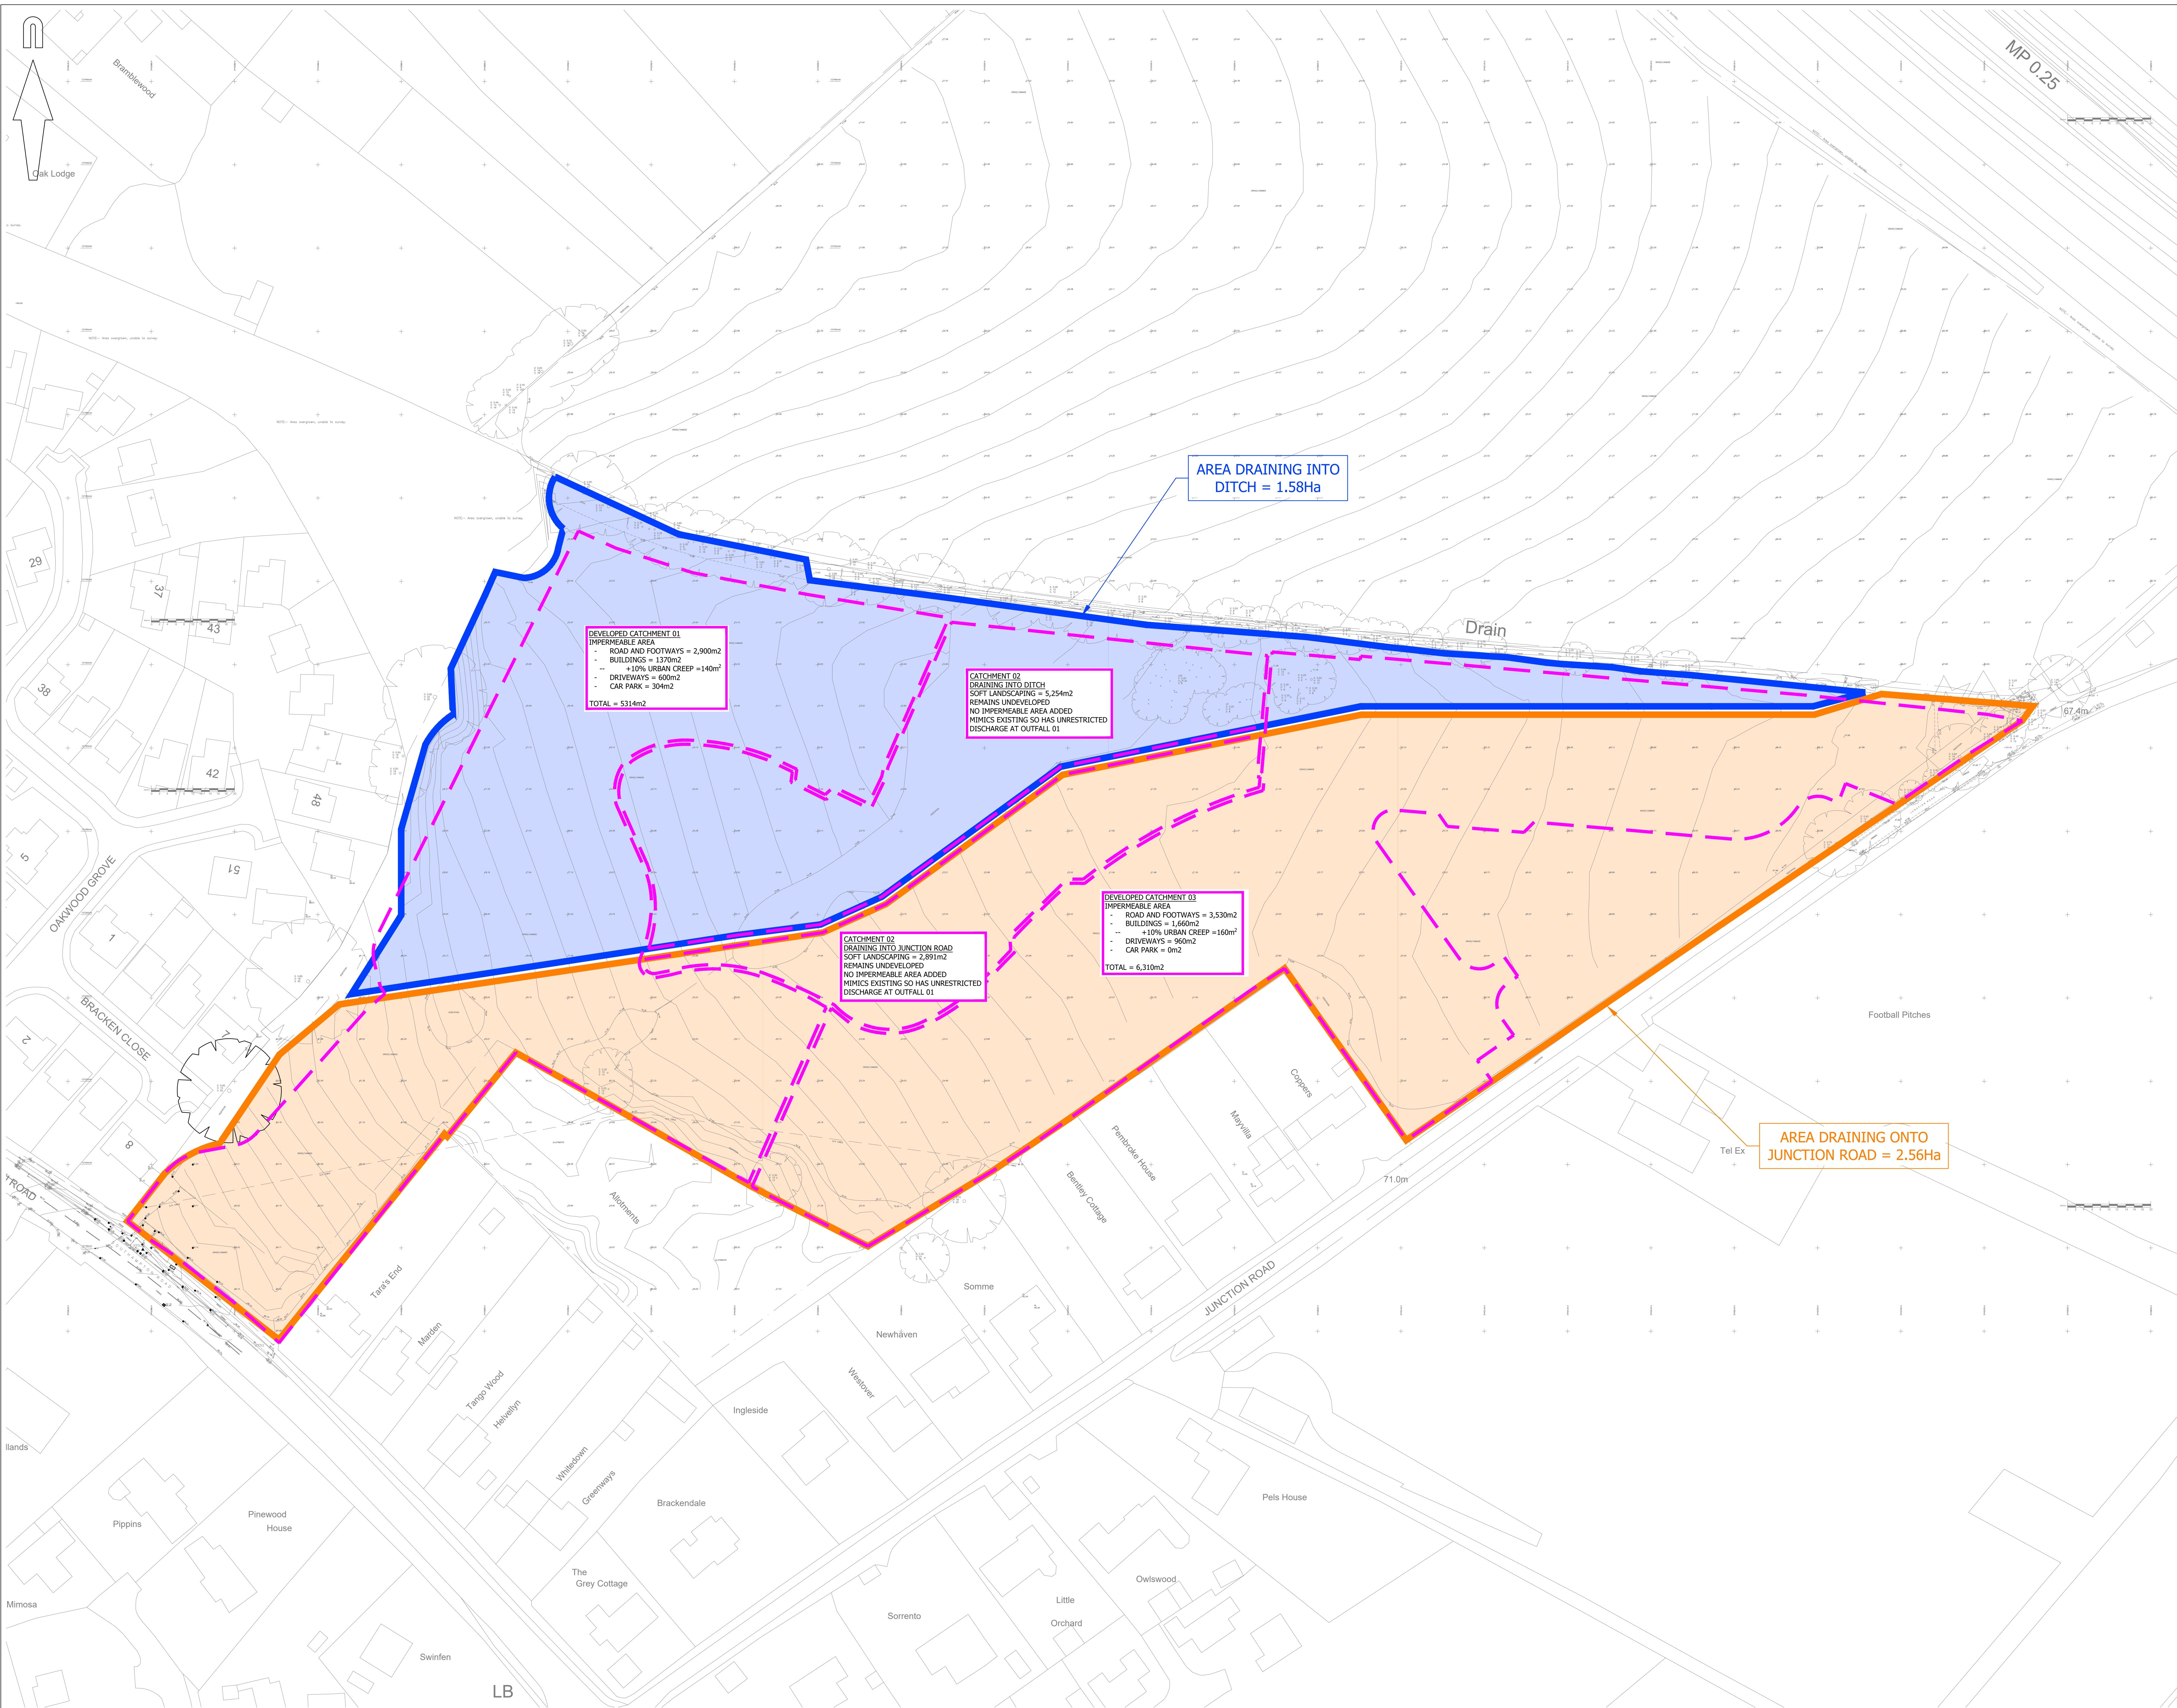

My/our firm is not a licensed professional engineering or architectural firm. The information and data recorded in this document ("the information") is the property of My/our firm. This document and the information are solely for the use of the authorized recipient and this document may not be lent, copied or reproduced in whole or in part for purposes other than what it was issued by My/our firm. My/our firm does not warrant, represent, undertake to deliver, or accept no responsibility to any third party who rely on or rely upon this document or the information.

A0 ORIGINAL

© Crown copyright and database right 2025. Ordnance Survey 1000621673.

KEY:

 PROPOSED CATCHMENT FOR SURFACE WATER DRAINAGE

 EXISTING CATCHMENT DRAINING INTO DITCH

 EXISTING CATCHMENT DRAINING ONTO JUNCTION ROAD

FOR INFORMATION
NOT FOR CONSTRUCTION

P1	Initial Issue: (TC)	SF	24/02/2025
rev.	amendment	checked	date



FORMULA LAND (ALDERBURY) Ltd

project

SOUTHAMPTON ROAD
ALDERBURY

scale 1:500	drawn by TC	checked by SF
date FEBRUARY 2025	cad file MSK250224.DWG	

EXISTING DRAINAGE CATCHMENT AREAS

Mayer Brown Limited Jobcode	suitability	revision
WP/ALDERBURY		P1

drawing number
MSK250224