



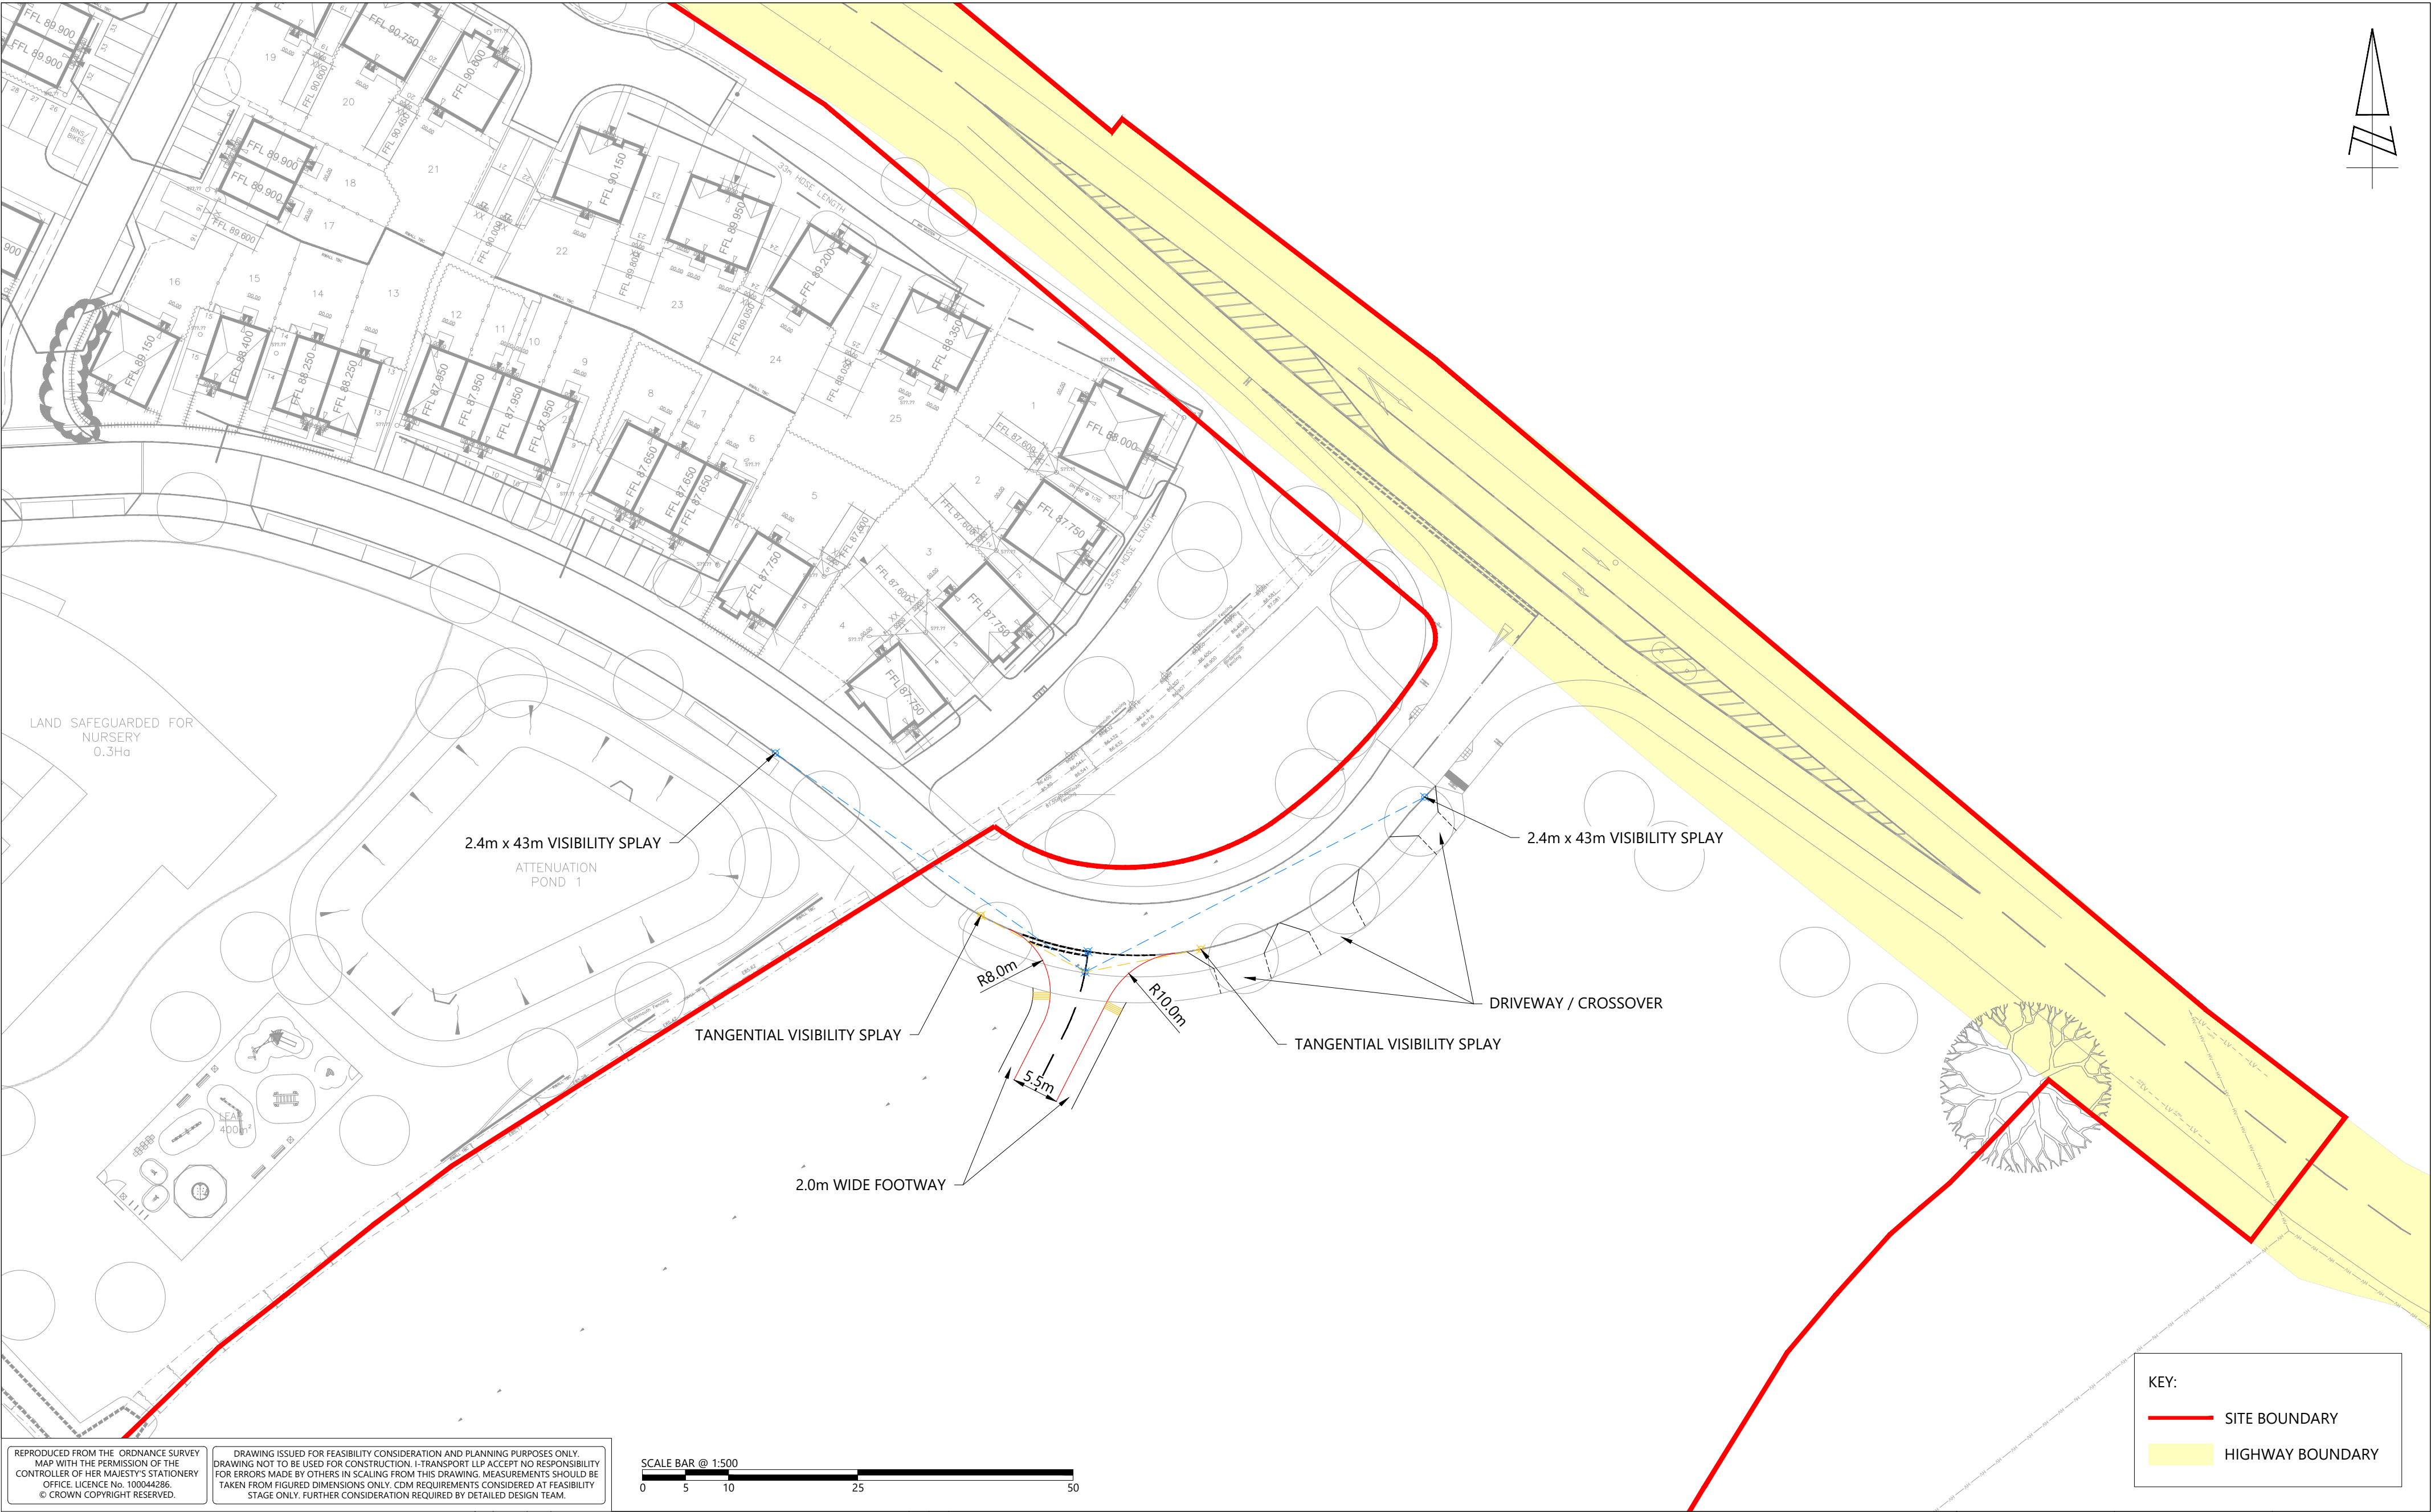

REPRODUCED FROM THE ORDNANCE SURVEY MAP WITH THE PERMISSION OF THE CONTROLLER OF HER MAJESTY'S STATIONERY OFFICE. LICENCE No. 100044286 © CROWN COPYRIGHT RESERVED.

DRAWING ISSUED FOR FEASIBILITY CONSIDERATION AND PLANNING PURPOSES ONLY. DRAWING NOT TO BE USED FOR CONSTRUCTION. I-TRANSPORT LLP ACCEPT NO RESPONSIBILITY FOR ERRORS MADE BY OTHERS IN SCALING FROM THIS DRAWING. MEASUREMENTS SHOULD BE TAKEN FROM FIGURED DIMENSIONS ONLY. COM REQUIREMENTS CONSIDERED AT FEASIBILITY STAGE ONLY. FURTHER CONSIDERATION REQUIRED BY DETAILED DESIGN TEAM.

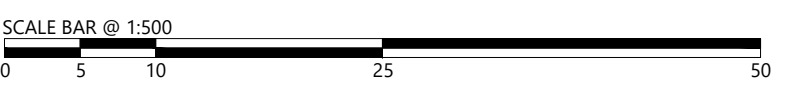

KEY:	
—	SITE BOUNDARY
	HIGHWAY BOUNDARY

 The Square, Basingstoke, Hampshire, RG21 4EB Tel: 01256 637940 www.i-transport.co.uk				TITLE: PROPOSED SITE ACCESS		DRAWN: SGe		CHECKED: SGe		APPROVED: MS	
REV: DATE: BY: DESCRIPTION: CHK: APD:				PROJECT:		PROJECT No: ITS200270		SCALE @ A2: 1:500		DATE: 13.02.25	
STATUS: FOR INFORMATION				CLIENT: LAND NORTH OF WHYTCHURCH FARM		CLIENT: GLEESON LAND		DRAWING No: ITS200270-GA-003		REV: -	