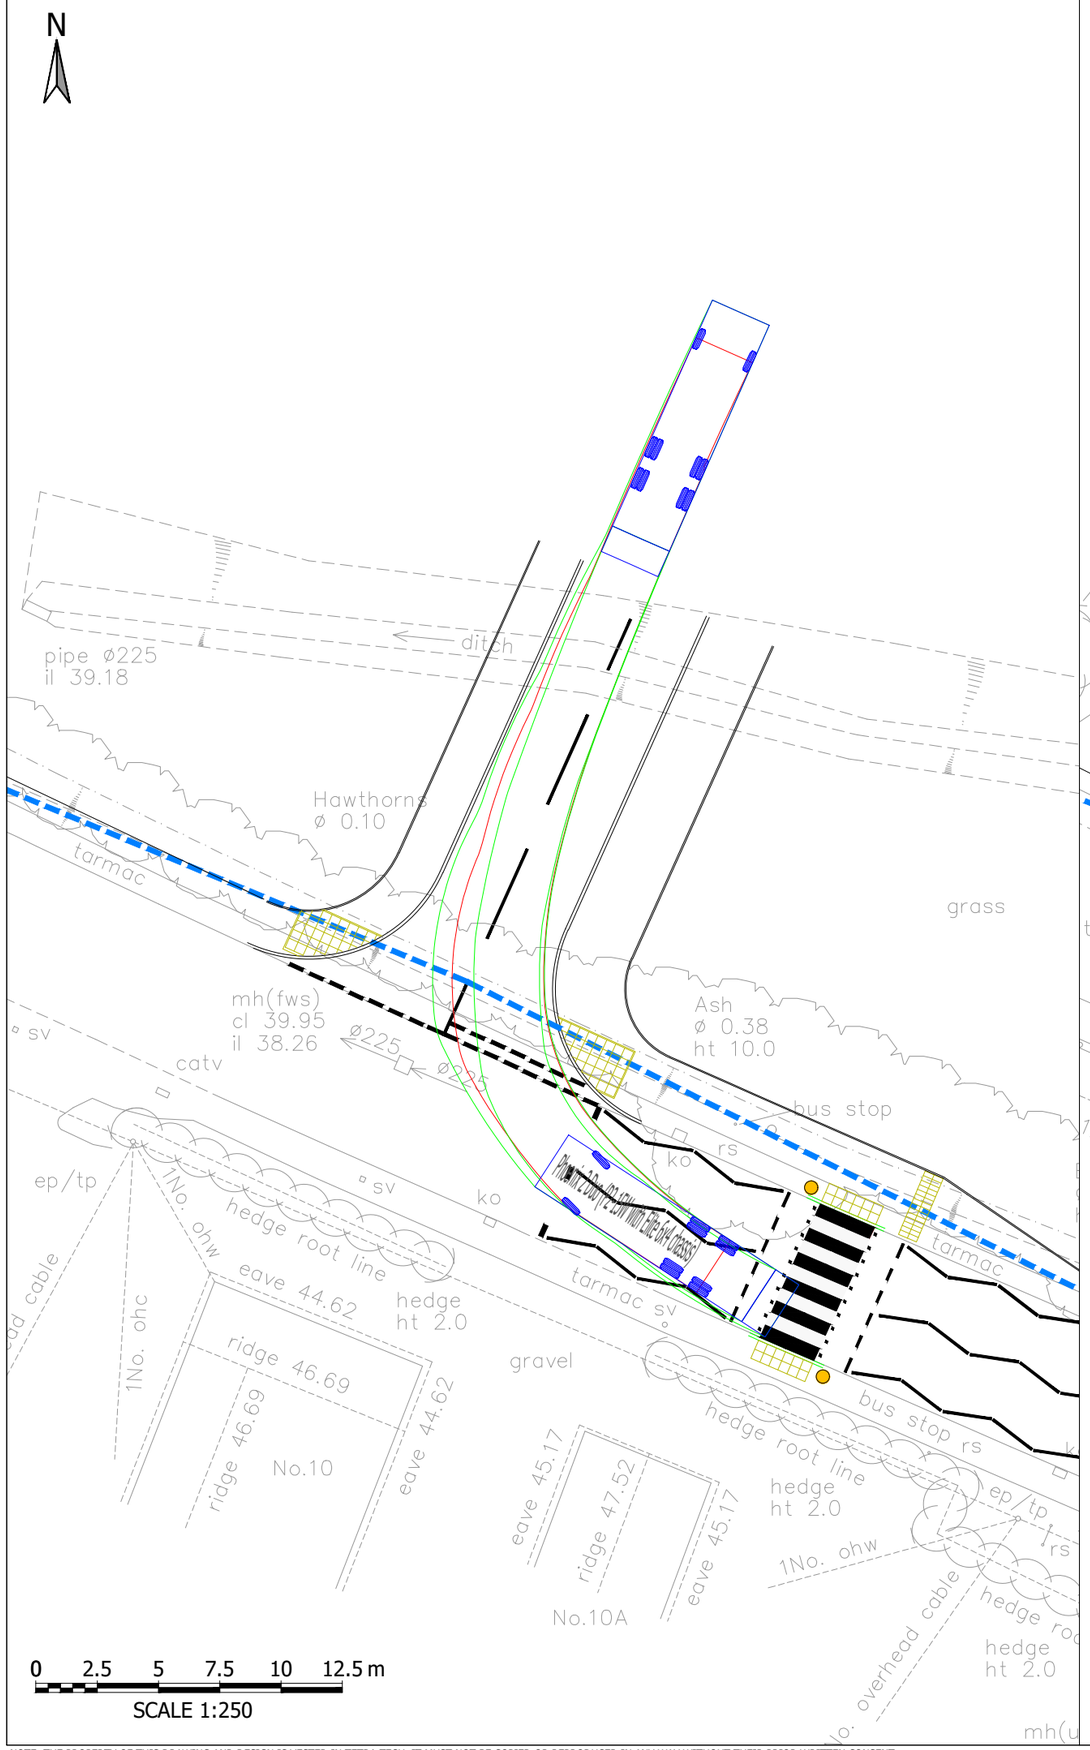



Notes:

General

1. Do not scale from drawing.
2. All dimensions are in metres, unless stated otherwise.
3. This drawing is to be read & printed in colour.
4. This drawing is for illustrative purposes only.

Disclaimer

1. The information contained in this drawing is based on a combination of OS and data provided by others and Tetra Tech shall not be liable for any inaccuracies or deficiencies.

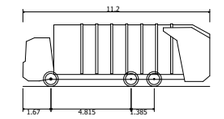

Phoenix 2 Duo (P2-15W with Elite 6x4 chassis)	
Overall Length	11.200m
Overall Width	2.530m
Overall Body Height	3.751m
Min Body Ground Clearance	0.304m
Track Width	2.500m
Lock to lock time	4.00s
Kerb to Kerb Turning Radius	9.500m



PRELIMINARY ISSUE

Rev	Description	Date	Drn / Chk / App
P03	ZEBRA CROSSING ADDED TO LAYOUT	07.03.2025	SJR LF AP
P01	PRELIMINARY FIRST ISSUE	13.08.2024	CEH BM AP

Document Control

Issuing Office

Tetra Tech Bristol

90 Victoria Street, Bristol,
United Kingdom, BS1 6DP

Tel: +44 (0)11 7925 4393

www.tetratecheurope.com

Client

Barratt Homes

Project Name

Maxcroft Farm

Sheet Title

11.2m Refuse Vehicle Swept Path Analysis Sheet 1

TTE Project Number	Drawn By	Date	Checked By	Date	Approved By	Date	Scale @ A3	Suitability
784-B045808	CEH	Aug' 24	BM	Aug' 24	AP	Aug' 24	1:250	S0

Client Project Number	Originator	Volume/System	Level/Location	Type/Code	Role	Number	Revision
B045808	TTE	00	00	SK	O	00002	P03

© Copyright Tetra Tech

TTE_MT_v1

NOTE: THE PROPERTY OF THIS DRAWING AND DESIGN IS VESTED IN TETRA TECH. IT MUST NOT BE COPIED OR REPRODUCED IN ANY WAY WITHOUT THEIR PRIOR WRITTEN CONSENT.