


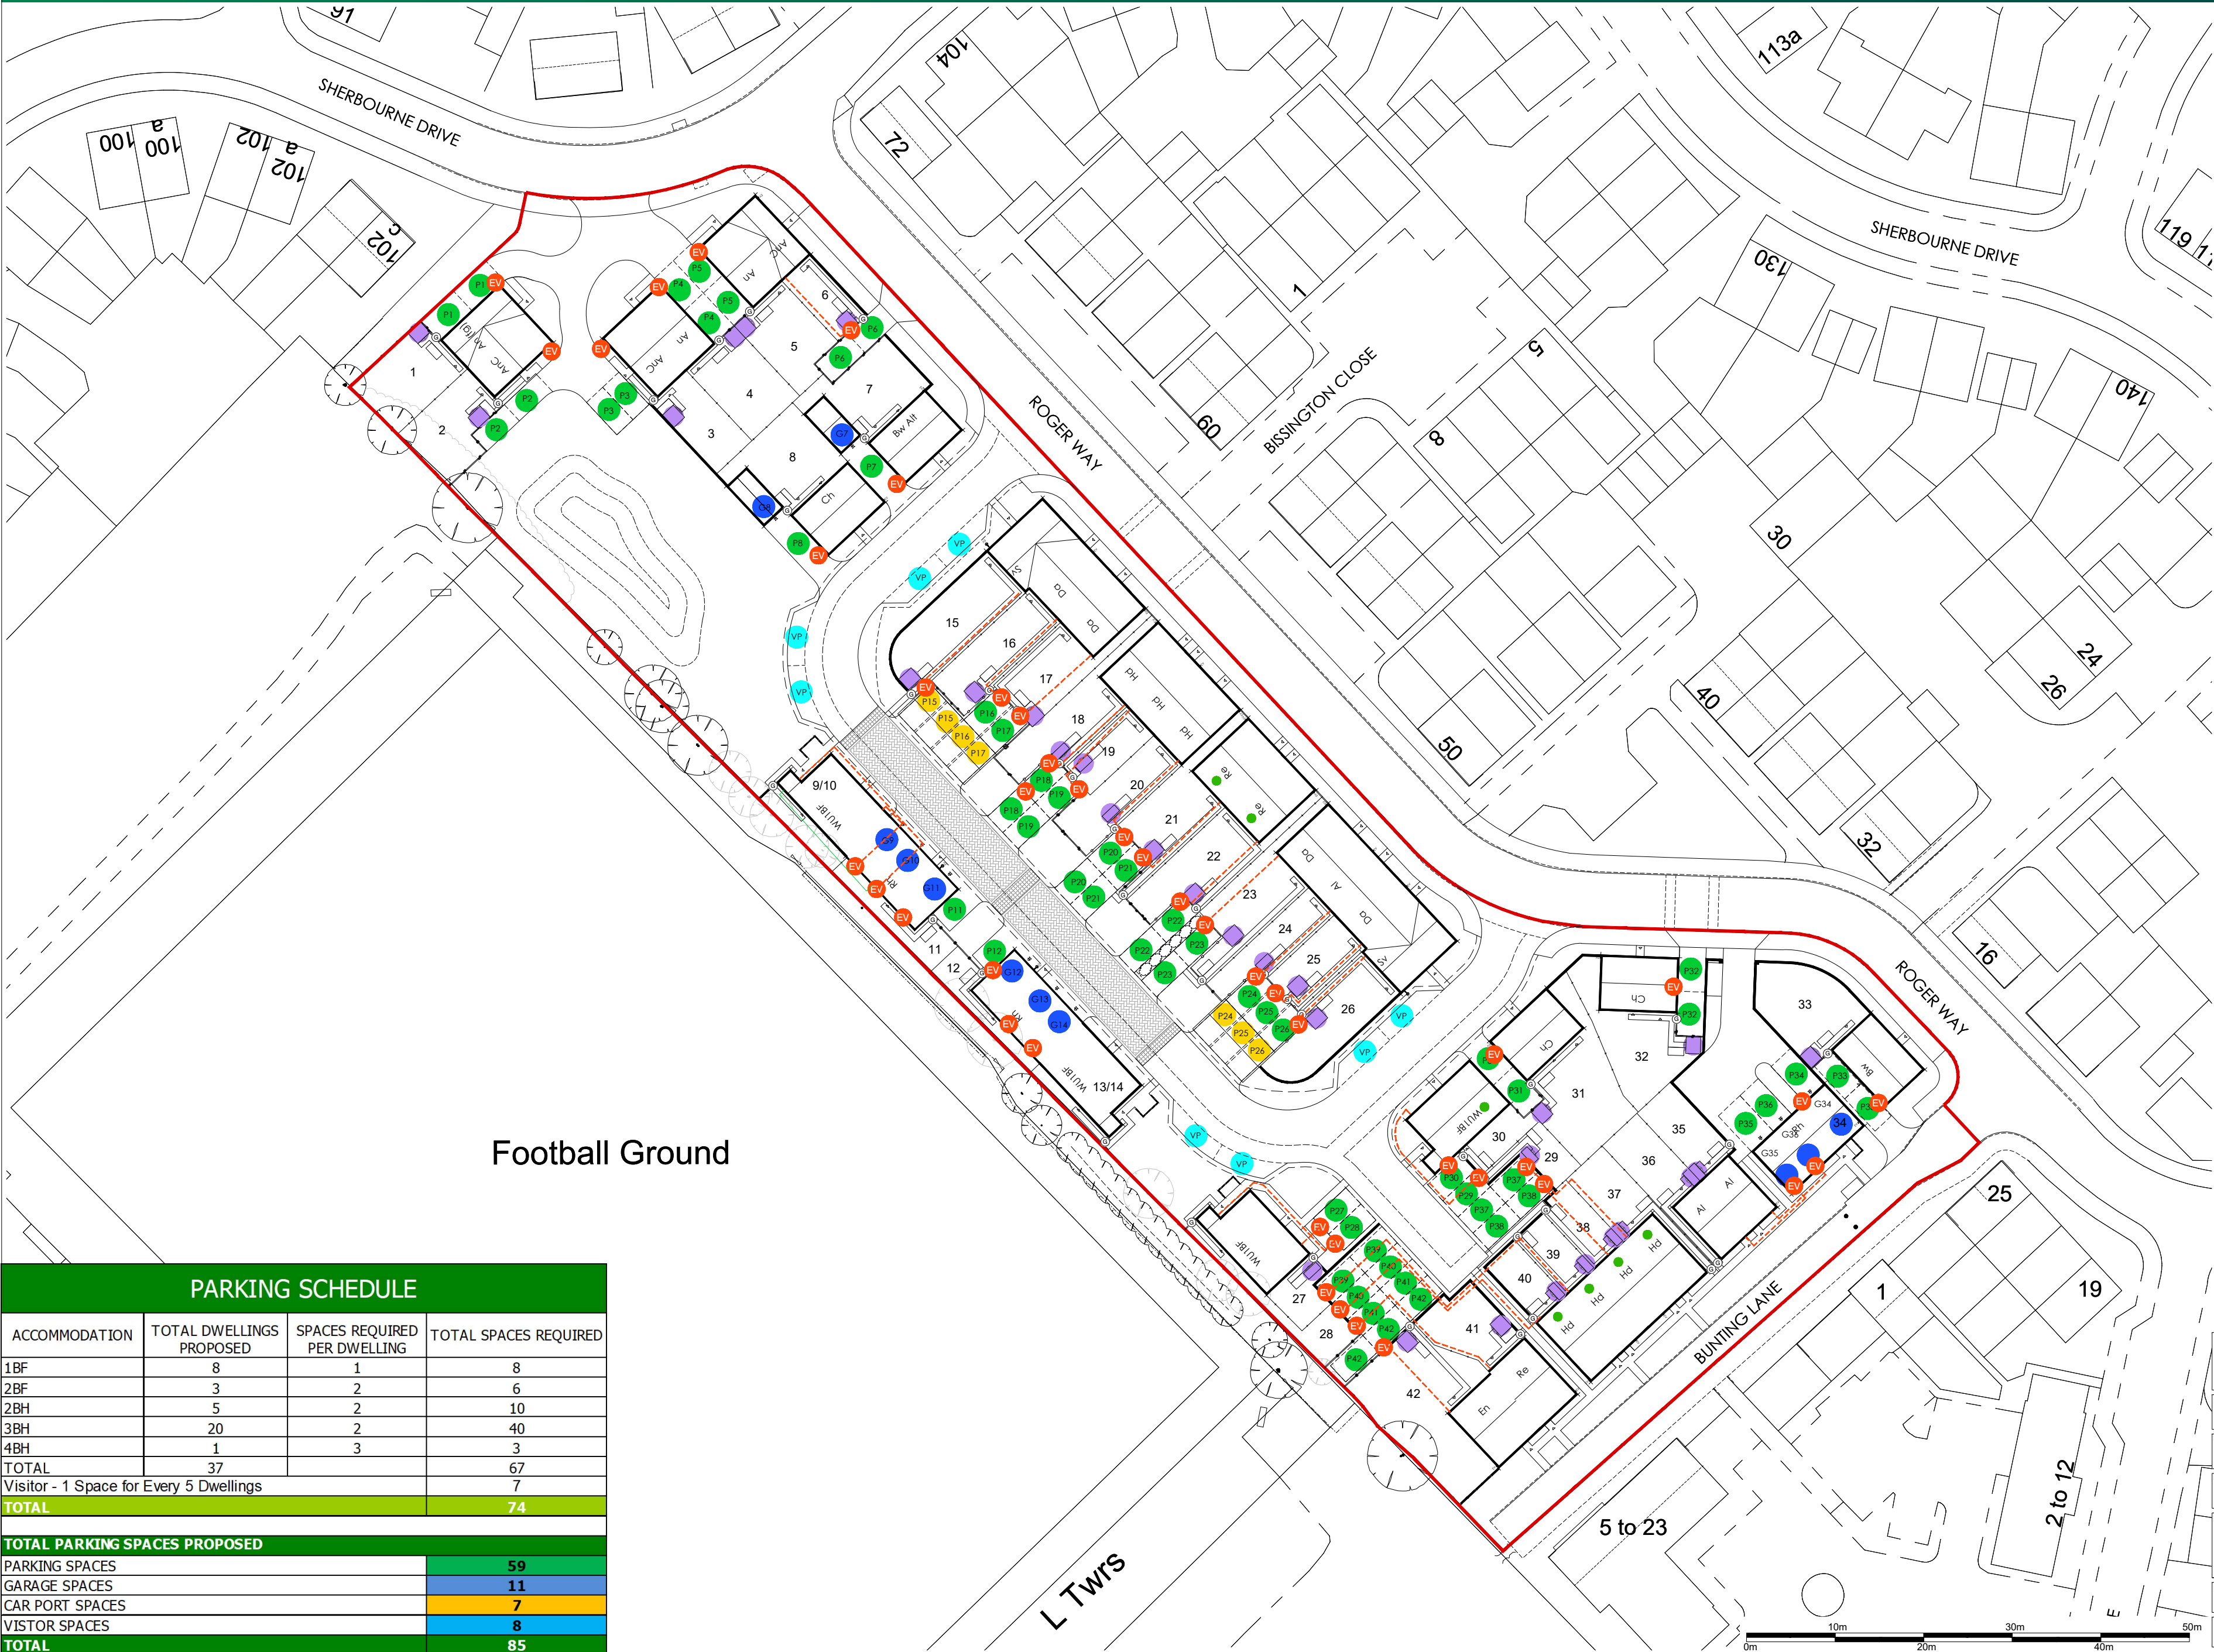

PARKING PLAN : LAND OFF SHERBOURNE DRIVE / ROGER WAY, OLD SARUM



Persimmon Homes (Wessex)
Verona House, Tetbury Hill
Malmesbury, Wiltshire, SN16 9JR
Tel: 01666 824721
Fax: 01666 826152
www.persimmonhomes.com



- Legend
- Allocated Parking Space
 - Allocated Parking Space - Garage (Min. Int. Dim 6mx3m)
 - Allocated Parking Space - Car Port
 - Unallocated 'Visitors' Parking Spaces
 - Cycle Storage Sheds for 2, 3 Or 4 cycles Located within rear gardens to dwellings without a garages
 - Provision for the installation of a Single Electric Vehicle Charge Point
 - EV cable conduit route

PARKING SCHEDULE			
ACCOMMODATION	TOTAL DWELLINGS PROPOSED	SPACES REQUIRED PER DWELLING	TOTAL SPACES REQUIRED
1BF	8	1	8
2BF	3	2	6
2BH	5	2	10
3BH	20	2	40
4BH	1	3	3
TOTAL	37		67
Visitor - 1 Space for Every 5 Dwellings			7
TOTAL			74
TOTAL PARKING SPACES PROPOSED			
PARKING SPACES			59
GARAGE SPACES			11
CAR PORT SPACES			7
VISTOR SPACES			8
TOTAL			85

B 0.5m Verge added beyond visitors spaces. A Bollards added to Bunting Lane. Updated in acc with planning Layout Rev A / Planning comments		12.02.25	agtq
REVISIONS		DATE	BY
DRAWN AGTG		CHECKED TE	DATE AUG 2023
DWG NO. 162.104		SCALE 1:500@A2	REV. B
DRAWING TITLE			
PARKING PLAN			
LAND OFF SHERBOURNE DRIVE / ROGER WAY, OLD SARUM			
DRAWING STATUS			
PLANNING			
This drawing is the copyright of Persimmon Homes Ltd and has been produced for planning purposes only. Such drawings can be scaled but are not to be used for construction or sales documents.			