

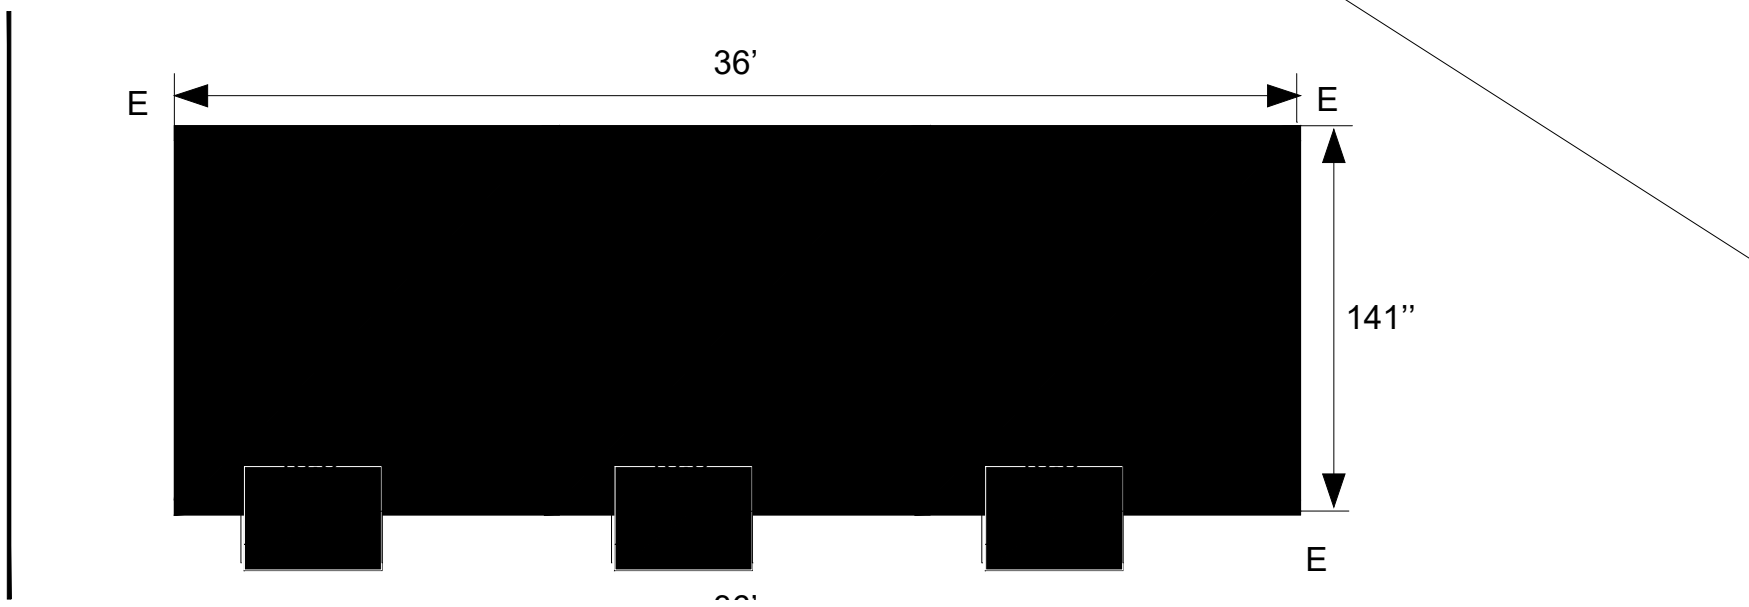
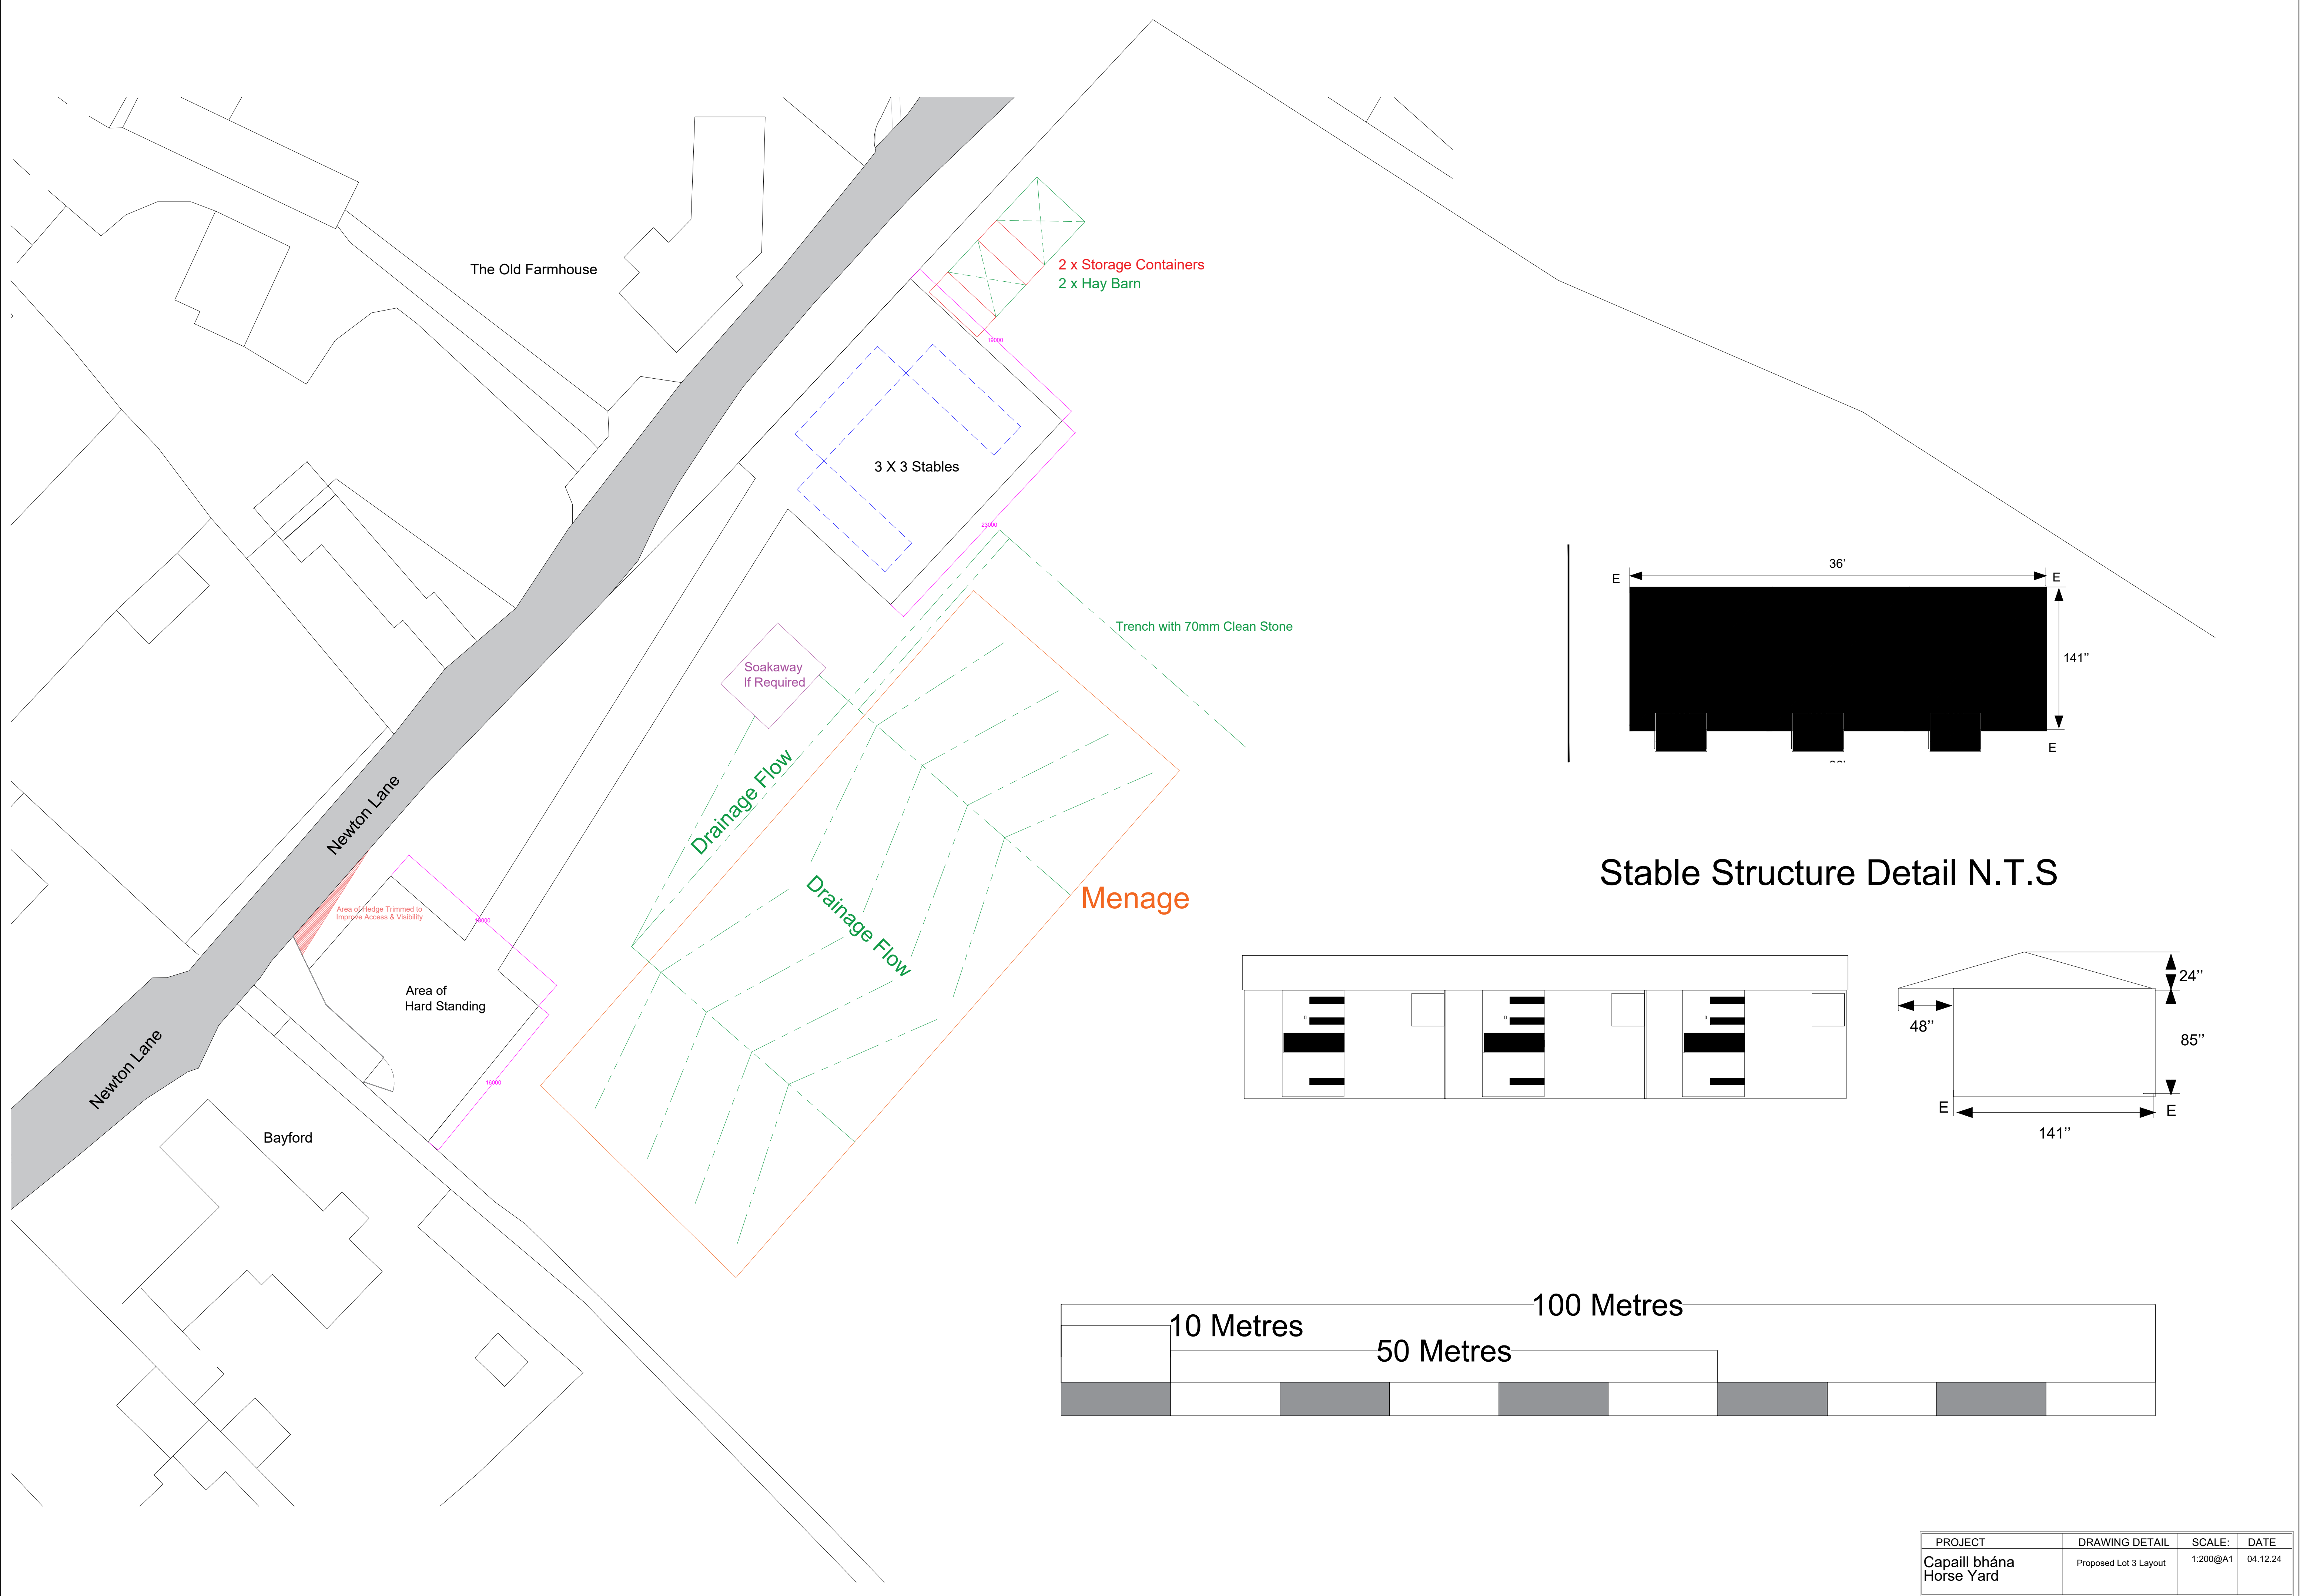


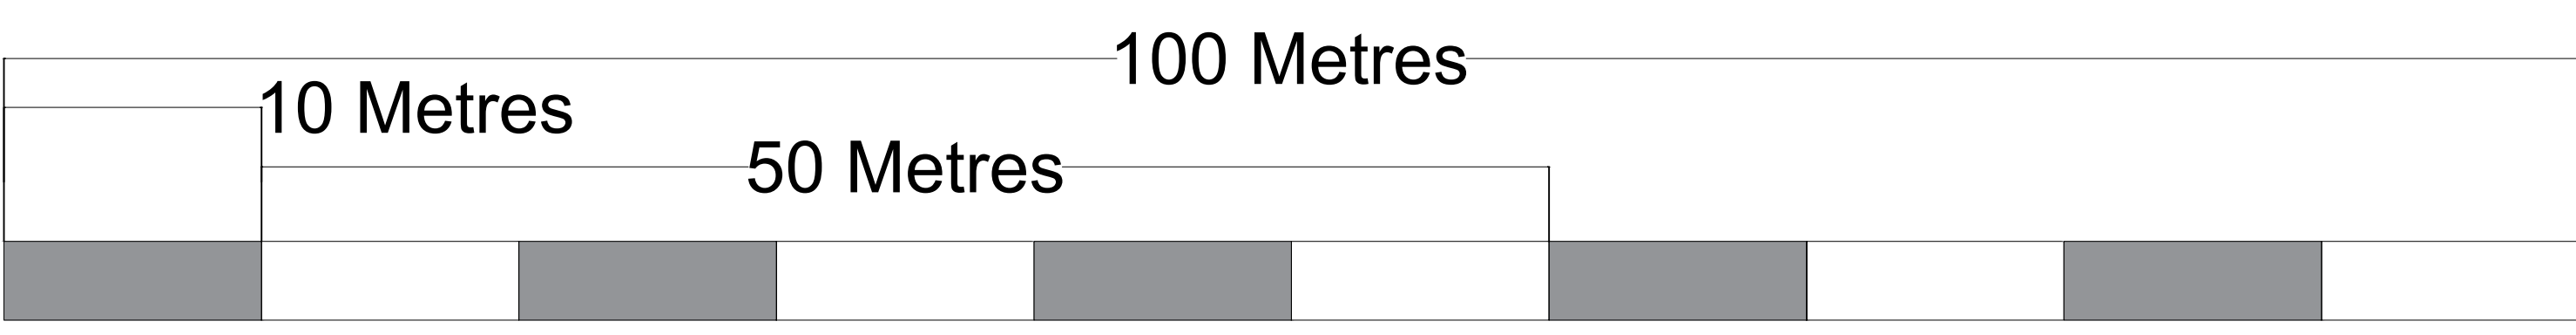

Stable Structure Detail N.T.S

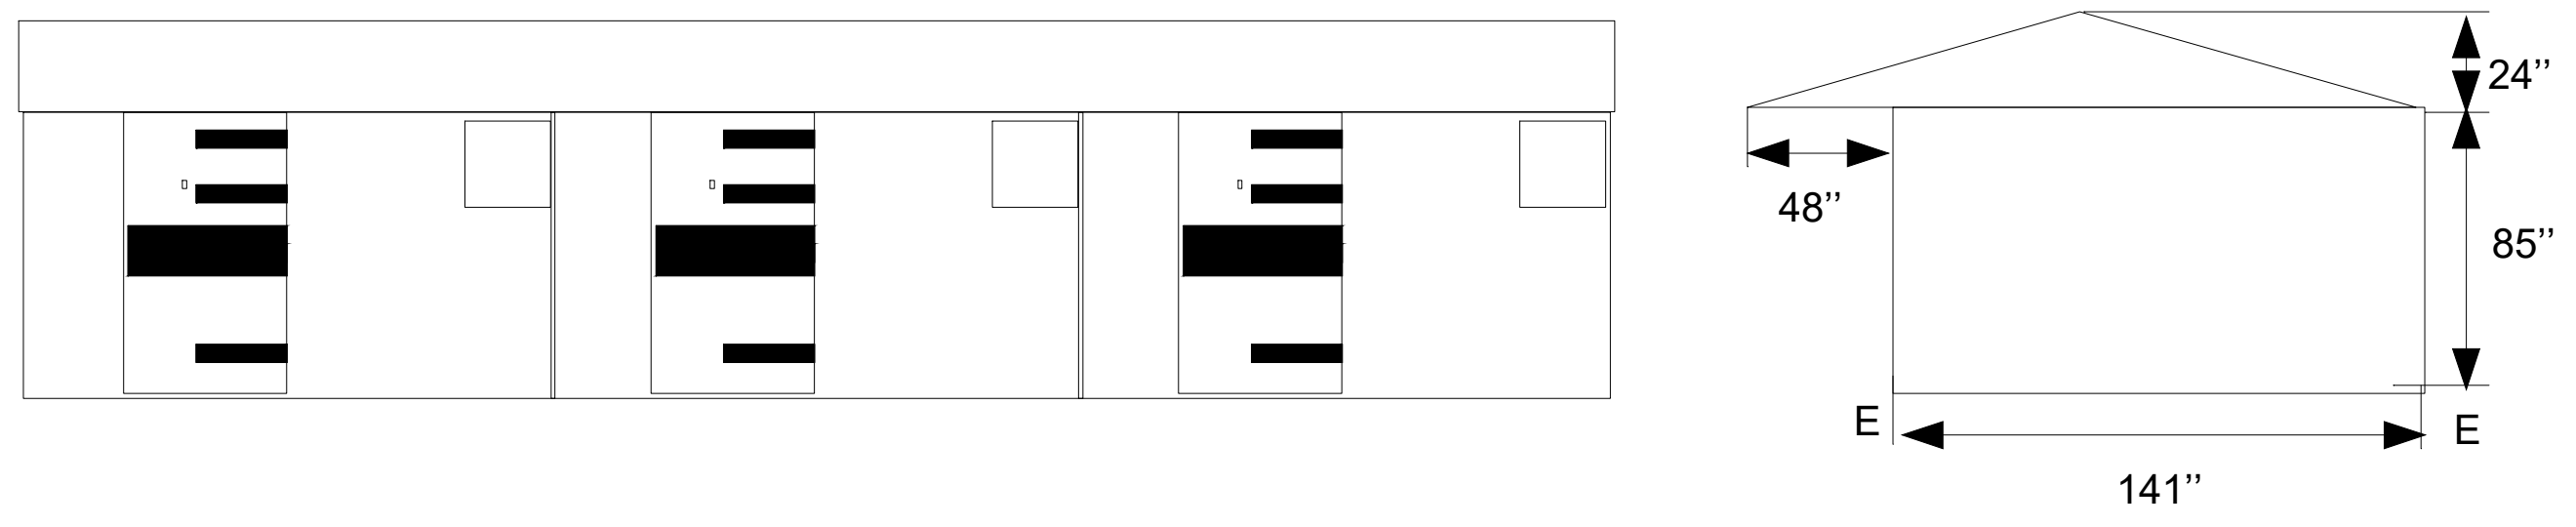

PROJECT	DRAWING DETAIL	SCALE:	DATE
Capaill bhána Horse Yard	Proposed Lot 3 Layout	1:200@A1	04.12.24