


Key

Ownership Boundary

Site area
4965m² (0.49Ha)

© Copyright - The contents of this drawing may not be reproduced or distributed in part or in whole without the written permission of EASTON BEVINS LTD.

1. Responsibility is not accepted for errors made by others in scaling from this drawing. All construction information should be taken from figured dimensions only.
2. Any dimensional discrepancies to be reported immediately.
3. This drawing must be read in conjunction with any structural or other specialist drawing(s). Any conflicting information to be reported immediately.
4. Easton Bevins Limited have responsibilities under the Construction (Design and Management) Regulations 2015 to eliminate hazards during design and provide information about residual risks, including informing duty holders of their responsibilities.
5. Note to Contractor: All building / site dimensions and levels, service and invert levels to be checked prior to commencement of works.
6. Note to Contractor: The current Building Regulations and all relevant British standards and Codes of Practice are to be complied with whether noted on this drawing or not.

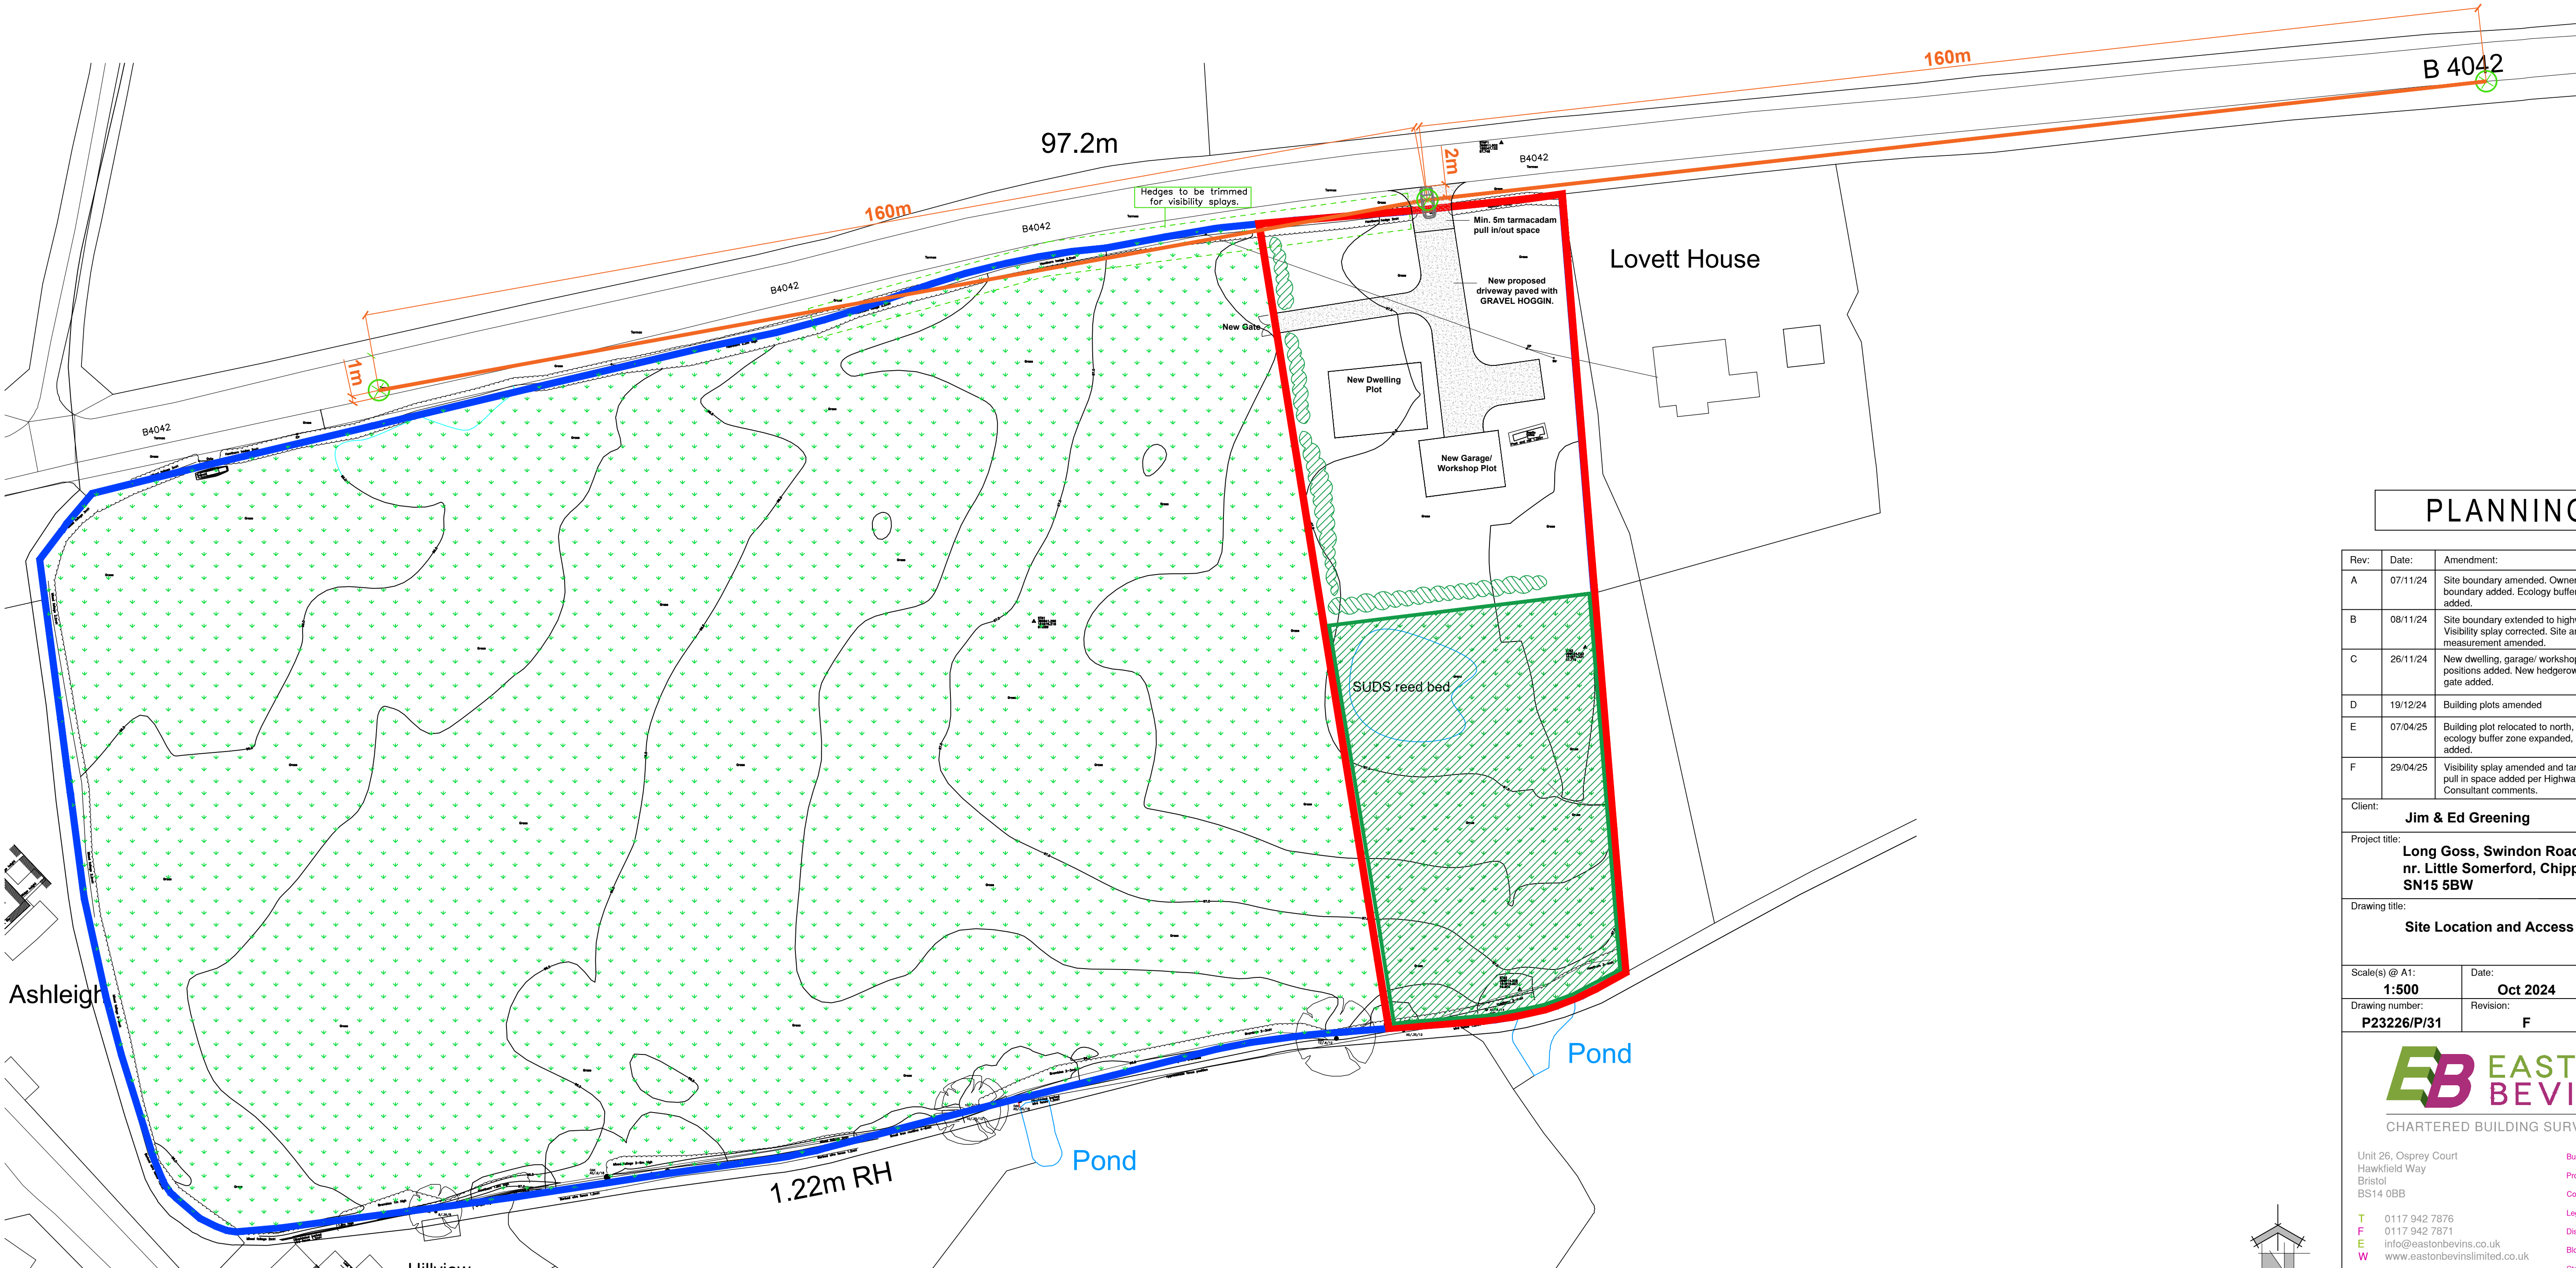

PLANNING

Rev:	Date:	Amendment:	Amended by:
A	07/11/24	Site boundary amended. Ownership boundary added. Ecology buffer zone added.	AW
B	08/11/24	Site boundary extended to highway. Visibility splay corrected. Site area measurement amended.	AW
C	26/11/24	New dwelling, garage/ workshop positions added. New hedgerow and gate added.	AW
D	19/12/24	Building plots amended	AW
E	07/04/25	Building plot relocated to north, ecology buffer zone expanded, SUDS added.	AW
F	29/04/25	Visibility splay amended and tarmac pull in space added per Highway Consultant comments.	AW

Client: **Jim & Ed Greening**

Project title: **Long Goss, Swindon Road (B4024), nr. Little Somerford, Chippenham, SN15 5BW**

Drawing title: **Site Location and Access Plan**

Scale(s) @ A1: 1:500	Date: Oct 2024	Drawn by: KPK
Drawing number: P23226/P/31	Revision: F	Chkd by: AW



CHARTERED BUILDING SURVEYORS

Unit 26, Osprey Court
Hawfield Way
Bristol
BS14 0BB

Building Surveys
Project Management
Construction Advice
Legal & Litigation
Disability Work
Block Management
Statutory Consents

T 0117 942 7876
F 0117 942 7871
E info@eastonbevins.co.uk
W www.eastonbevinslimited.co.uk

Regulated by RICS

Also at:	Bradley Stoke 01179 427 876	Cardiff 02920 108 821	Chippenham 01462 573 908	Salisbury 01722 617 617	Swindon 01793 680 844

This Drawing is Copyright.
Contractors must check all dimensions on site.
Only figured dimensions are to be worked from.
Discrepancies must be reported immediately before proceeding.

Ordnance Survey, (c) Crown Copyright 2024. All rights reserved. Licence number 100022432

