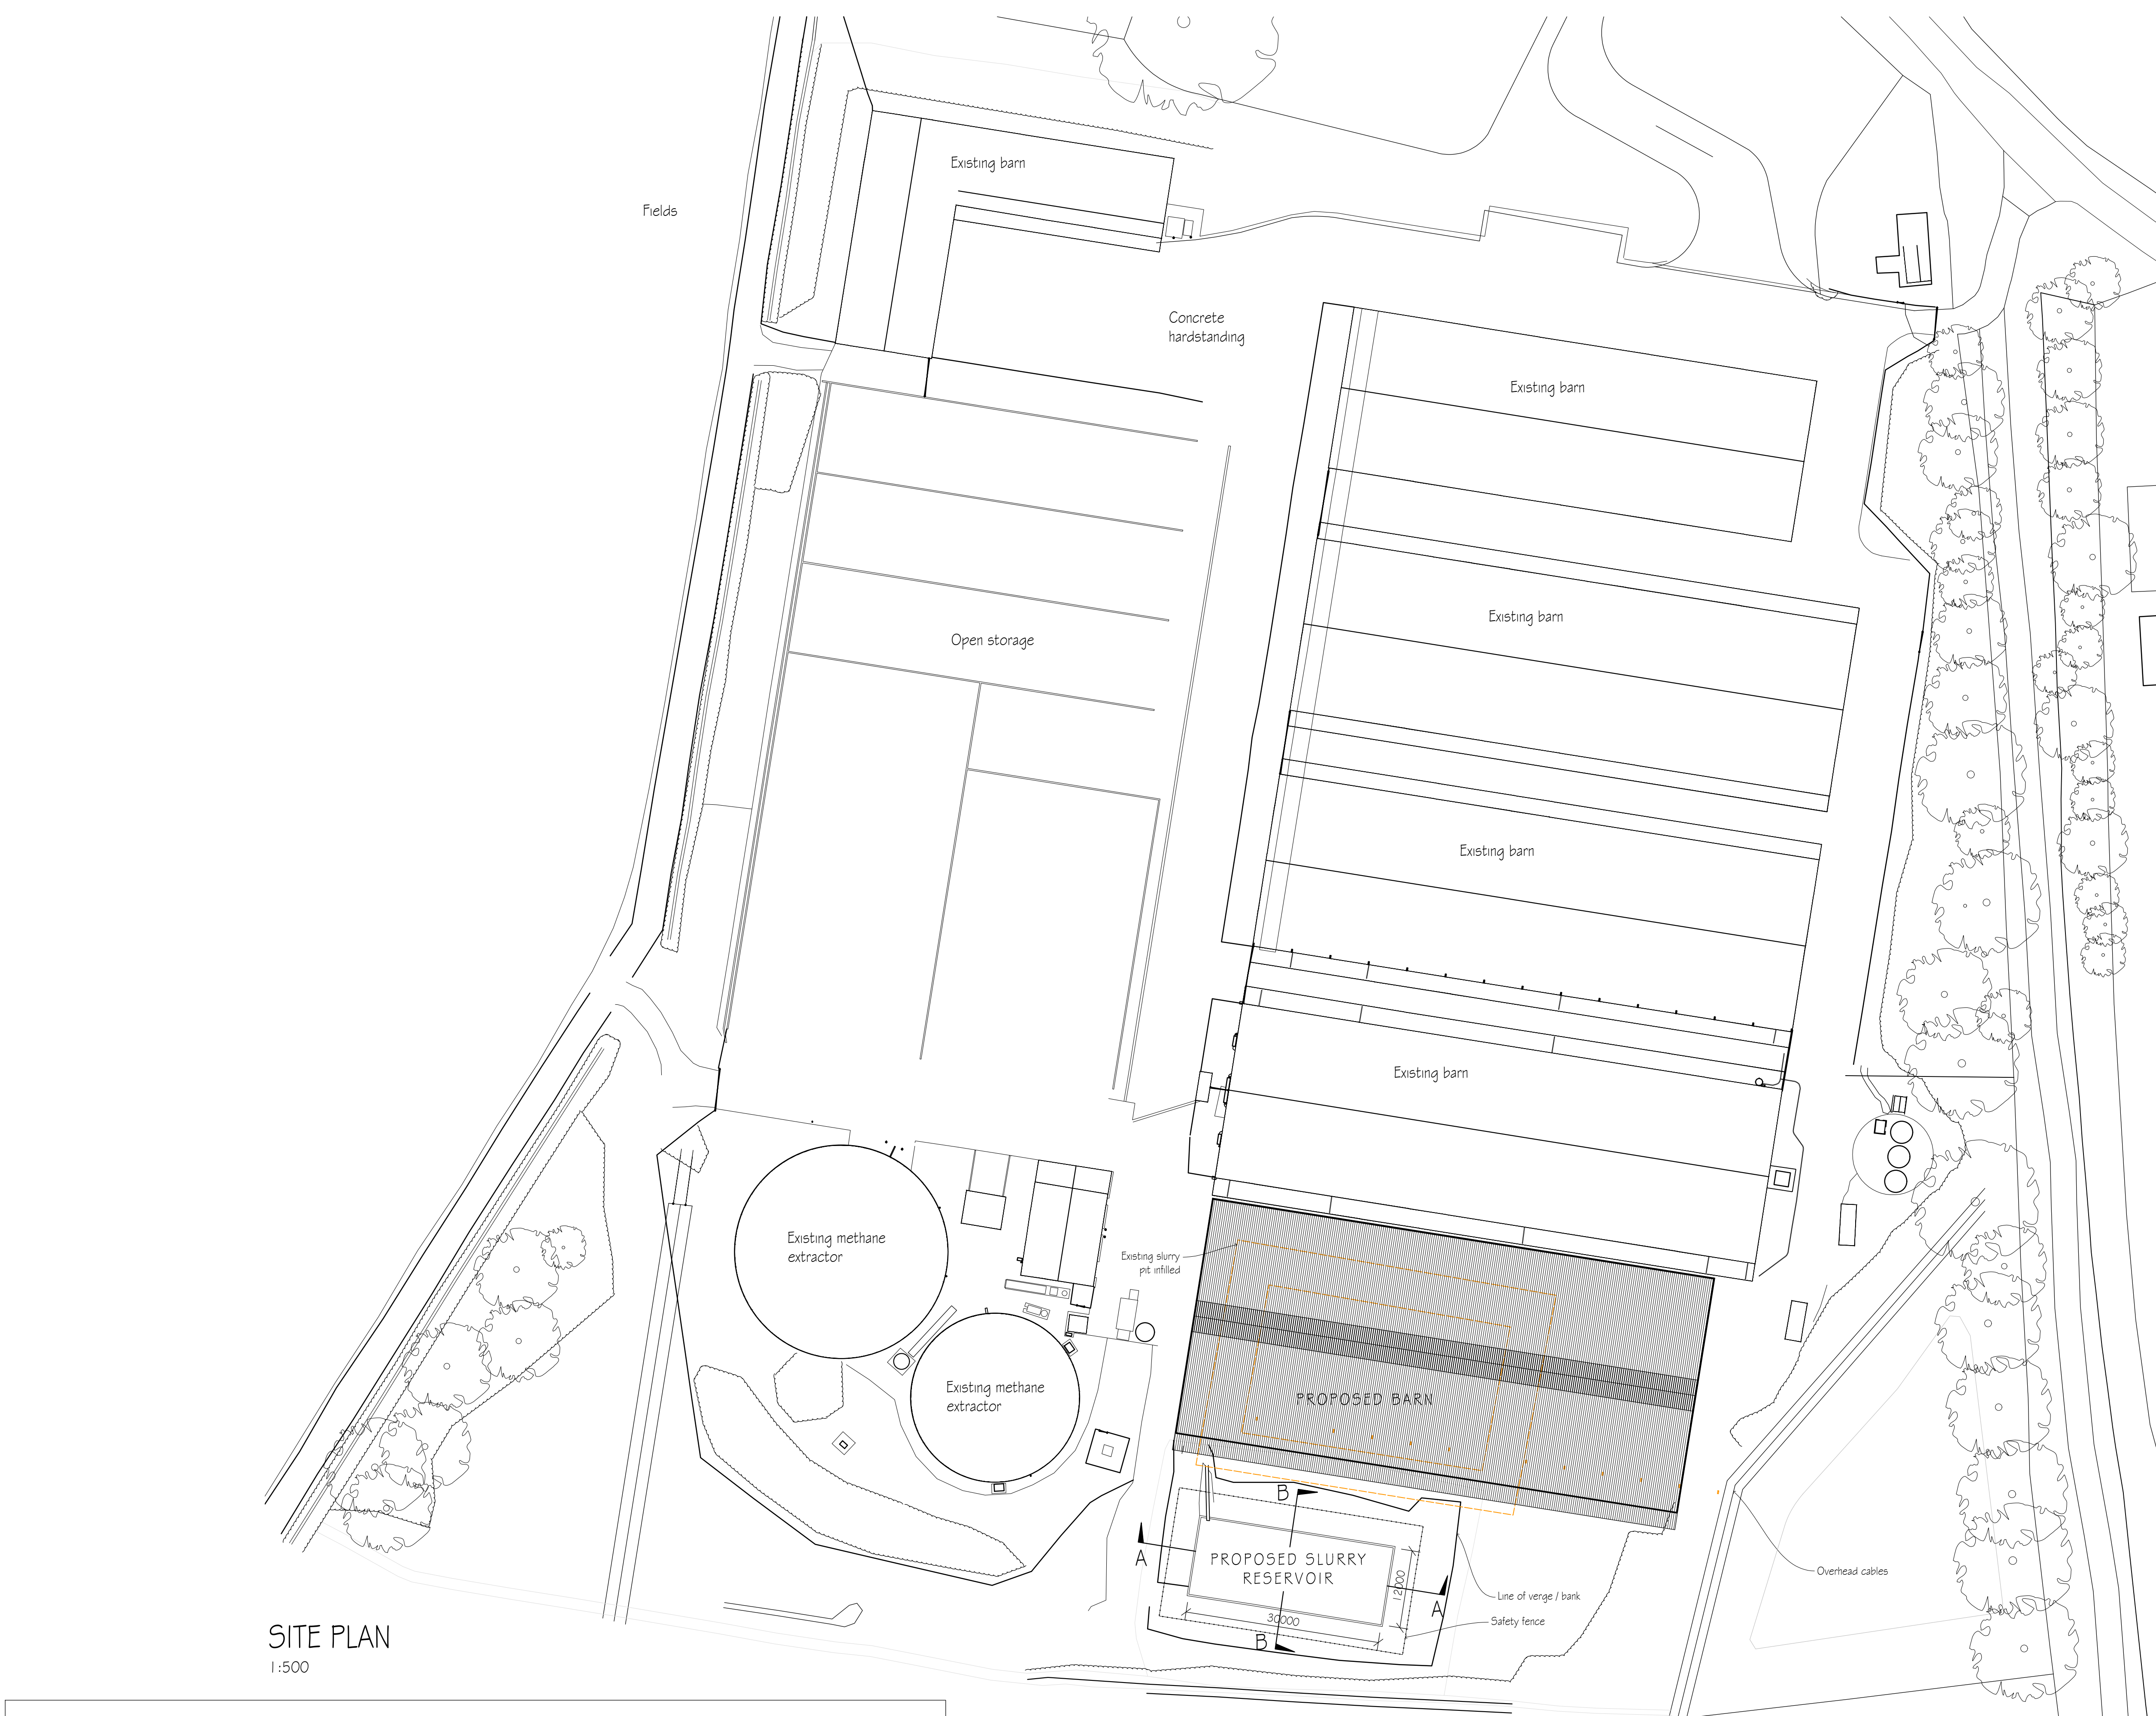


C	Section BB added	EG	06.05.25
B	Barn update	EG	14.04.25
A	Section added	DB	06.06.23
revisions		initial	date

Contractors, Sub Contractors and Suppliers are to check all relevant dimensions and levels of site and buildings before commencing any shop drawings or building work.

This drawing is copyright and may not be reproduced in any part of form without the written consent of Fowler Architecture and Planning

project
SHARCOTT PENNING'S FARM
Pewsey

planning

drawing
Prop Barn - site
plan

scale
1:500 @A1

drawn by
DB


date
April '23

230327-03

drawing no

C

rev

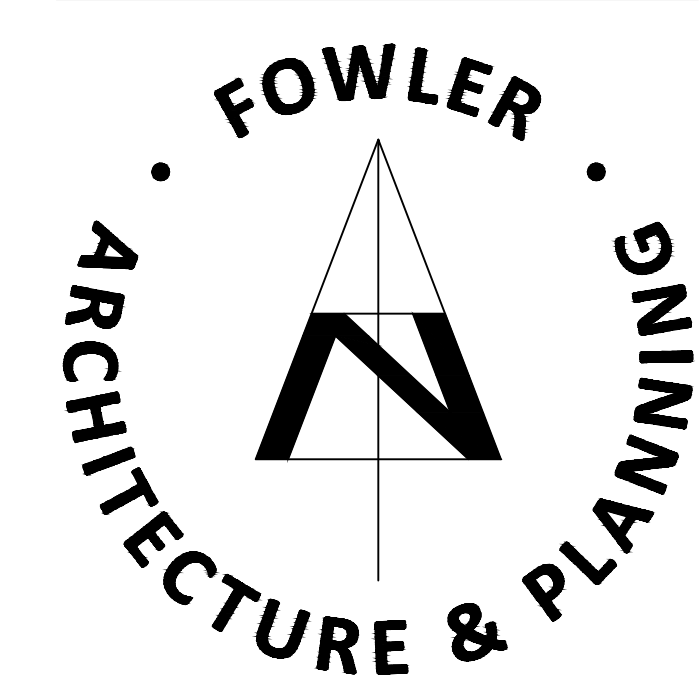

39 High Street
Pewsey
Wiltshire
SN9 5AF
tel (01672) 569444
enquiries@faap.co.uk