


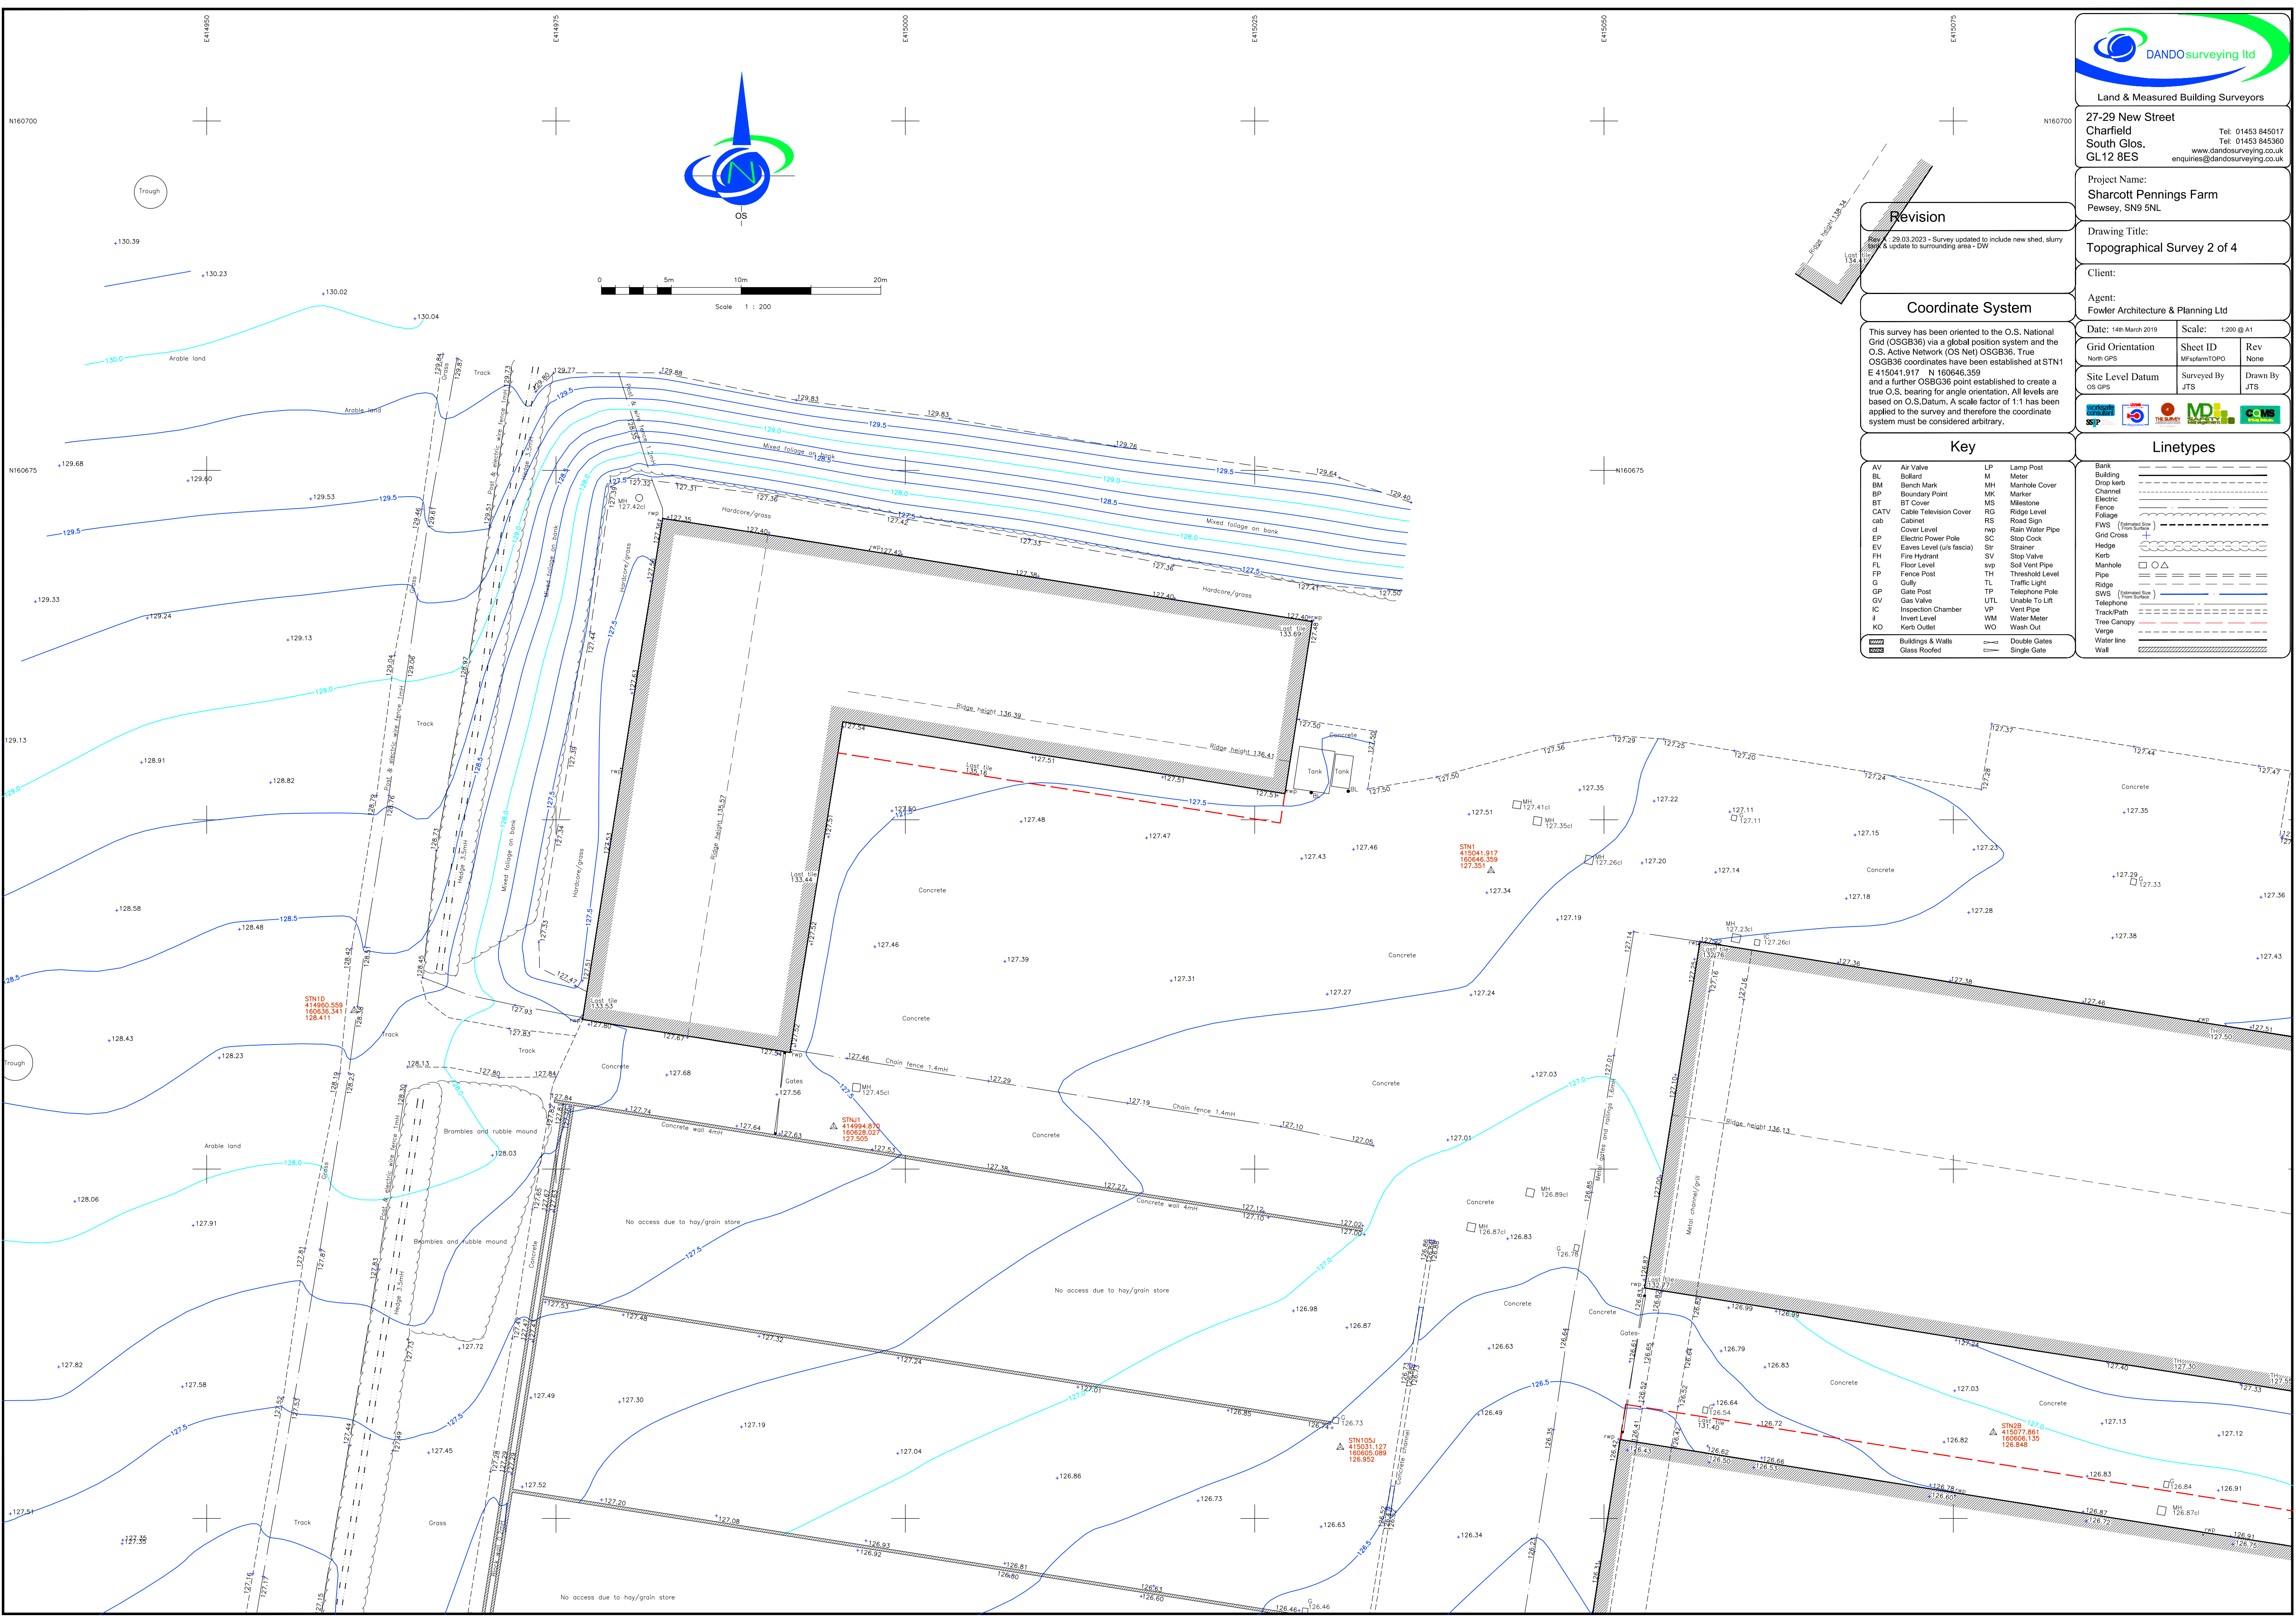

Project Name:
Sharcott Pennings Farm
Pewsey, SN9 5NL

Drawing Title:
Topographical Survey 2 of 4

Client:

Agent:
Fowler Architecture & Planning Ltd

Date: 14th March 2019 Scale: 1:200 @ A1

Grid Orientation Sheet ID Rev
North GPS MFspflam/TOPO None

Site Level Datum Surveyed By Drawn By
OS GPS JTS JTS



Revision

Rev 1: 29.03.2023 - Survey updated to include new shed, slurry tank & update to surrounding area - DW

Coordinate System

This survey has been oriented to the O.S. National Grid (OSGB36) via a global position system and the O.S. Active Network (OS Net) OSGB36. True OSGB36 coordinates have been established at STN1 E 415041.917 N 160646.359 and a further OSGB36 point established to create a true O.S. bearing for angle orientation. All levels are based on O.S.Datum. A scale factor of 1:1 has been applied to the survey and therefore the coordinate system must be considered arbitrary.

Key

AV	Air Valve	LP	Lamp Post
BL	Bollard	M	Meter
BM	Bench Mark	MH	Manhole Cover
BP	Boundary Point	MK	Marker
BT	BT Cover	MS	Milestone
CATV	Cable Television Cover	RG	Ridge Level
cab	Cabinet	RS	Road Sign
cl	Cover Level	rwp	Rain Water Pipe
EP	Electric Power Pole	SC	Stop Cook
EV	Eaves Level (ufe fascia)	Str	Strainer
FH	Fire Hydrant	SV	Stop Valve
FL	Floor Level	swp	Soil Vent Pipe
FP	Fence Post	TH	Threshold Level
G	Gully	TL	Traffic Light
GP	Gate Post	TP	Telephone Pole
GV	Gas Valve	UTL	Unable To Lift
IC	Inspection Chamber	VP	Vent Pipe
I	Invert Level	WM	Water Meter
KO	Kerb Outlet	WO	Wash Out
Buildings & Walls		Double Gates	
Glass Roofed		Single Gate	

Linetypes

Bank	Building
Drop kerb	Channel
Electric	Fence
Foliage	Grid Cross
Hedge	Kerb
Manhole	Pipe
Ridge	SWS (estimated size)
Telephone	Track/Path
Tree Canopy	Water line
Wall	