



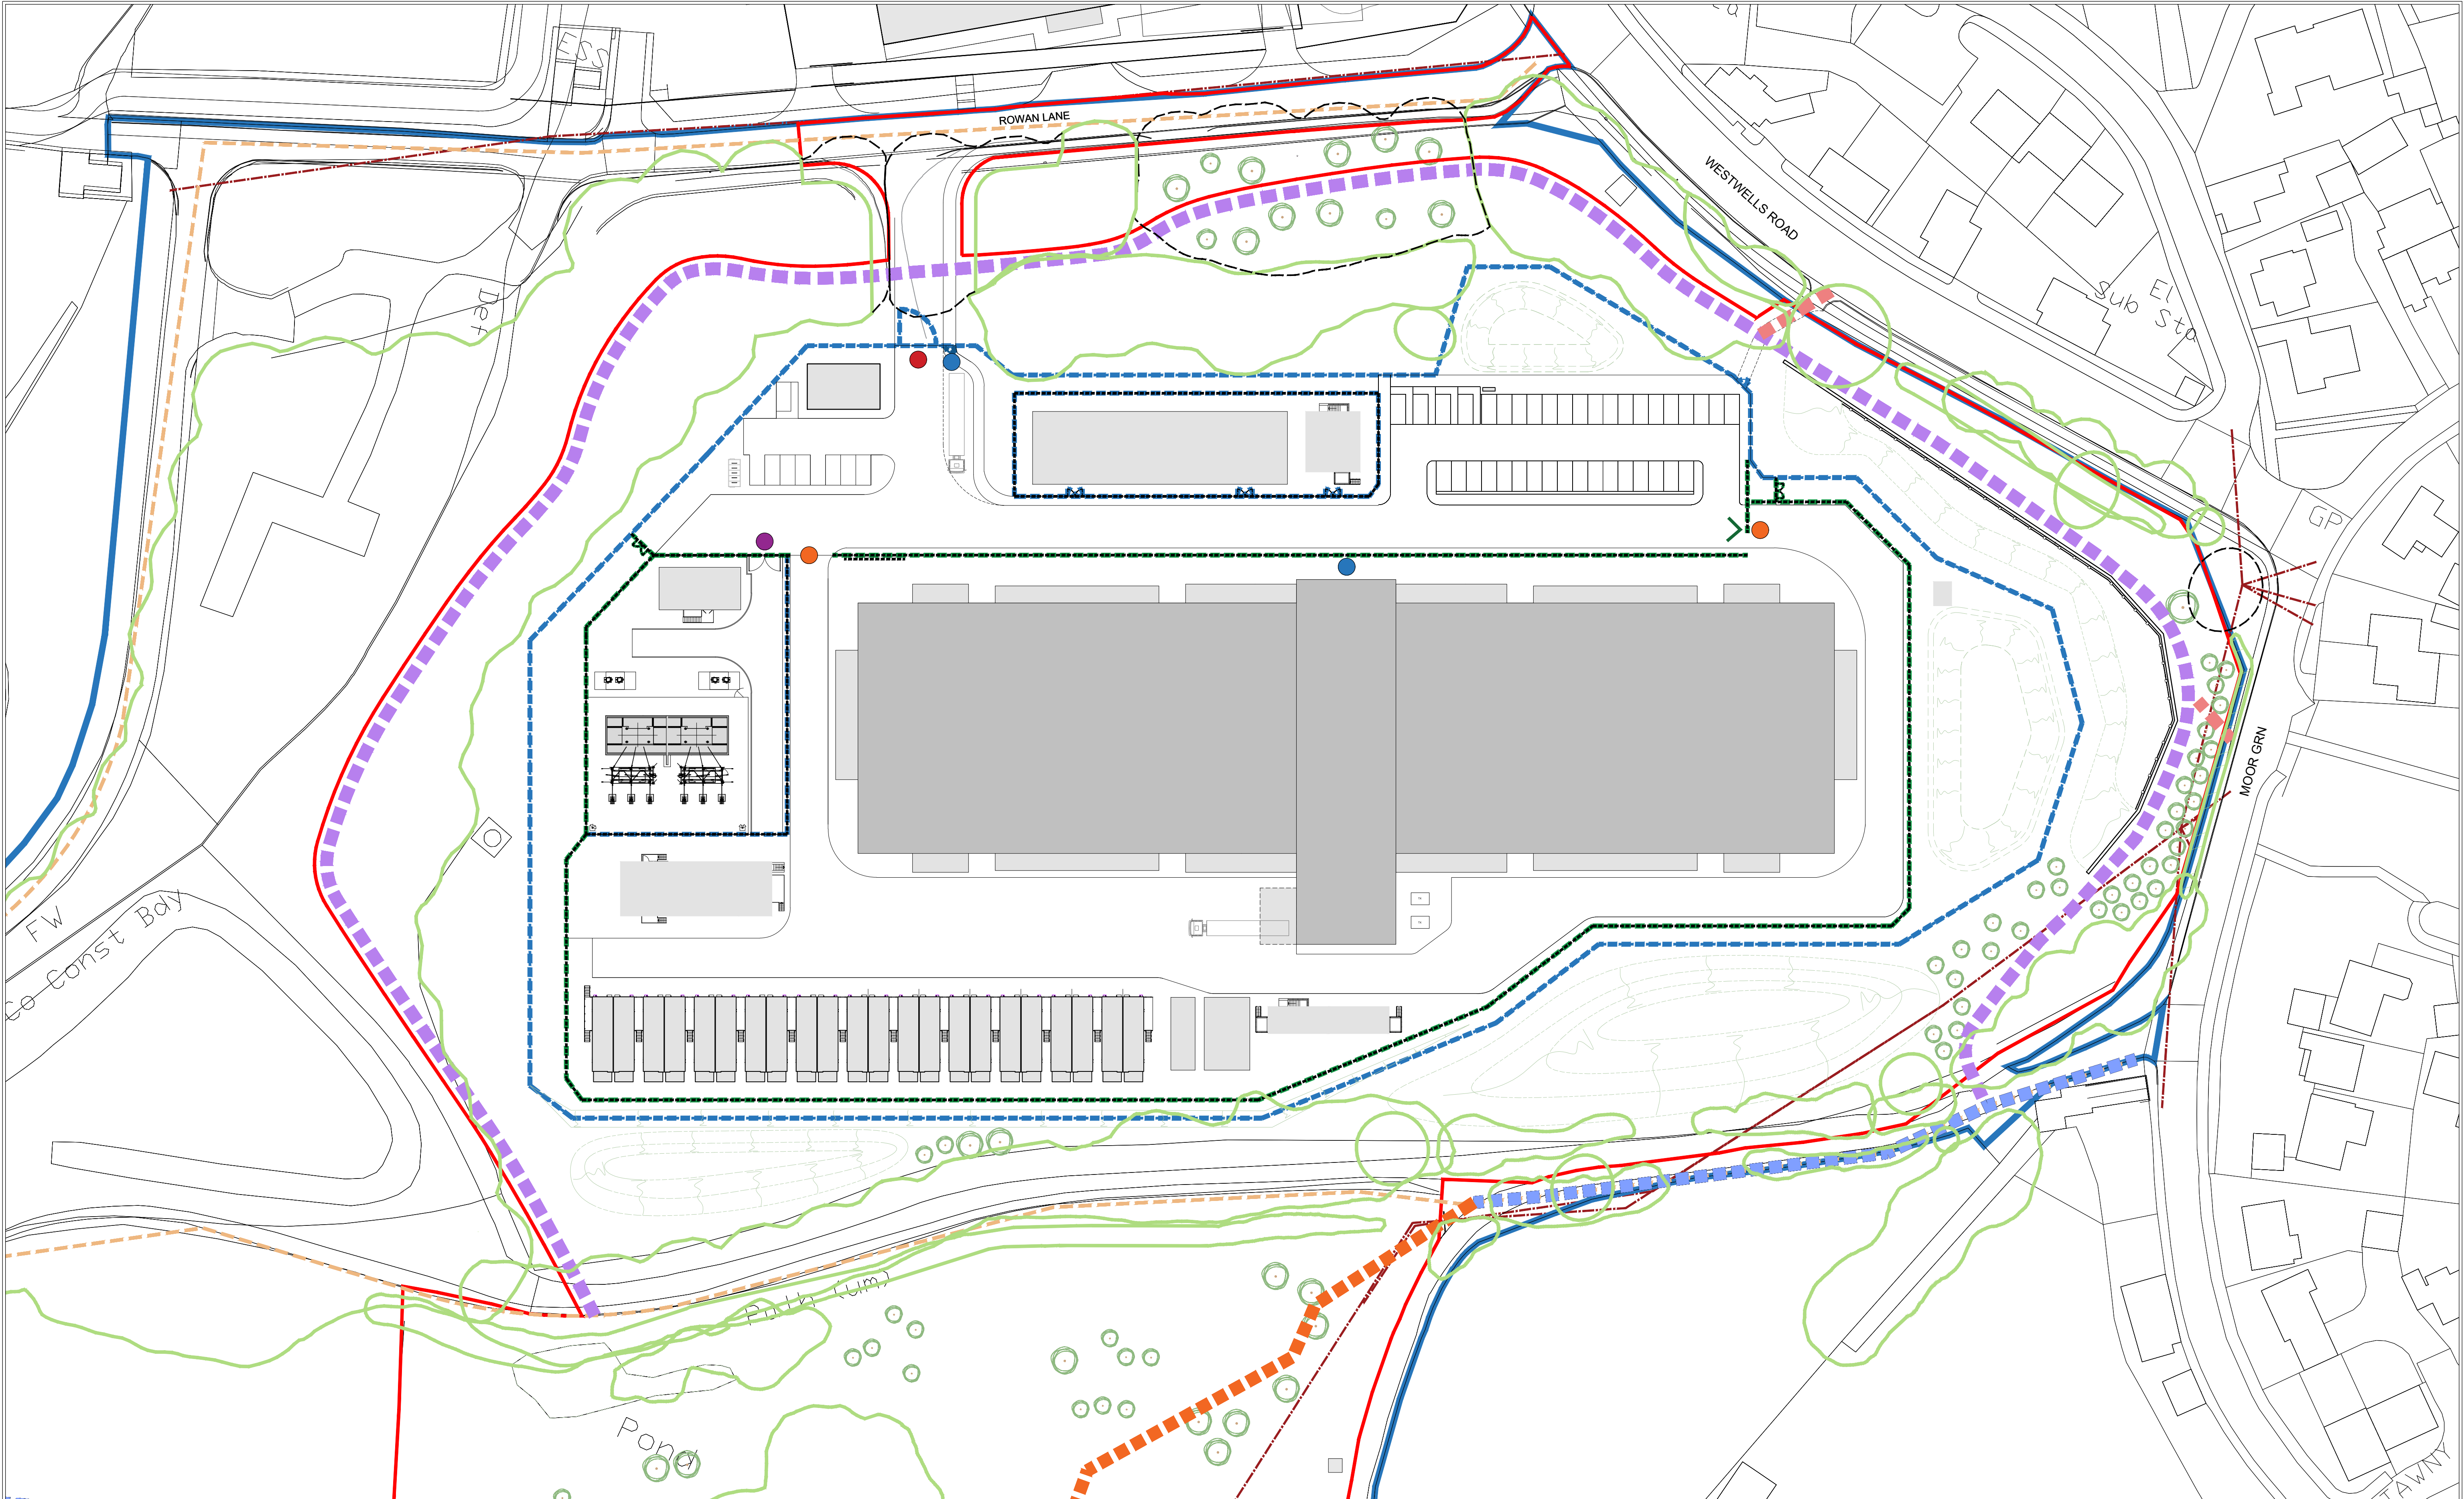

Disclaimer:
Subject to survey.

Notes:

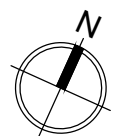

0m 10 20 30 40m
1:500 @ A1

Rev:	Notes:	Date:	Dwn:	Iss:
P1	Planning Issue	07/05/2024	RS	HA
P2	Revised for Planning Issue	15/10/2024	RS	HA

KEY

- Applicant Ownership Boundary
- Planning Application Boundary 7.37 hectares (to be verified)
- Campus Entrance
- Inner security fence: 3m high Welded mesh fence with 900mm flat barbed tape topping. Colour: Green or Black (TBC)
- Outer Campus fence: 2.4m high Welded mesh fence Colour: Green or Black (TBC)
- Retaining Structure
- Timber Post and Rail Fence

- Existing Public Footpaths
- Proposed Diversion of Footpath
- Possible Additional Footpath
- Existing PROW Upgraded
- New Grass Bridleway
- New Mown Path
- Automated Swing Vehicle Gate
- Pedestrian Swing Gate
- Automated Vehicle Sliding Gate
- Substation Swing Gate

hale

ARCHITECTURE

22c Leathermarket Street, London, SE1 3HP

Client:

ARK
DATA CENTRES

Issue Purpose:

PLANNING

Project:

Land South of Westwells Road,
Spring Park, Corsham

Drawing Title:

Proposed Boundary Treatment Plan

Project No:

22077

Scale @ A1:

1:500

Revision:

P2

Drawing No:

HAL-SPP6-SW-XX-DR-A-000010