

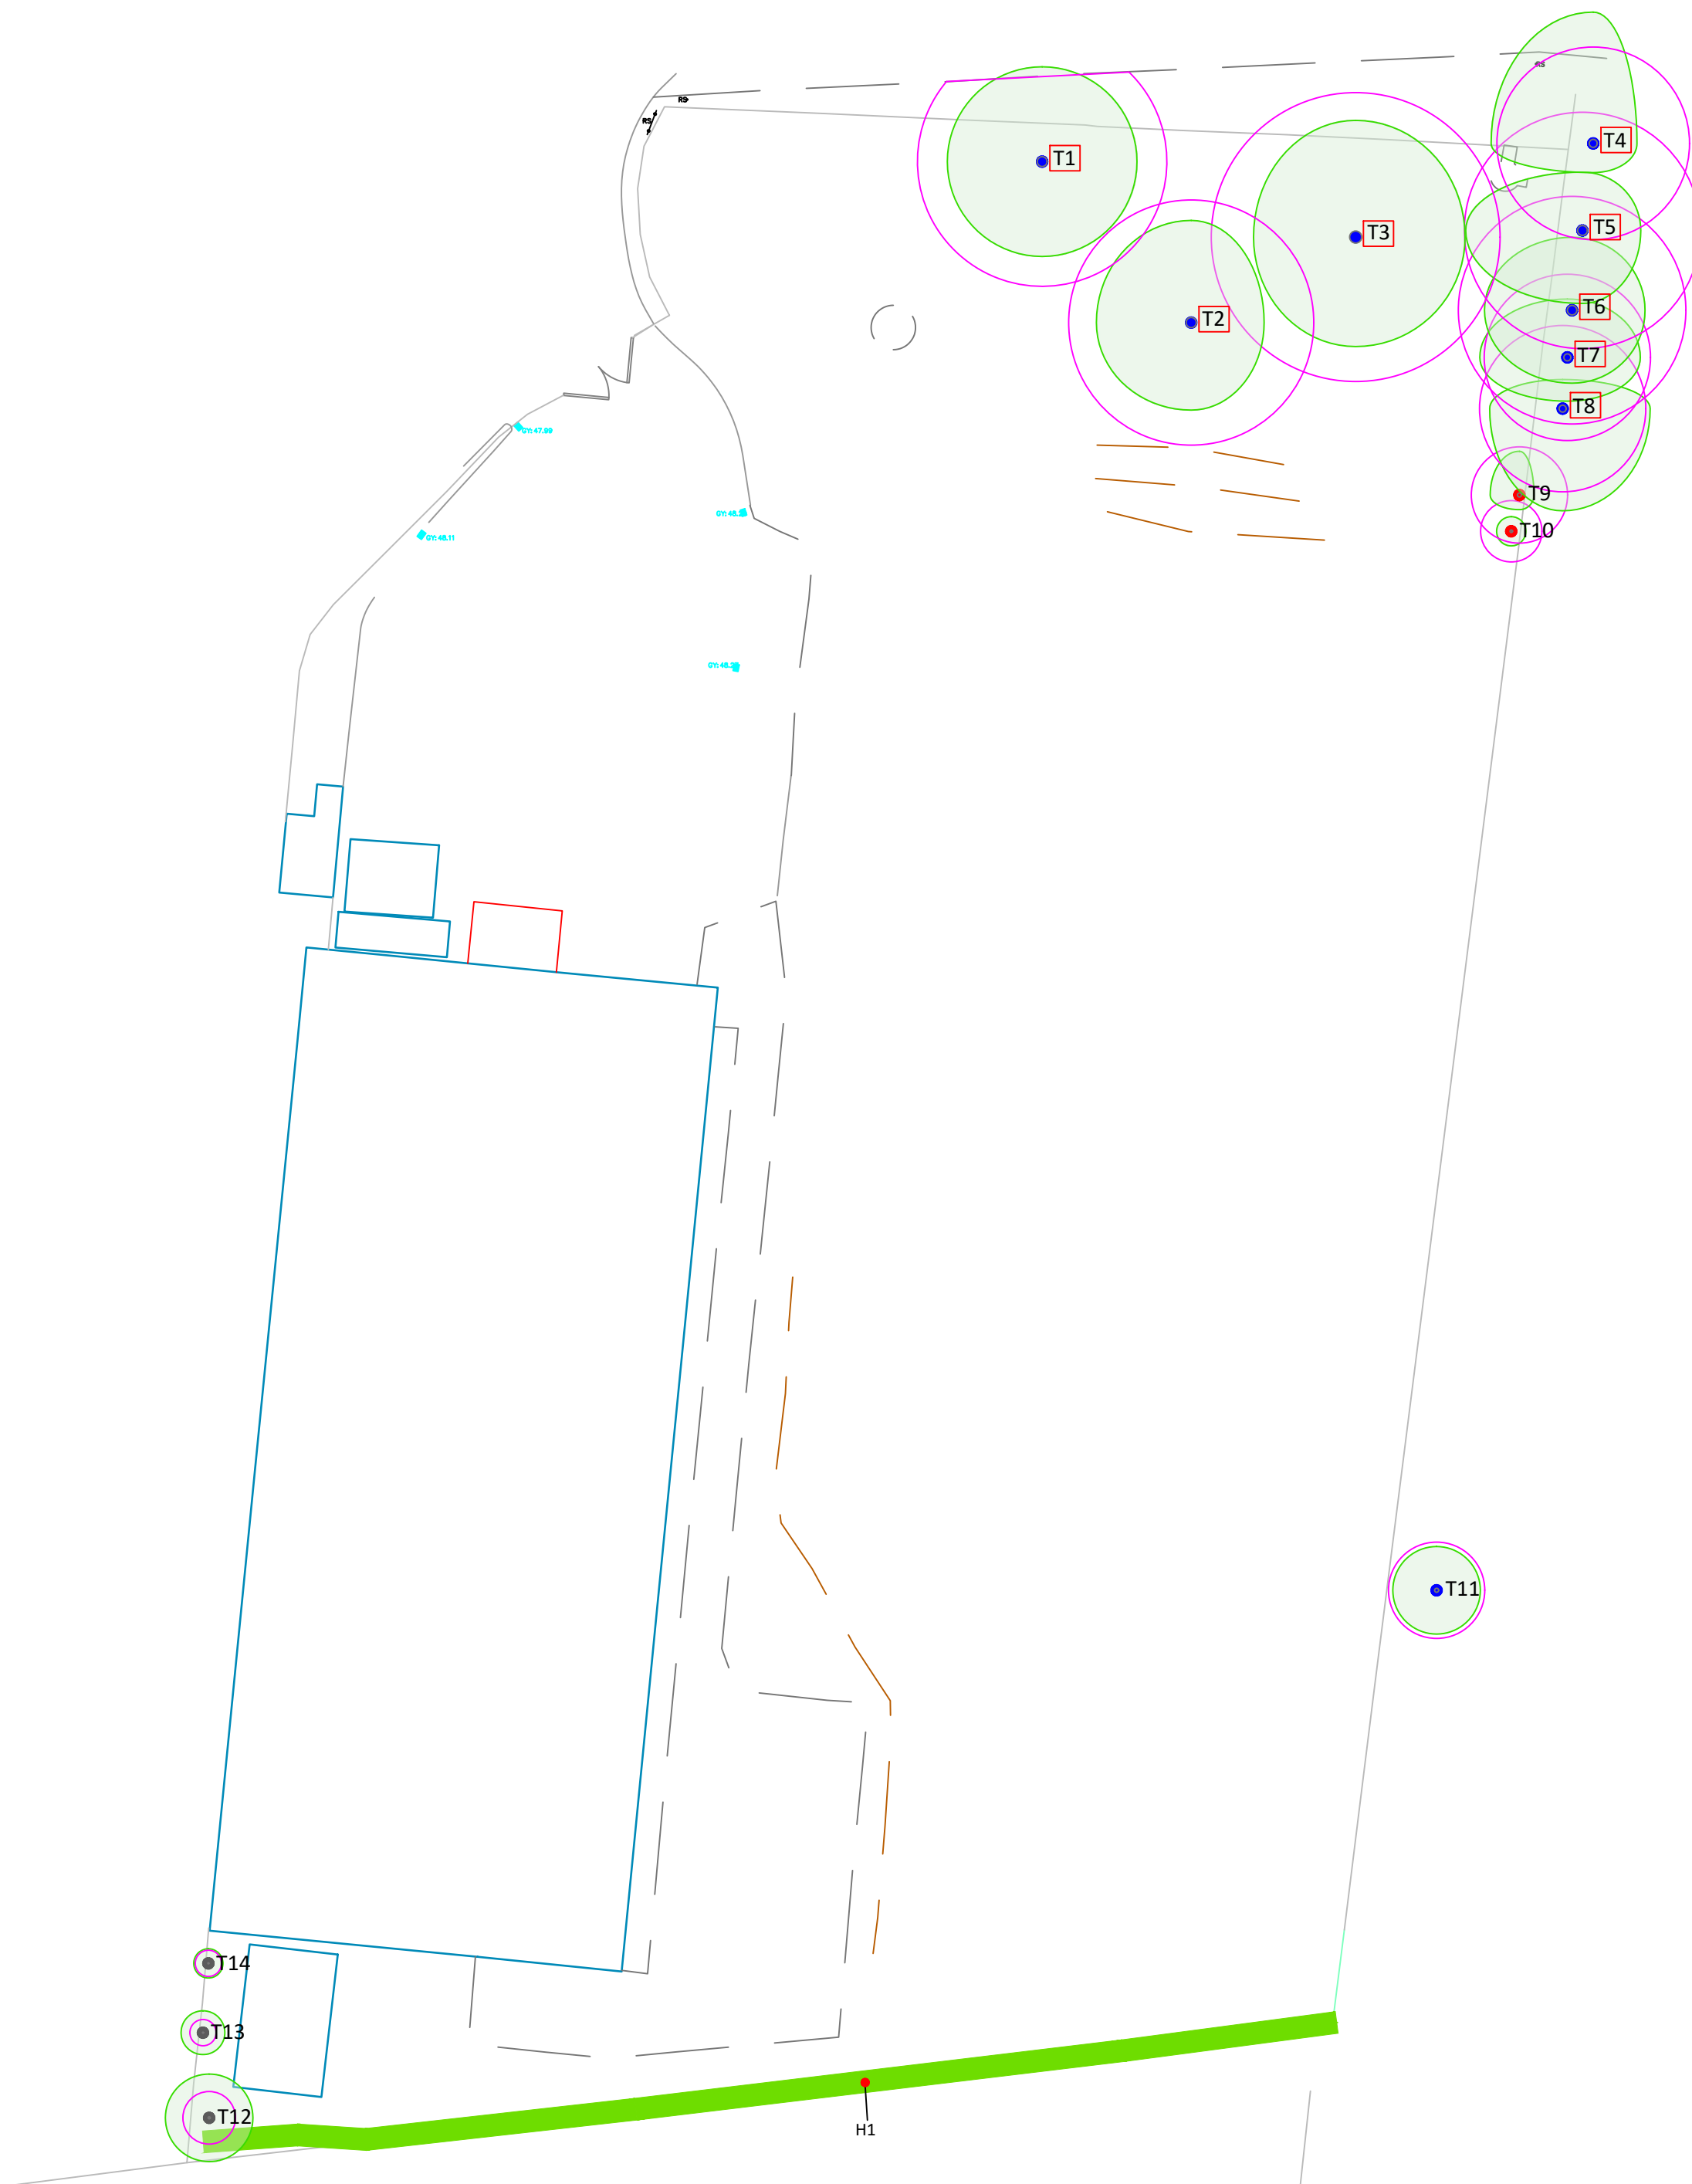
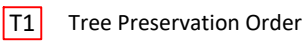


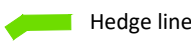

Key

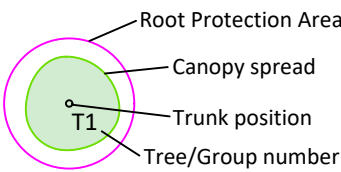

BS5837:2012 - Tree Category

- Category A Trees
High quality and value
At least 40 years life-expectancy
- Category B Trees
Moderate quality and value
At least 20 years life-expectancy
- Category C Trees
Low quality and value
At least 10 years life-expectancy
- Category U Trees
Poor quality and value
Less than 10 years life expectancy



NBTreeManagement

www.nbtreemanagement.co.uk
Tel: 07415 890038

Project Name:

Armishaws
Salisbury

Drawing Title:

Tree Constraints Plan

Drawing Number:

TCP-1

Revision

Client:

Armishaws Group

Agent:

Date:

23-11-2024

Scale:

1:400 @ A2

