



Appendix C Tree Protection Plan

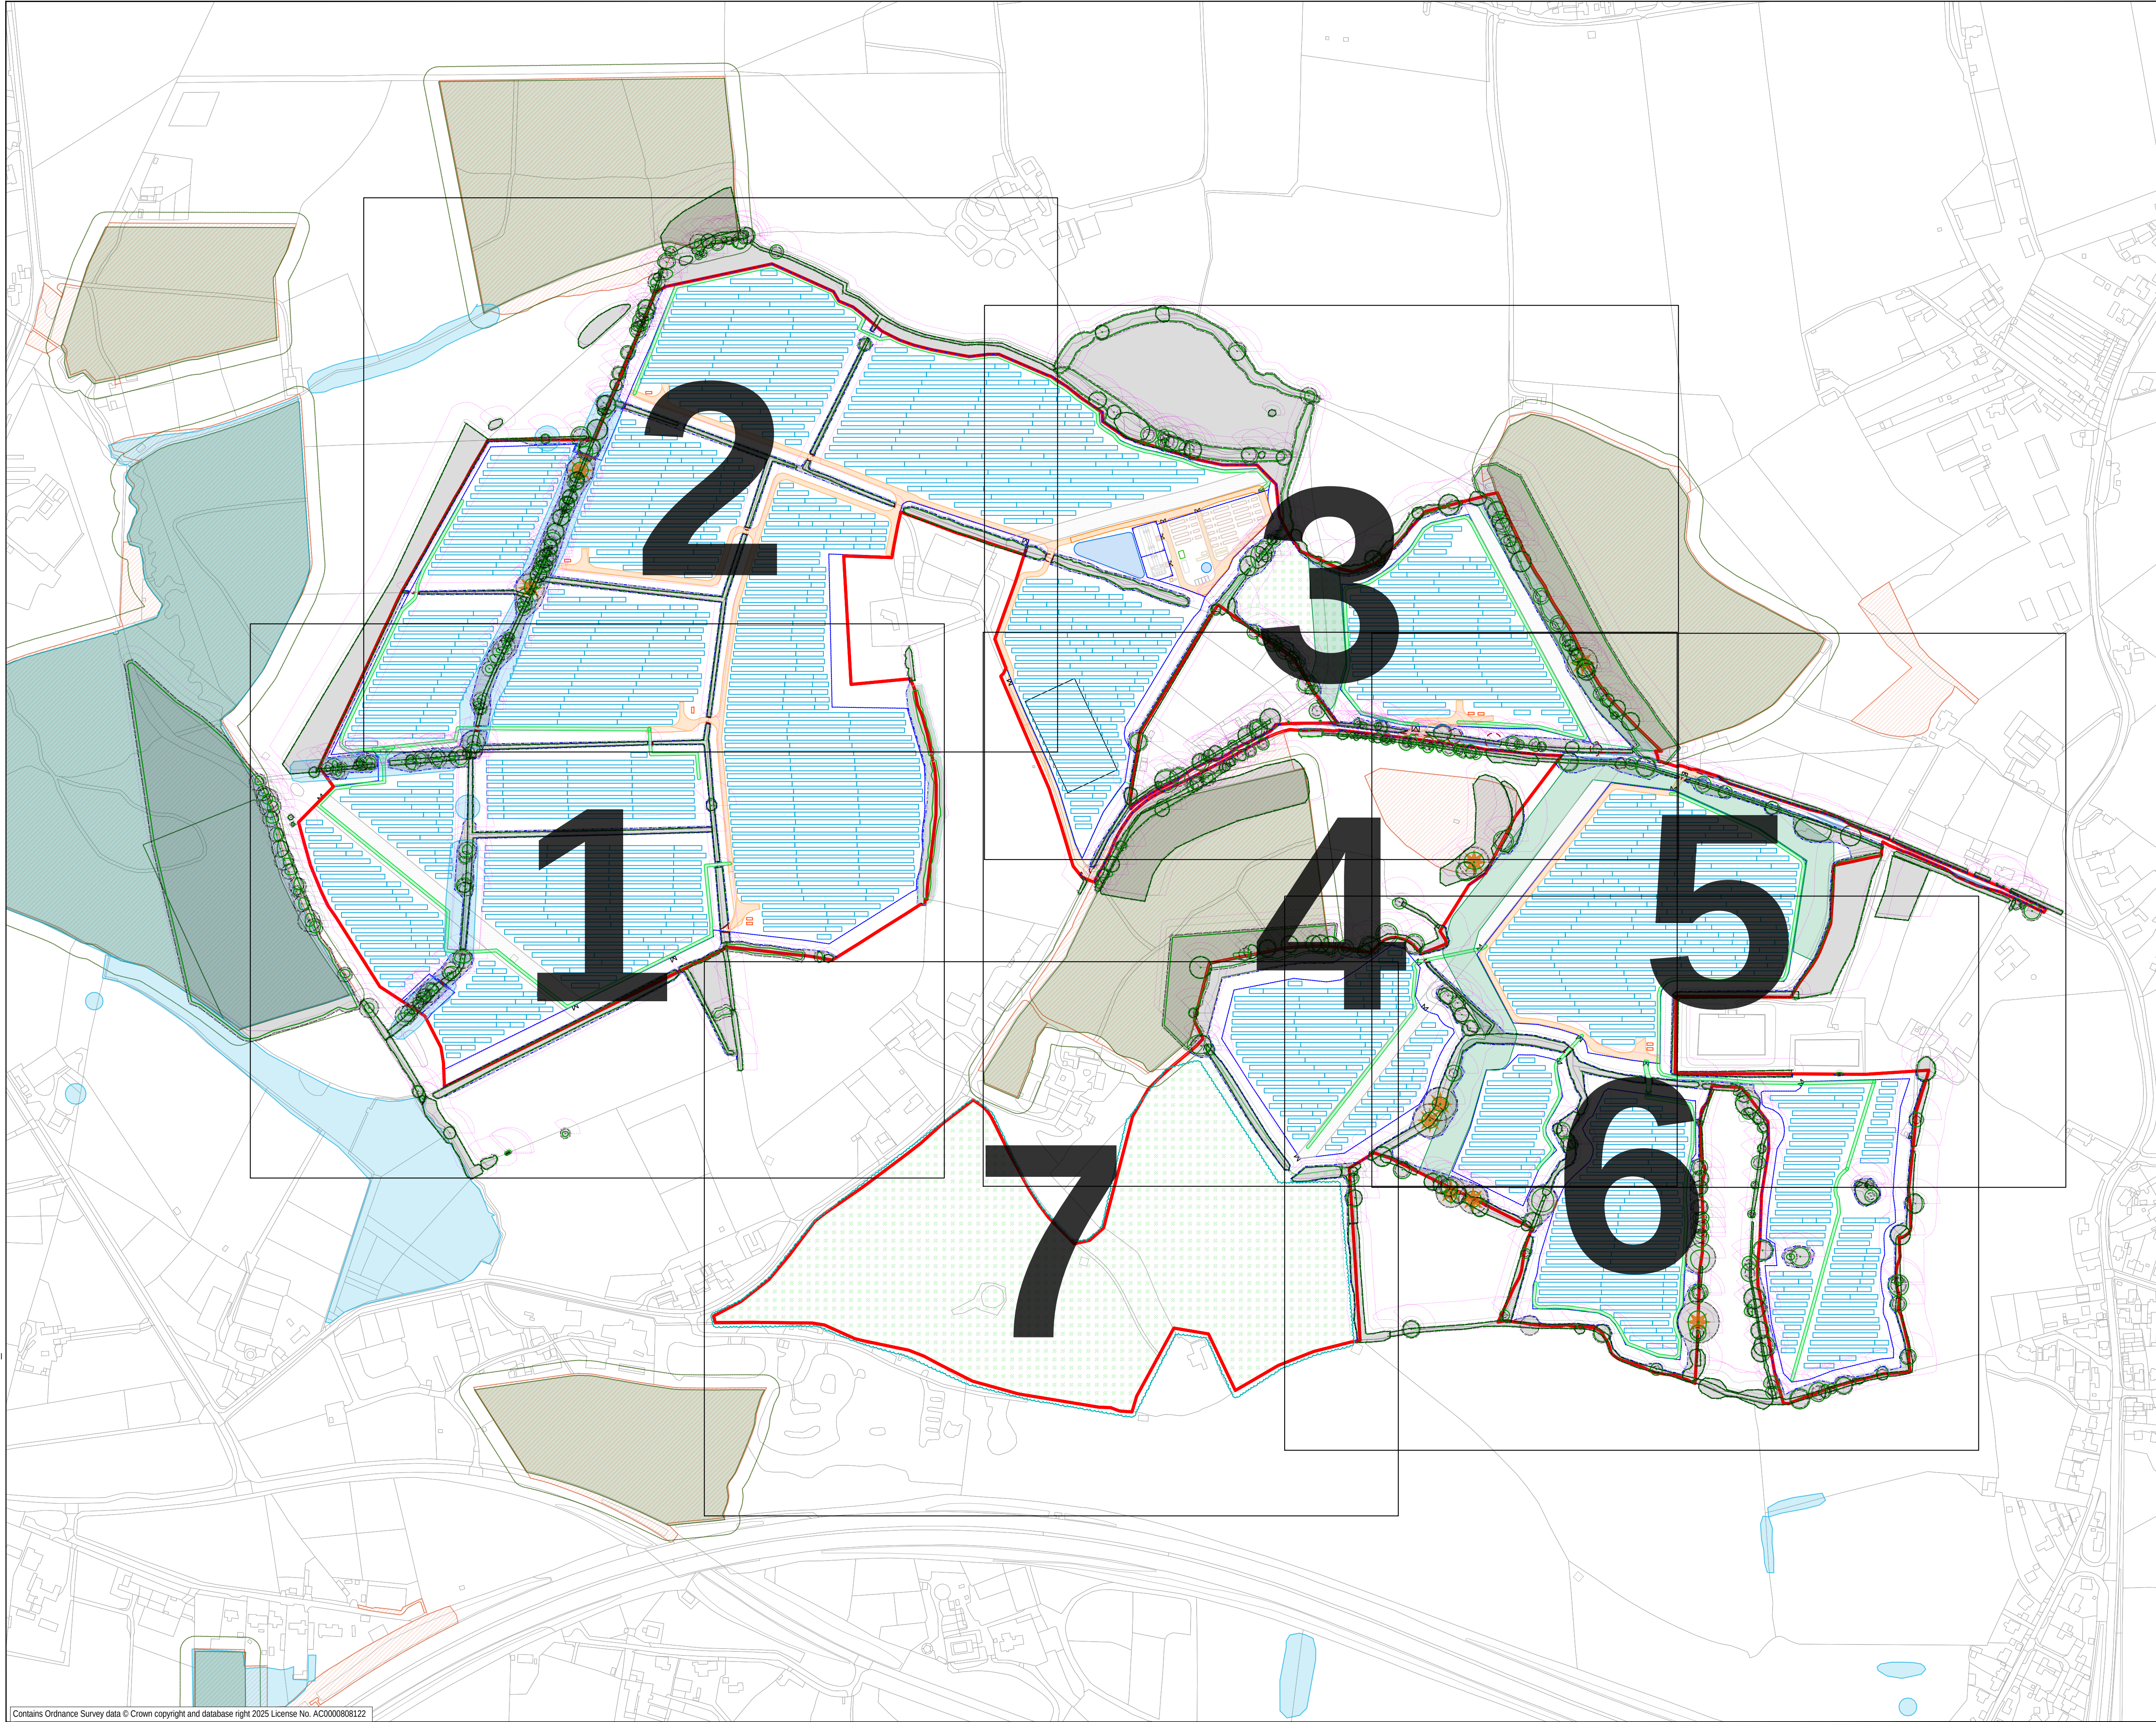

1. TREE CATEGORIES AS DEFINED BY BS 5837:2012
2. TREE LOCATIONS ARE BASED ON AERIAL IMAGERY AND GPS CO-ORDINATES FROM ON SITE WALKOVER.
3. * INDICATES A TREE / GROUP WHOSE POSITION IS APPROXIMATE AS BASED UPON AERIAL PHOTOGRAPHY AND ON SITE OBSERVATIONS.
4. PLANS SHOULD BE READ IN CONJUNCTION WITH THE AECOM ARBORICULTURAL REPORT.
5. THE ORIGINAL OF THIS DRAWING WAS PRODUCED IN COLOUR - A MONOCHROME COPY SHOULD NOT BE RELIED UPON.
6. DRAWING REFERENCES:
Habitats/Species.dwg
OSMap.dwg
Flaxlands Shapelles 28 03 2025-RELOCATED PASSING BAYS.dwg

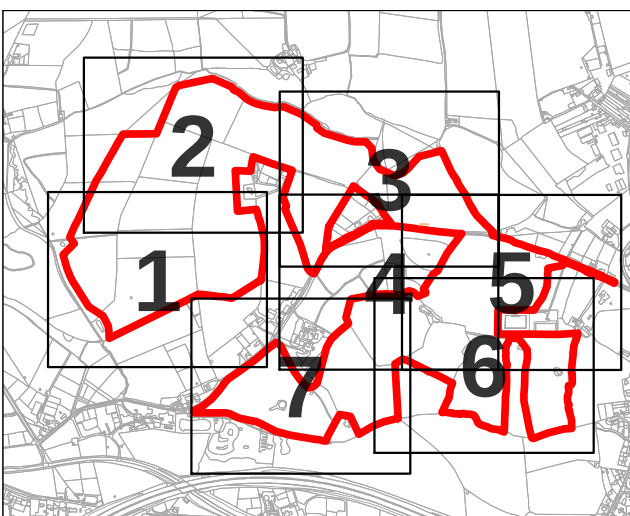

- SITE BOUNDARY
- EXISTING TREE, GROUP, WOODLAND, OR HEDGE TO BE RETAINED
- EXISTING TREE, GROUP, WOODLAND, OR HEDGE TO BE REMOVED OR PRUNED
- ROOT PROTECTION AREA OF RETAINED TREES (AS DEFINED BY BS 5837:2012)
- VETERAN TREE MARKER/RPA (INDICATES POSITION OF TREE OF VETERAN STATUS)
- ANCIENT TREE MARKER/RPA (INDICATES POSITION OF TREE OF VETERAN STATUS)
- APPROXIMATE SHADING ARCS (AS DEFINED BY BS 5837:2012)
- TREE PROTECTION FENCING
- CONSTRUCTION EXCLUSION ZONE (TRACKING OF PLANT, MATERIALS STORAGE, EXCAVATION AND ALL OTHER CONSTRUCTION ACTIVITIES ARE EXCLUDED WITHIN THESE AREAS FOR THE PURPOSES OF PROTECTING TREE HEALTH)
- CONSTRUCTION WORKING ZONE (MANAGED CONSTRUCTION PROCESSES PERMITTED IN ACCORDANCE WITH THE PRINCIPLES SET OUT WITHIN THE ARBORICULTURAL IMPACT ASSESSMENT)
- GROUND PROTECTION ZONE (MANAGED CONSTRUCTION PROCESSES PERMITTED IN ACCORDANCE WITH THE PRINCIPLES SET OUT WITHIN THE ARBORICULTURAL IMPACT ASSESSMENT)
- ANCIENT WOODLAND (W15m BUFFER ZONE) (AREAS CLASSIFIED AS AN ANCIENT WOODLAND)
- PRIORITY HABITAT (CONSIDERED AN AREA OF PRIORITY HABITAT)
- SSSI AREA (AREA CONTAINING SITE OF SPECIAL SCIENTIFIC INTEREST)
- TREE PRESERVATION ORDER (AREA COVERED BY A TREE PRESERVATION ORDER (TPO))
- PERIPHERAL ACCESS TRACK
- ACCESS ROAD
- PASSING PLACES
- SOLAR PANEL
- PERIMETER FENCE
- AREA NOT SUBJECT TO TREE SURVEY

NO	DATE	DESCRIPTION
P01	28.04.25	FIRST ISSUE
VR	DATE	DESCRIPTION



PROJECT

Flaxlands Solar Farm

CLIENT

Ampyr Solar Europe


CONSULTANT

AECOM
Mid Point, Alencon Link,
Basingstoke, Hants,
RG21 7PP
Tel +44 (0) 1256 310 200
www.aecom.com

GENERAL NOTES

1. TREE CATEGORIES AS DEFINED BY BS 5837:2012
2. TREE LOCATIONS ARE BASED ON AERIAL IMAGERY AND GPS CO-ORDINATES FROM ON SITE WALKOVER.
3. * INDICATES A TREE / GROUP WHOSE POSITION IS APPROXIMATELY BASED ON AERIAL PHOTOGRAPHY AND ON SITE OBSERVATION.
4. PLANS SHOULD BE READ IN CONJUNCTION WITH THE AECOM ARBORICULTURAL REPORT.
5. THE ORIGINAL OF THIS DRAWING WAS PRODUCED IN COLOUR - MONOCHROME COPY SHOULD NOT BE RELIED UPON.
6. DRAWING REFERENCES:
 - Habitats & Species.dwg
 - OSMap.dwg
 - Flaxlands Shapelines 28 03 2025-RELOCATED PASSING BAYS.dwg

KEY PLAN

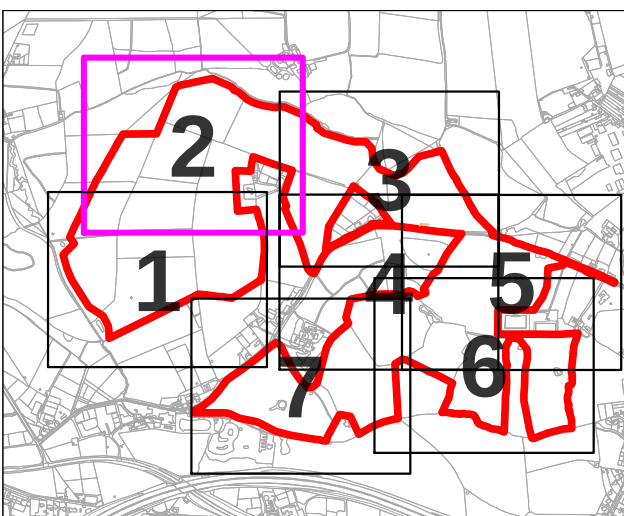

KEY

- SITE BOUNDARY**
EXISTING TREE, GROUP, WOODLAND, OR HEDGE TO BE RETAINED
EXISTING TREE, GROUP, WOODLAND, OR HEDGE TO BE REMOVED OR PRUNED
- ROOT PROTECTION AREA OF RETAINED TREES**
(AS DEFINED BY BS 5837:2012)
- VETERAN TREE MARKERPIRA**
(INDICATES POSITION OF TREE OF VETERAN STATUS)
- ANCIENT TREE MARKERPIRA**
(INDICATES POSITION OF TREE OF VETERAN STATUS)
- APPROXIMATE SHADING ARCS**
(AS DEFINED BY BS 5837 & NHBIC)
- TREE PROTECTION FENCING**
- CONSTRUCTION EXCLUSION ZONE**
STORAGE OF PLANT MATERIALS STORAGE, EXCAVATION AND ALL OTHER CONSTRUCTION ACTIVITIES ARE EXCLUDED WITHIN THESE AREAS FOR THE DURATION OF THE SET OUT WITHIN THE ABBRUCIOLATUM RURAL MHA ASSESSMENT
- CONSTRUCTION WORKING ZONE**
MANAGED CONSTRUCTION PROCESSES PERMITTED IN ACCORDANCE WITH THE PRINCIPLES SET OUT WITHIN THE ABBRUCIOLATUM RURAL MHA ASSESSMENT
- GROUND PROTECTION ZONE**
MANAGED CONSTRUCTION PROCESSES PERMITTED IN ACCORDANCE WITH THE PRINCIPLES SET OUT WITHIN THE ABBRUCIOLATUM RURAL MHA ASSESSMENT
- ANCIENT WOODLAND (W15m BUFFER ZONE)**
AREA CLASSIFIED AS AN ANCIENT WOODLAND
- PRIORITY HABITAT**
(CONSIDERED AN AREA OF SPECIAL SCIENTIFIC INTEREST)
- SSSI AREA**
AREA OF NATIONAL SCIENCE OF SPECIAL SCIENTIFIC INTEREST
- TREE PRESERVATION ORDER**
AREA COVERED BY A TREE PRESERVATION ORDER (TPO)
- PERIPHERAL ACCESS TRACK**
- ACCESS ROAD**
- PASSING PLACES**
- SOLAR PANEL**
- PERMITS FENCE**
- AREA NOT SUBJECT TO TREE SURVEY**

ISSUE/REVISION

P01	28.04.25	FIRST ISSUE
I/R	DATE	DESCRIPTION

DRAWING STATUS

ISSUE

PROJECT NUMBER

60727989

SHEET TITLE


TREE PROTECTION PLAN
(SHEET 02)


SHEET NUMBER

60727989-ACM-XX-XX-AB-TPP-002

REV.

P01

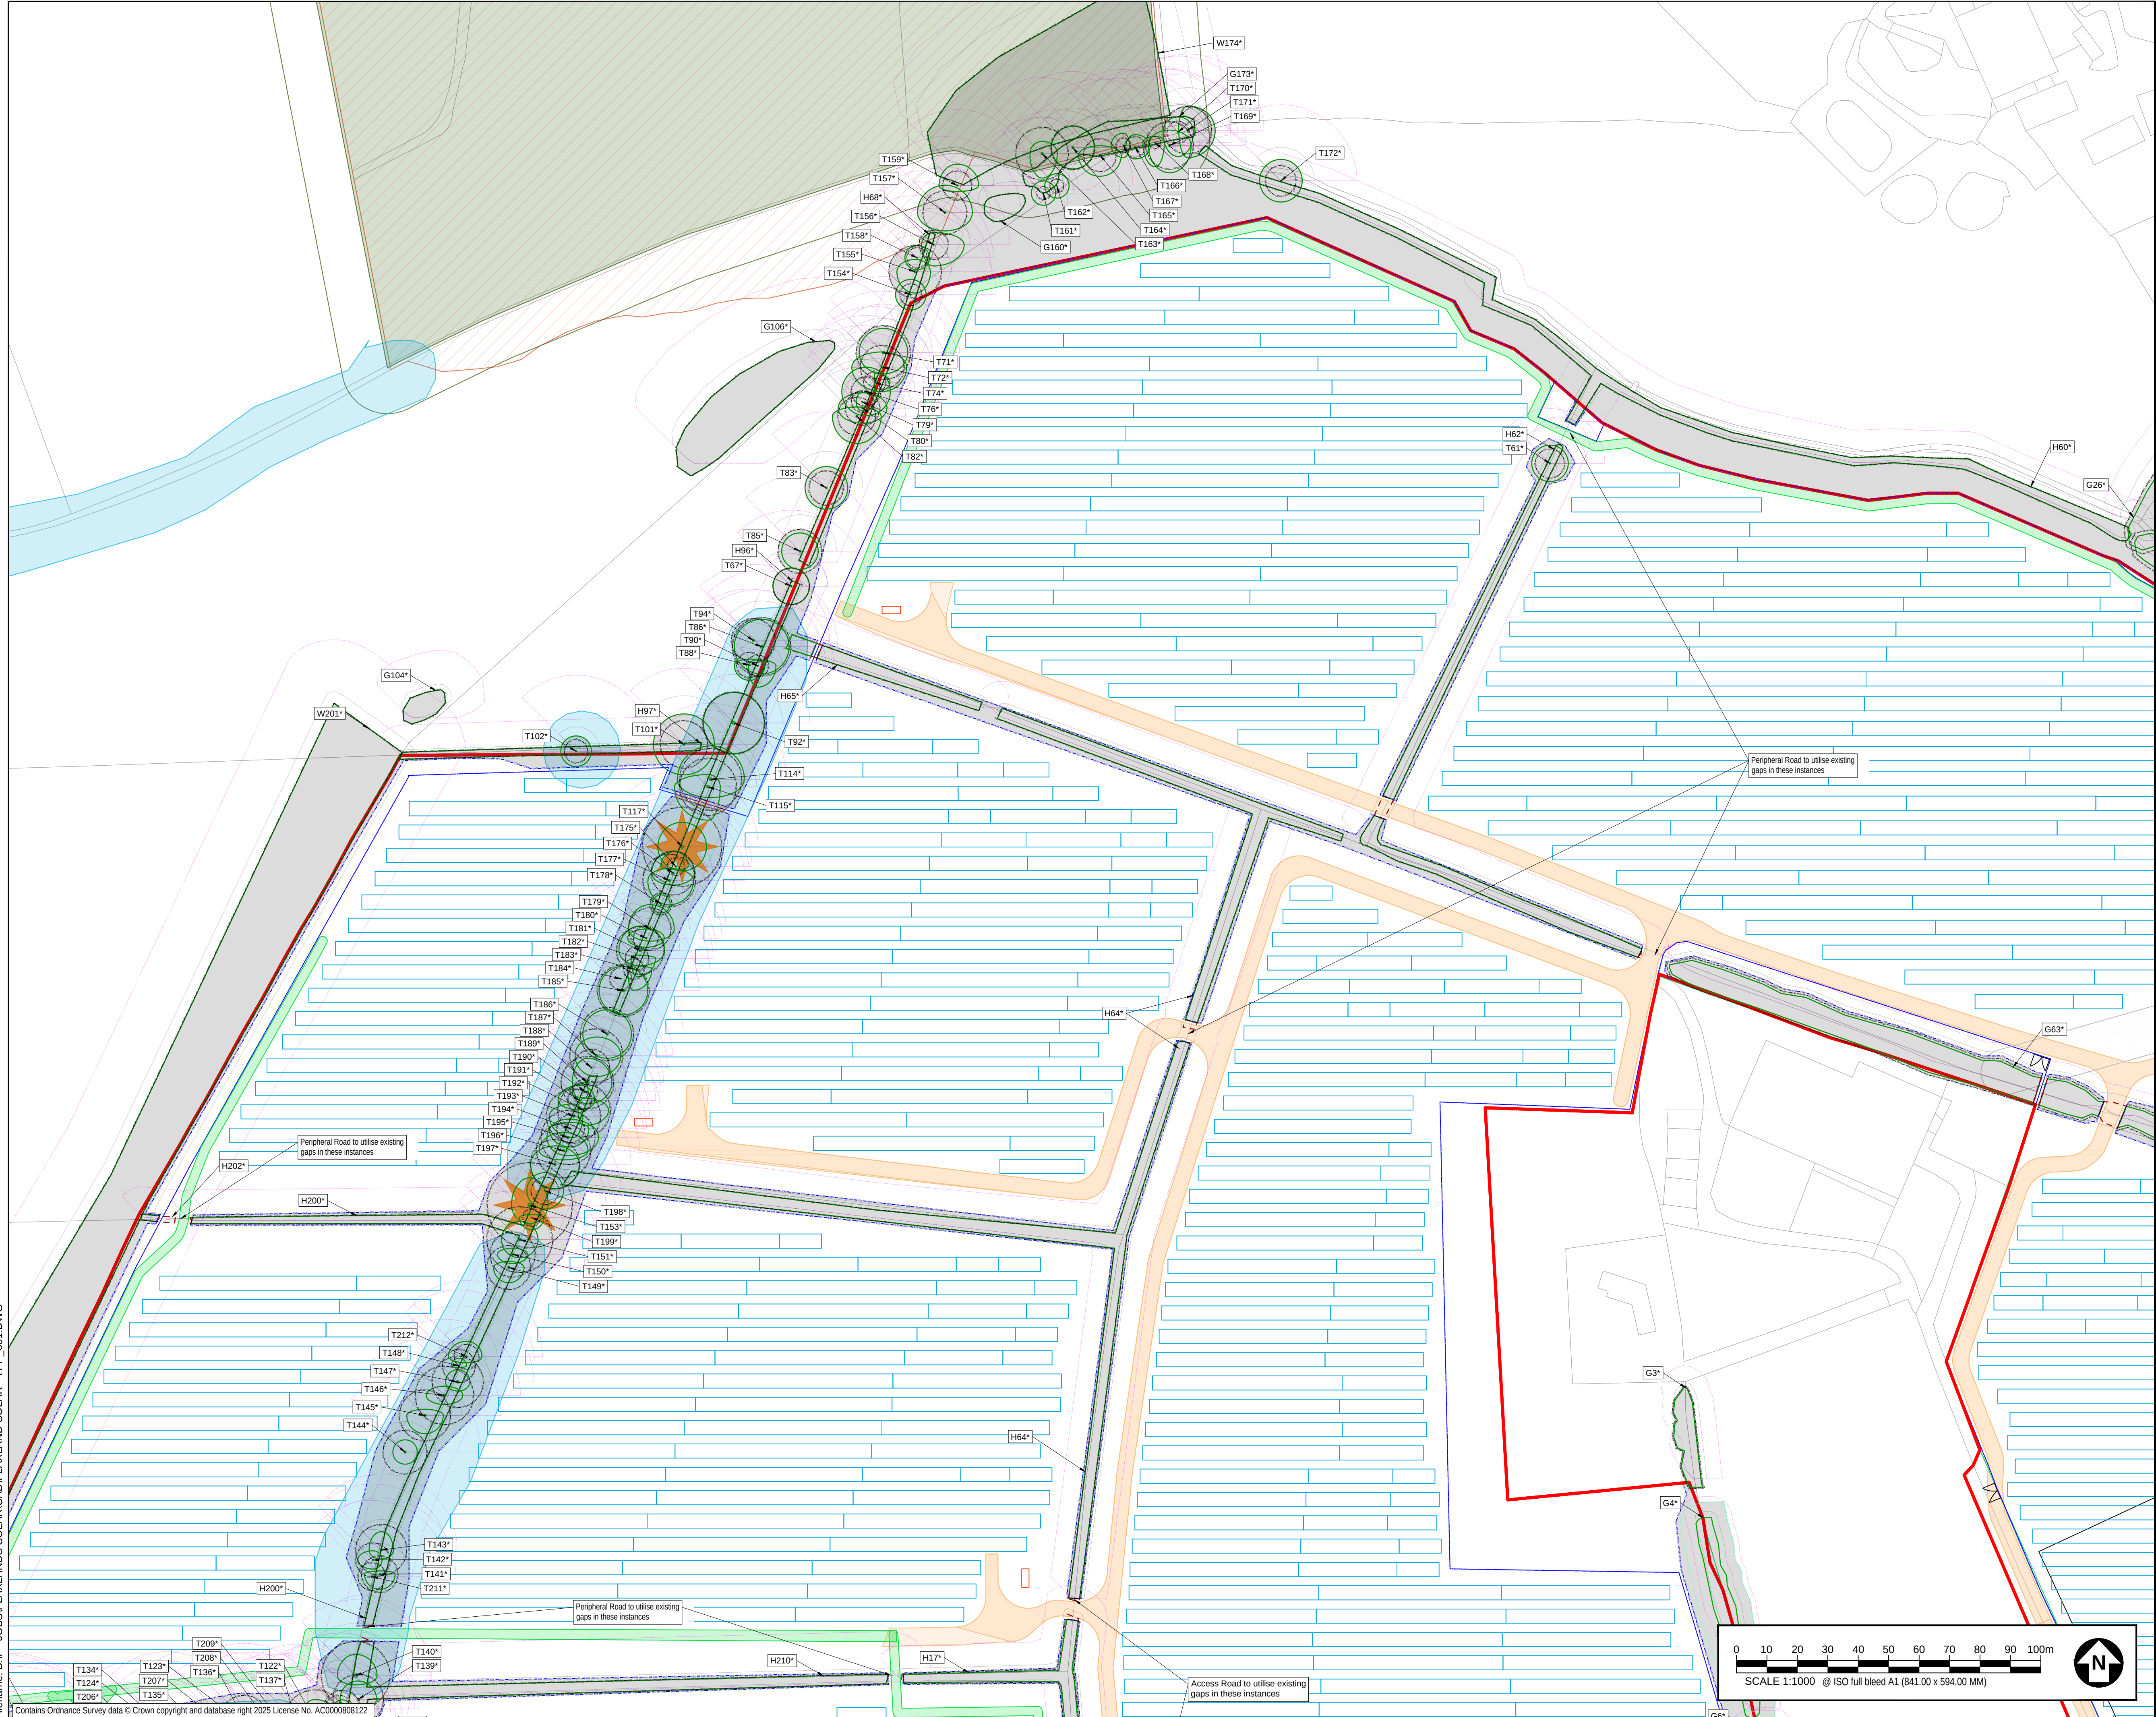

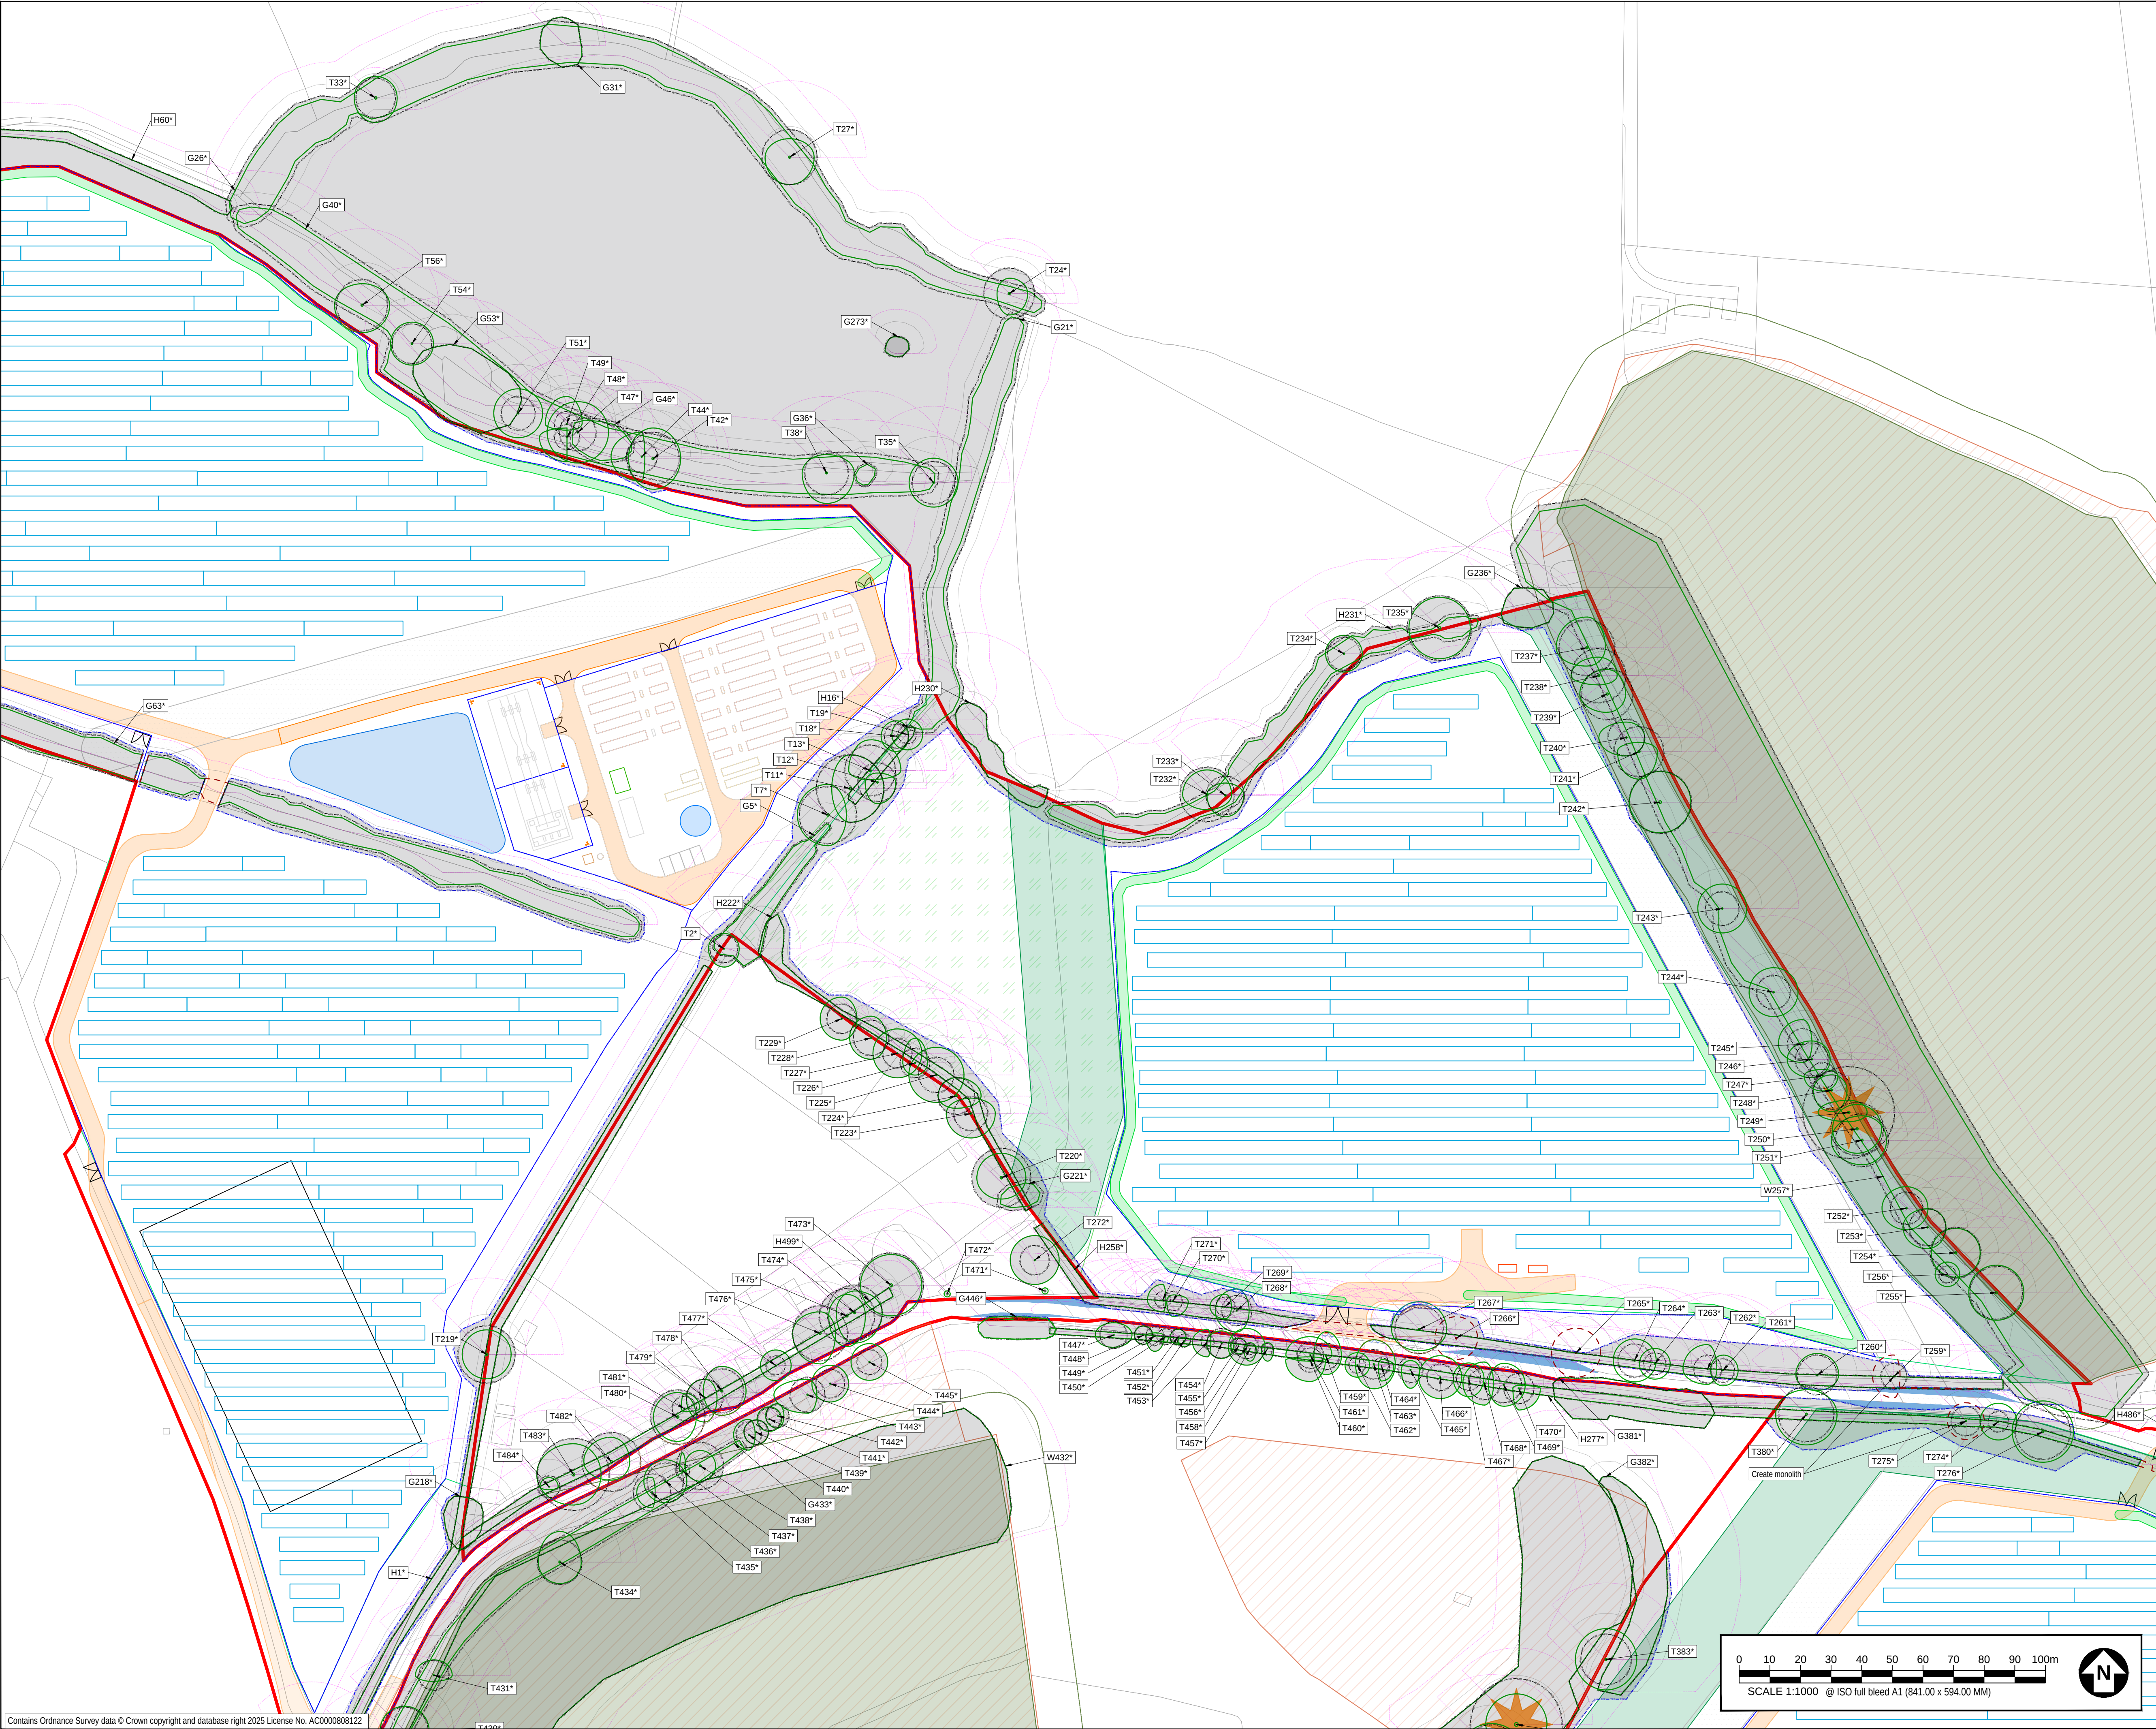

PROJECT

Flaxlands Solar Farm

CLIENT

Ampyr Solar Europe


CONSULTANT

AECOM
Mid Point, Alencon Link,
Basingstoke, Hants,
RG21 7PP
Tel +44 (0) 1256 310 200
www.aecom.com

GENERAL NOTES

1. TREE CATEGORIES AS DEFINED BY BS 5837:2012
2. TREE LOCATIONS ARE BASED ON AERIAL IMAGERY AND GPS CO-ORDINATES FROM ON SITE WALKOVER.
3. * INDICATES A TREE / GROUP WHOSE POSITION IS APPROXIMATE AS BASED UPON AERIAL PHOTOGRAPHY AND ON SITE OBSERVATIONS.
4. PLANS SHOULD BE READ IN CONJUNCTION WITH THE AECOM ARBORICULTURAL REPORT.
5. THE ORIGINAL OF THIS DRAWING WAS PRODUCED IN COLOUR - A MONOCHROME COPY SHOULD NOT BE RELIED UPON.
6. DRAWING REFERENCES:
Habitat/Species.dwg
OSMap.dwg
Flaxlands Shapellies 28 03 2025-RELOCATED PASSING BAYS.dwg

KEY PLAN

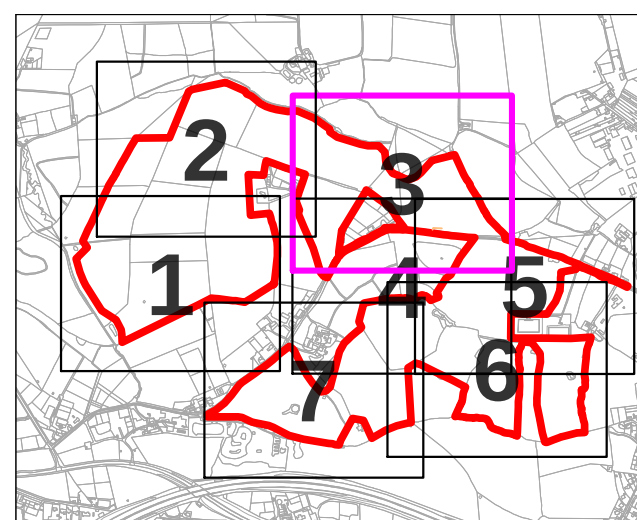

KEY

- SITE BOUNDARY
- EXISTING TREE, GROUP, WOODLAND, OR HEDGE TO BE RETAINED
- EXISTING TREE, GROUP, WOODLAND, OR HEDGE TO BE REMOVED OR PRUNED
- ROOT PROTECTION AREA OF RETAINED TREES (AS DEFINED BY BS 5837:2012)
- VETERAN TREE MARKER/RPA (INDICATES POSITION OF TREE OF VETERAN STATUS)
- ANCIENT TREE MARKER/RPA (INDICATES POSITION OF TREE OF VETERAN STATUS)
- APPROXIMATE SHADING ARCS (AS DEFINED BY BS 5837:2012)
- TREE PROTECTION FENCING
- CONSTRUCTION EXCLUSION ZONE (TRACKING OF PLANT, MATERIALS STORAGE, EXCAVATION AND ALL OTHER CONSTRUCTION ACTIVITIES ARE EXCLUDED WITHIN THESE AREAS FOR THE PURPOSES OF PROTECTING TREE HEALTH)
- CONSTRUCTION WORKING ZONE (MANAGED CONSTRUCTION PROCESSES PERMITTED IN ACCORDANCE WITH THE PRINCIPLES SET OUT WITHIN THE ARBORICULTURAL IMPACT ASSESSMENT)
- GROUND PROTECTION ZONE (MANAGED CONSTRUCTION PROCESSES PERMITTED IN ACCORDANCE WITH THE PRINCIPLES SET OUT WITHIN THE ARBORICULTURAL IMPACT ASSESSMENT)
- ANCIENT WOODLAND (W15m BUFFER ZONE) (AREA CLASSIFIED AS AN ANCIENT WOODLAND)
- PRIORITY HABITAT (CONSIDERED AN AREA OF PRIORITY HABITAT)
- SSSI AREA (AREA CONTAINING SITE OF SPECIAL SCIENTIFIC INTEREST)
- TREE PRESERVATION ORDER (AREA COVERED BY A TREE PRESERVATION ORDER (TPO))
- PERIPHERAL ACCESS TRACK
- ACCESS ROAD
- PASSING PLACES
- SOLAR PANEL
- PERIMETER FENCE
- AREA NOT SUBJECT TO TREE SURVEY

ISSUE/REVISION

NO	DATE	DESCRIPTION
P01	28.04.25	FIRST ISSUE
1/R	DATE	DESCRIPTION

DRAWING STATUS

ISSUE

PROJECT NUMBER

60727989

SHEET TITLE

TREE PROTECTION PLAN
(SHEET 03)

SHEET NUMBER

60727989-ACM-XX-XX-AB-TPP-003

REV.

P01