

Appendix B – Swept Path Analysis and Access Layout

File name: C:\PROJECTS\TEMP\FLAXLANDS\ACM-XX-XX-DR-CE-00-0001-2.DWG
Last saved by: HATTOM\2025-03-28 11:05:28
ISO A2 420mm x 594mm
Approved: CC
Checked: OS
Designer: CH
Project Management Initials:

Contains OS data © Crown copyright and database rights 2024. OS 100041041

AECOM

PROJECT

Flaxlands Solar Farm

CLIENT


Ampyr Solar Europe

CONSULTANT

AECOM
One Temple Quay
Temple Back East
Bristol
BS1 6DZ
www.aecom.com

NOTES

LEGEND

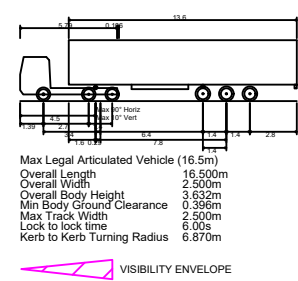

ISSUE/REVISION

NO	DATE	DESCRIPTION

PROJECT NUMBER


60727989


SHEET TITLE

SITE ACCESS TRACKING
AND VISIBILITY CHECK


SHEET NUMBER


ACM-XX-XX-DR-CE-00-0002

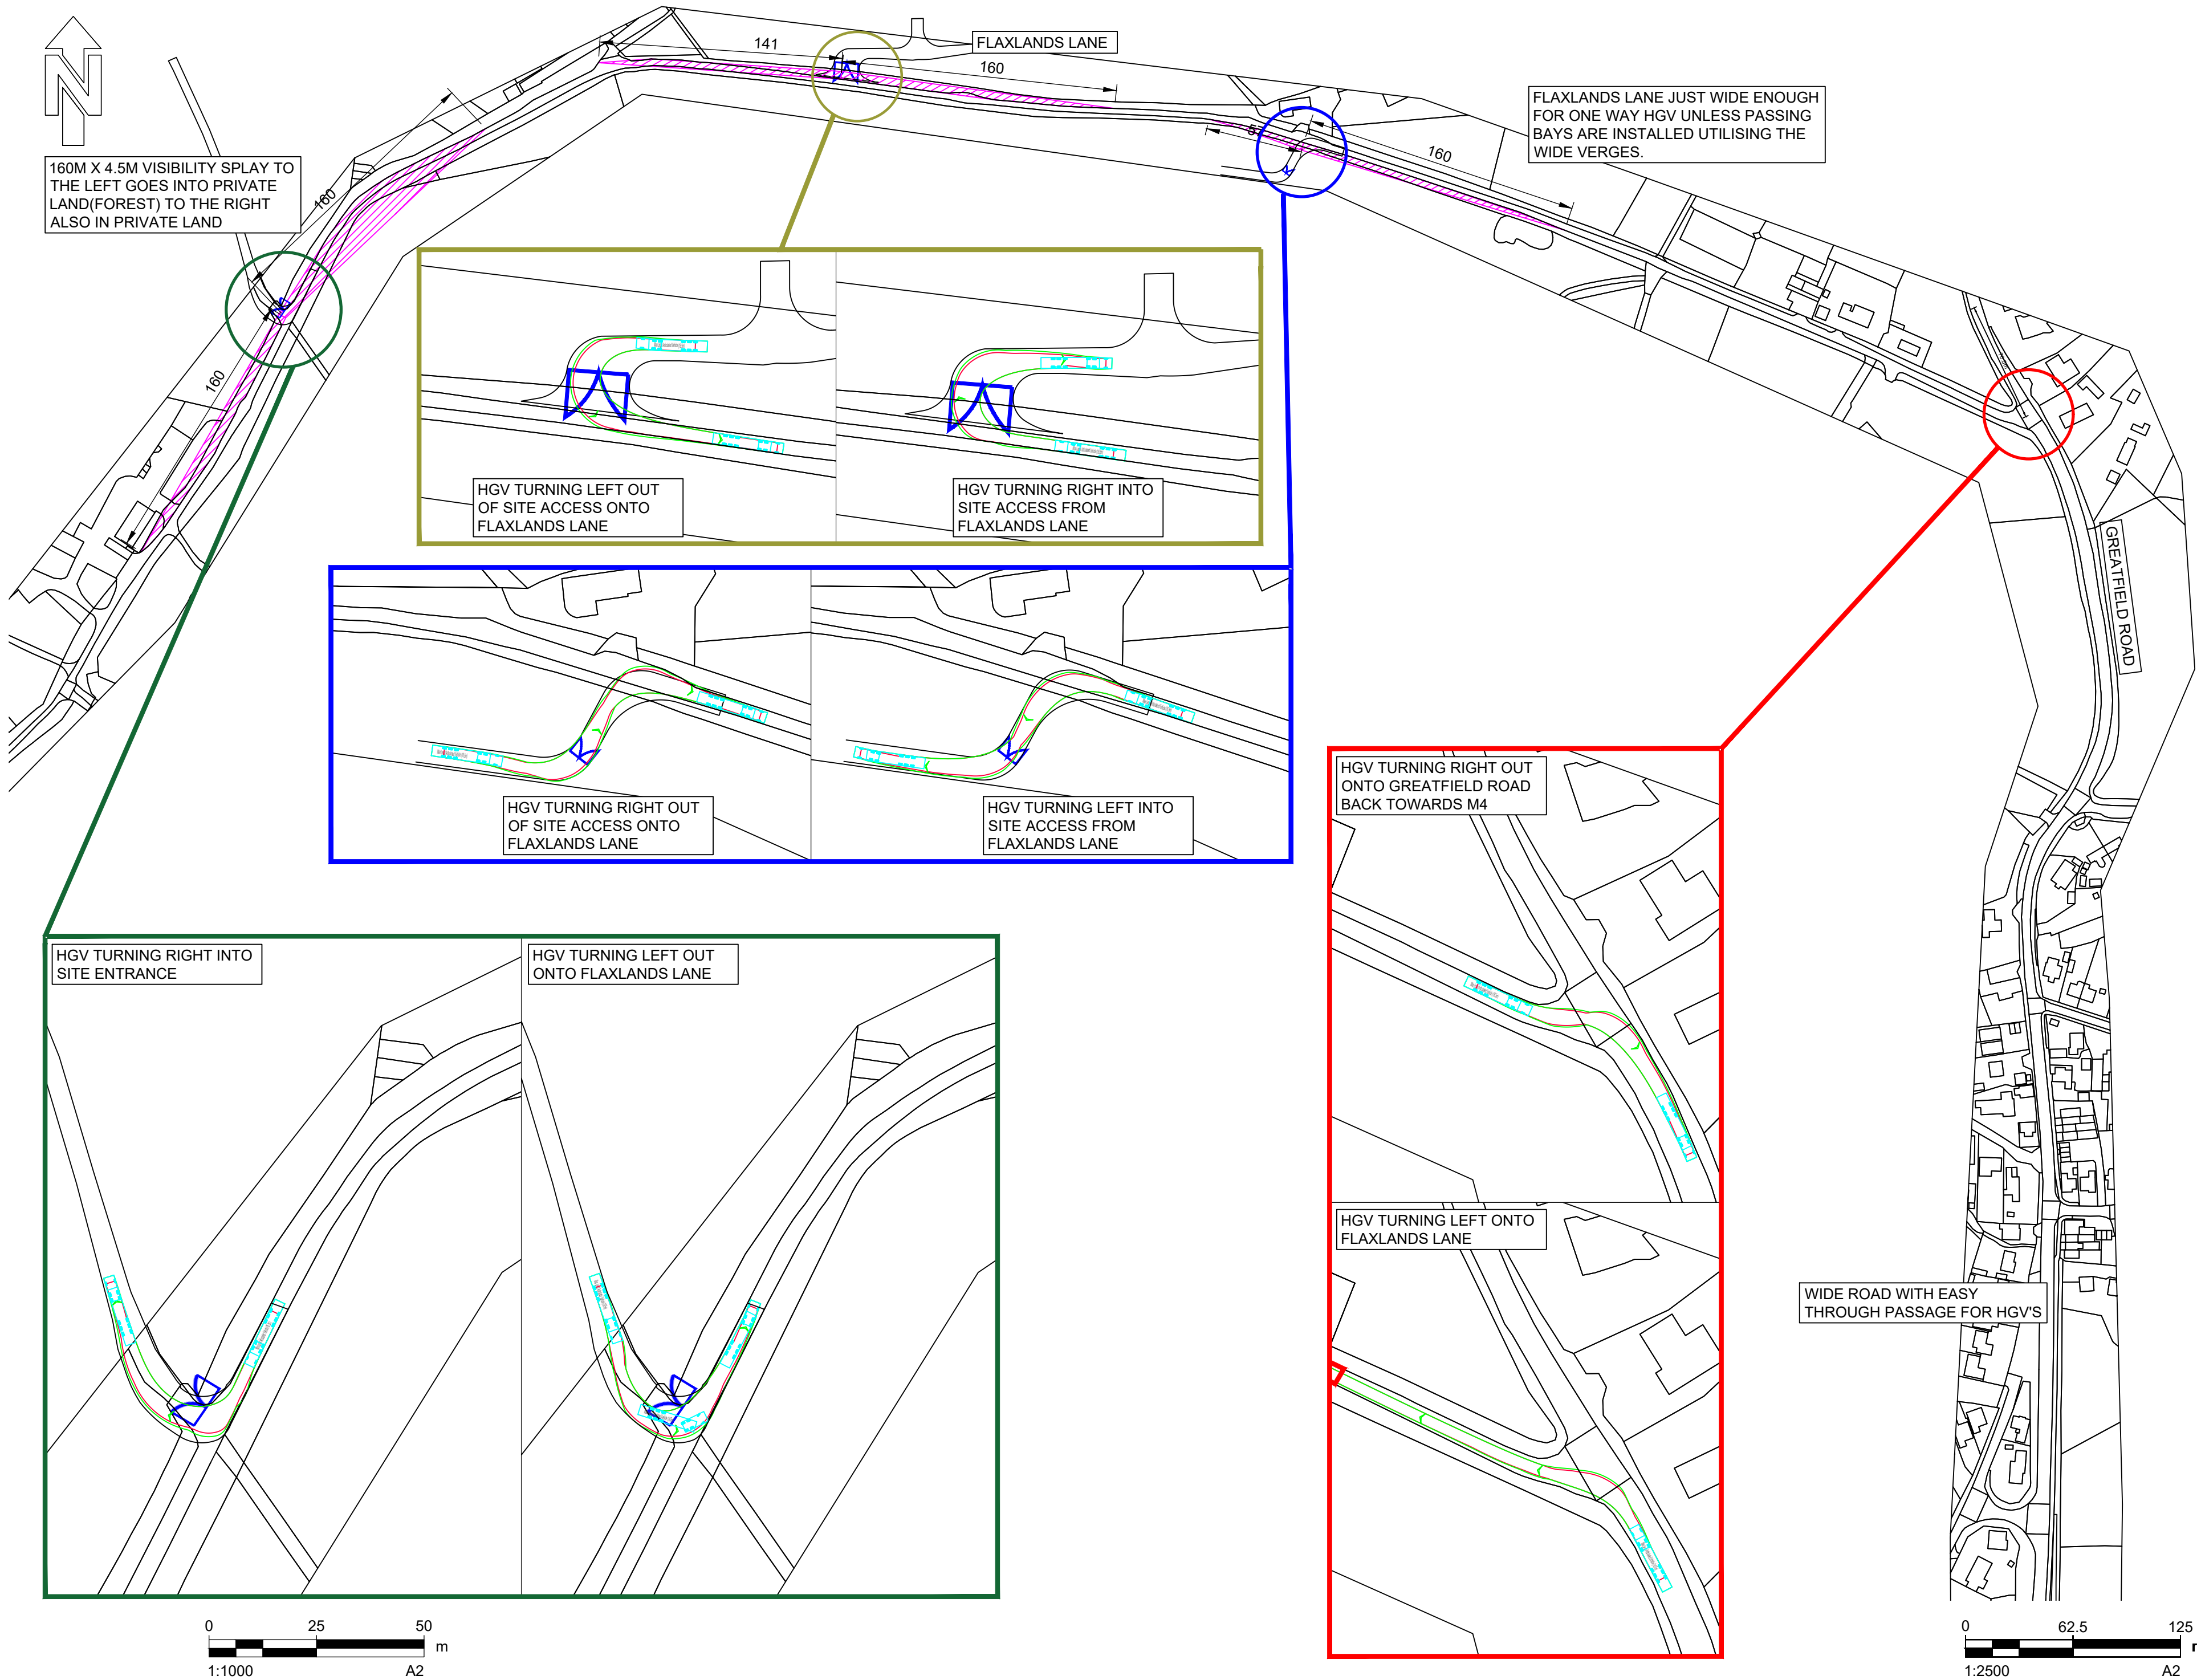

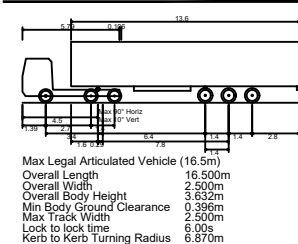


NO	DATE	DESCRIPTION
704	22/04/2025	PASSING BAY UPDATE
703	21/03/2025	BITS FINAL DESIGN
702	20/03/2025	SWMT REMOVED
701	19/12/2024	FIRST ISSUE
IR	DATE	DESCRIPTION

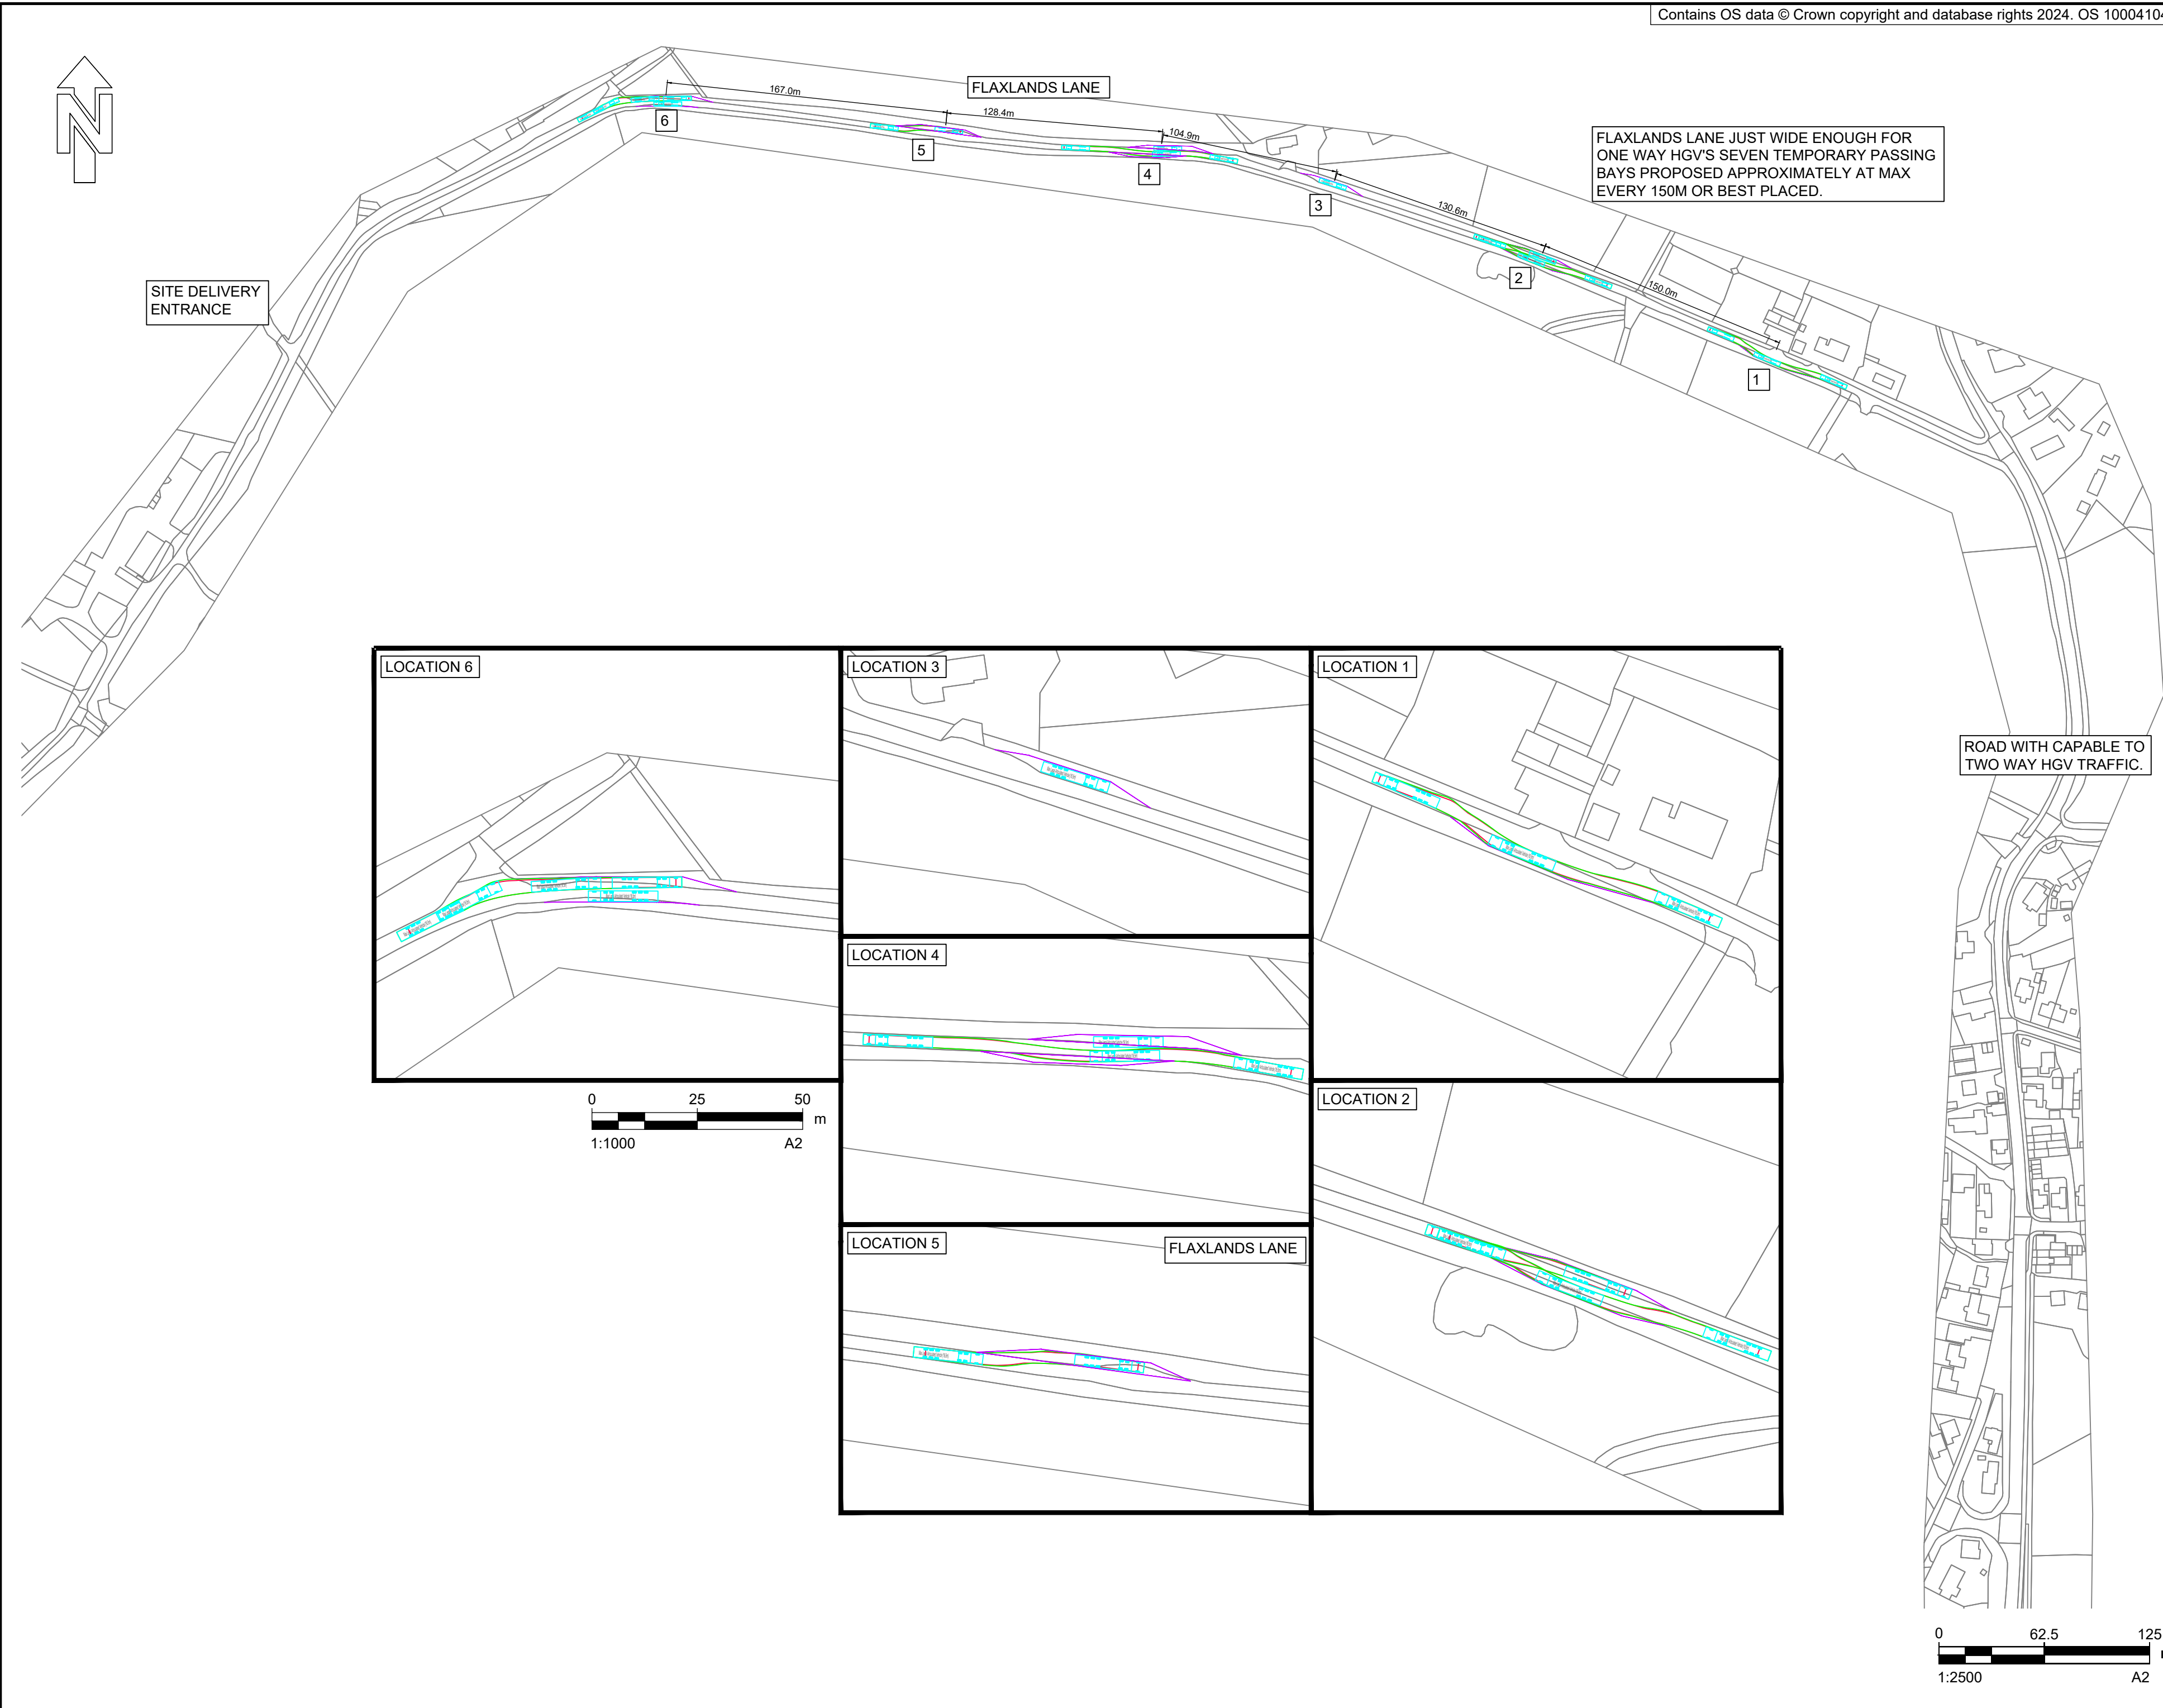

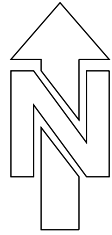


OUTBOUND TRACKING

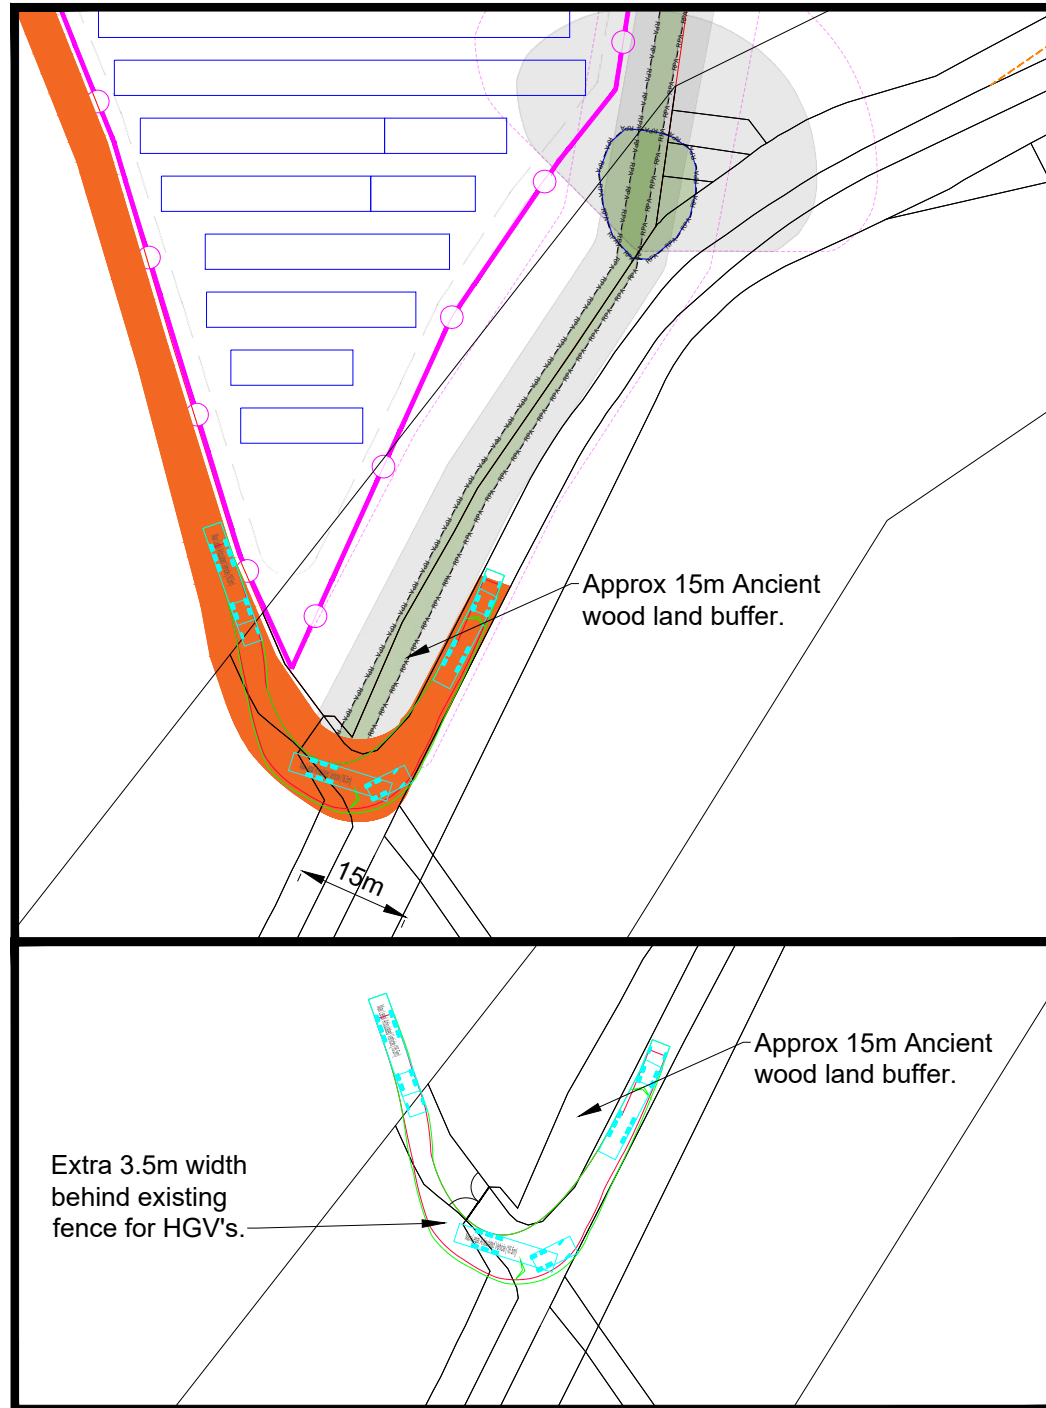


FOR INFORMATION ONLY

INBOUND TRACKING

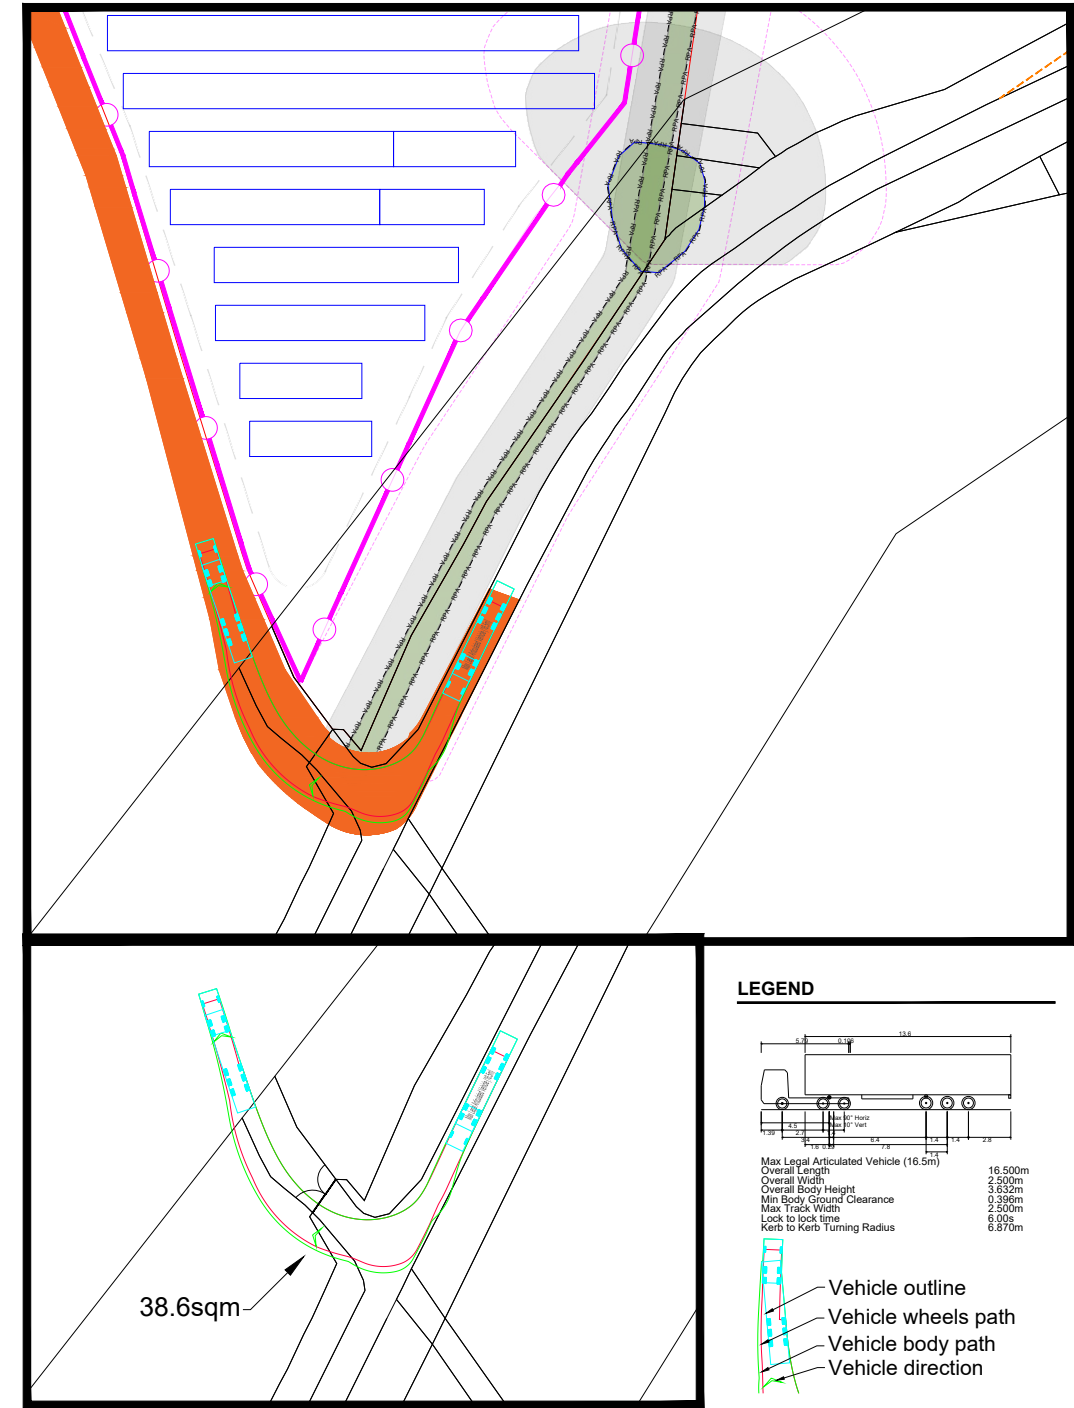

LEGEND

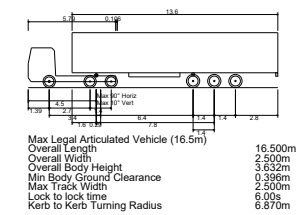

- Vehicle outline
- Vehicle wheels path
- Vehicle body path
- Vehicle direction

