


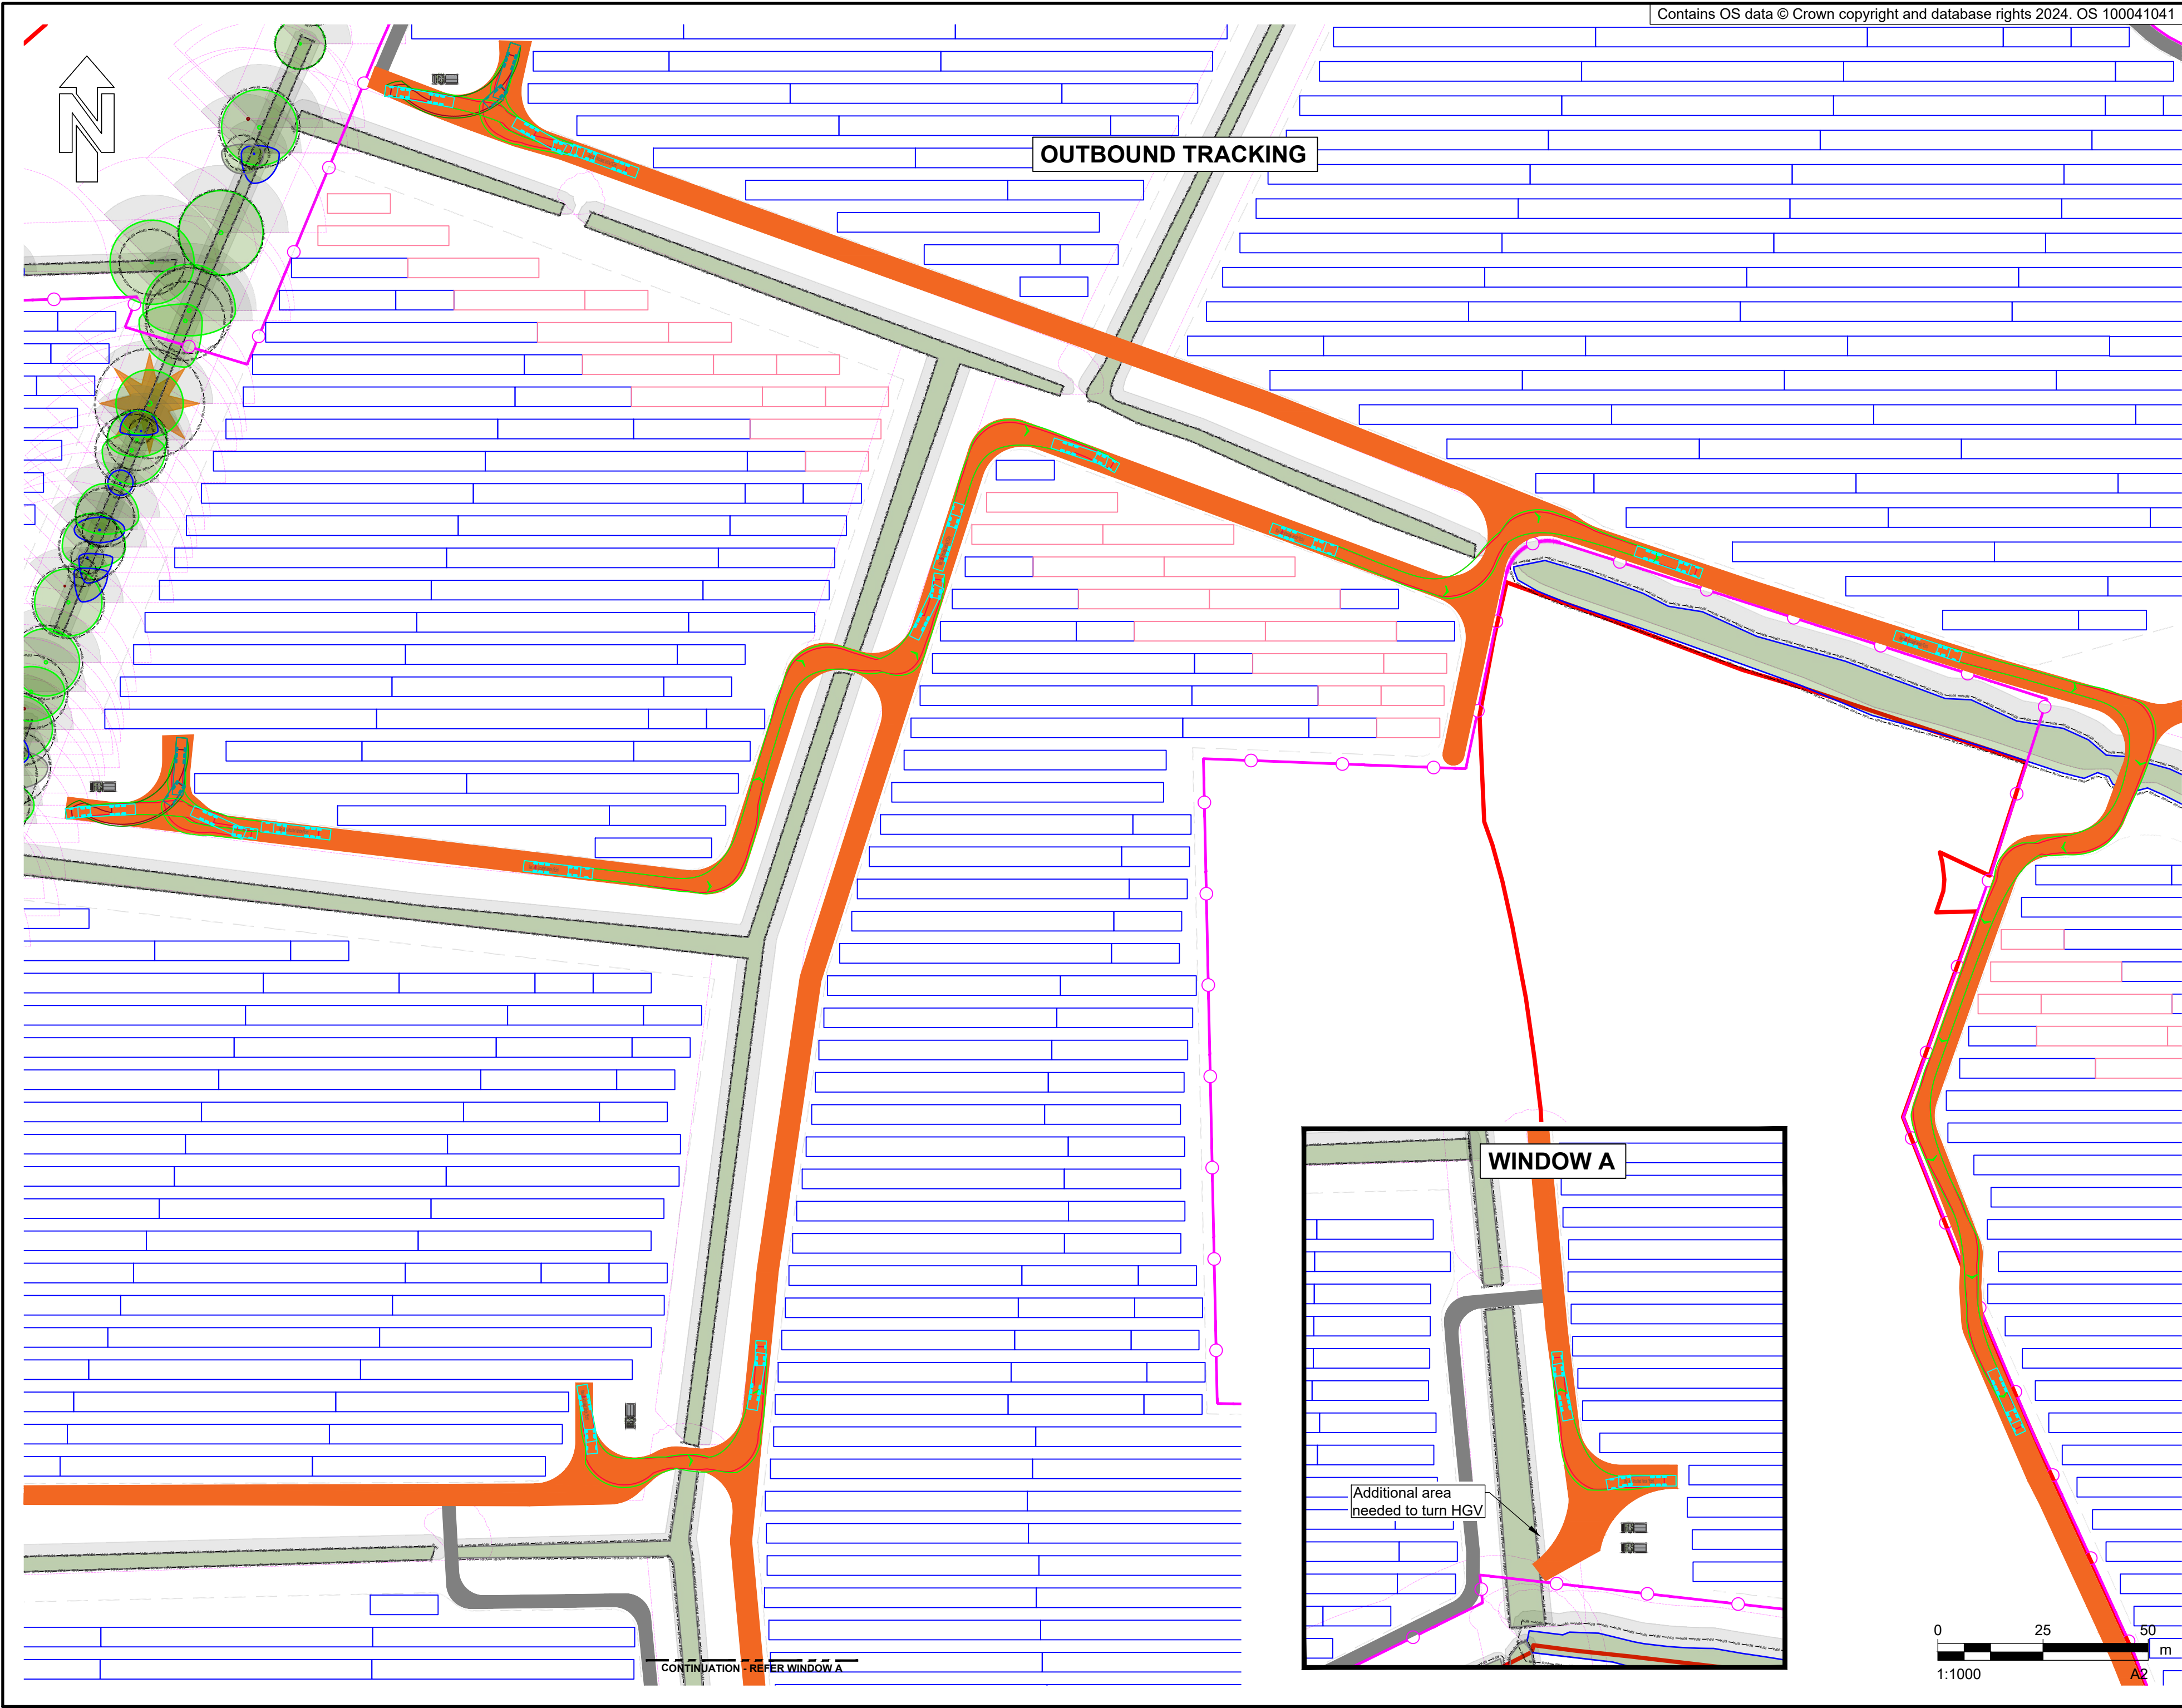

AECOM

PROJECT

Flaxlands Solar Farm

CLIENT

Ampyr Solar Europe

CONSULTANT

AECOM
One Temple Quay
Temple Back East
Bristol
BS1 6DZ
www.aecom.com

NOTES

LEGEND

- Vehicle outline
- Vehicle wheels path
- Vehicle body path
- Vehicle direction

ISSUE/REVISION

IR	DATE	DESCRIPTION
PR1	27/03/2025	SITE FINAL DESIGN
PR2	27/03/2025	INTERNAL ROAD AND TRACKING UPDATE
PR3	20/01/2025	KEY MAP UPDATE
PR1	14/01/2025	FIRST ISSUE

KEY PLAN

PROJECT NUMBER

60727989

SHEET TITLE

SITE ACCESS AND EGRESS
OUT BOUND
HGV DELIVERY TRACKING

SHEET NUMBER

ACM-XX-XX-DR-CE-00-0007

This drawing has been prepared for the use of AECOM's client. It may not be used, modified, reproduced or relied upon by third parties, except as agreed by AECOM or as required by law. AECOM accepts no responsibility, and denies any liability whatsoever, to any party that uses or relies on this drawing without AECOM's express written consent. Do not scale this document. All measurements must be obtained from the stated dimensions.



Contains OS data © Crown copyright and database rights 2024. OS 100041041

AECOM

PROJECT

Flaxlands Solar Farm

CLIENT


Ampyr Solar Europe

CONSULTANT

AECOM
One Temple Quay
Temple Back East
Bristol
BS1 6DZ
www.aecom.com

NOTES

LEGEND

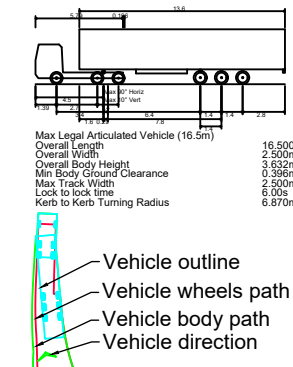

ISSUE/REVISION

NO.	DATE	DESCRIPTION

KEY PLAN



PROJECT NUMBER

60727989

SHEET TITLE

SITE ACCESS AND EGRESS
PLANT AND BATTERY TRACKING
HGV DELIVERY TRACKING

SHEET NUMBER

ACM-XX-XX-DR-CE-00-0008

