


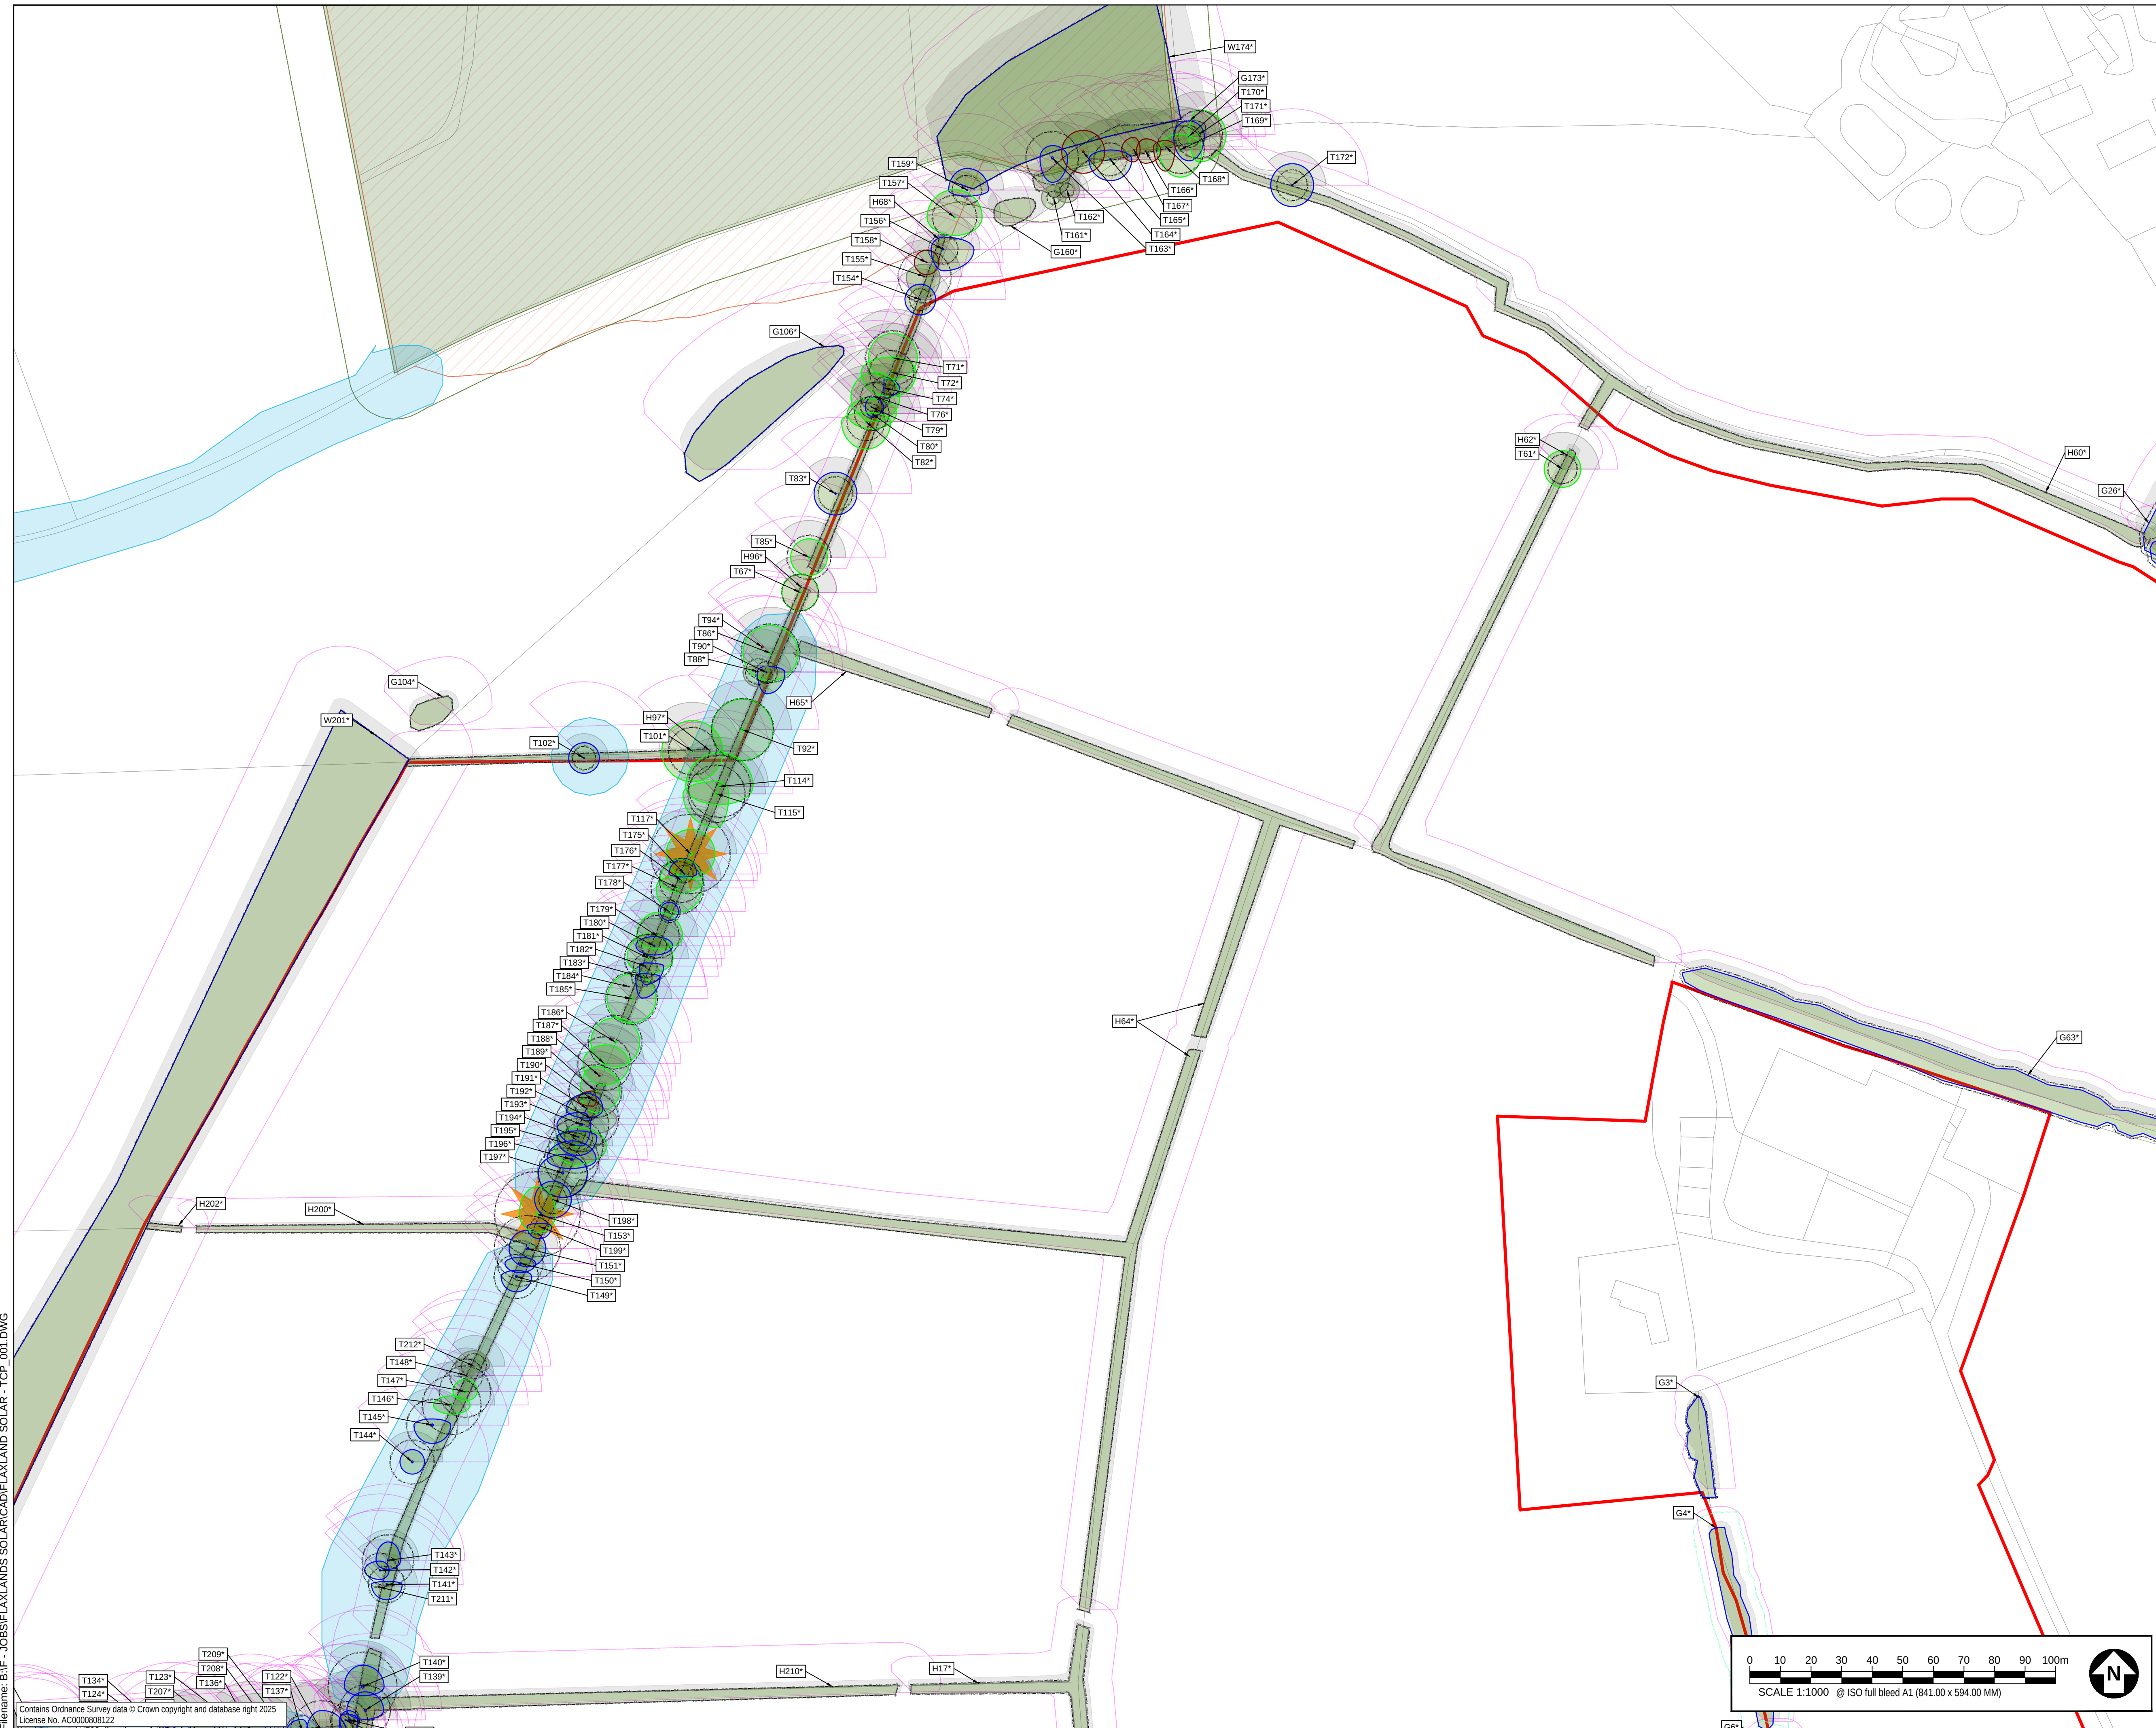



PROJECT

Flaxlands Solar Farm

CLIENT

Ampyr Solar Europe


CONSULTANT

AECOM
Plumer House, Third Floor,
East Wing, Tallyour Road
Plymouth, PL6 5DH
Tel +44(0)1752 676700
Fax +44(0)870 238 6023
www.aecom.com

GENERAL NOTES

1. TREE CATEGORIES AS DEFINED BY BS 5837:2012
2. TREE LOCATIONS ARE BASED ON AERIAL IMAGERY AND GPS CO-ORDINATES FROM ON SITE WALKOVER.
3. * INDICATES A TREE / GROUP WHOSE POSITION IS APPROXIMATE AS BASED UPON AERIAL PHOTOGRAPHY AND ON SITE OBSERVATIONS.
4. PLANS SHOULD BE READ IN CONJUNCTION WITH THE AECOM ARBORICULTURAL REPORT.
5. THE ORIGINAL OF THIS DRAWING WAS PRODUCED IN COLOUR - A MONOCHROME COPY SHOULD NOT BE RELIED UPON.
6. DRAWING REFERENCES:
Habitat&Species.dwg
OSMap.dwg

KEY PLAN

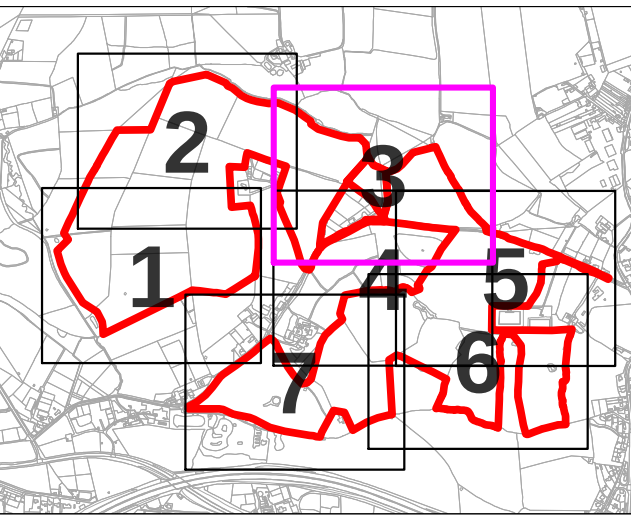

KEY

- SITE BOUNDARY
- A CATEGORY TREE, GROUP, HEDGE, OR WOODLAND (HIGH QUALITY & VALUE)
- B CATEGORY TREE, GROUP, HEDGE, OR WOODLAND (MODERATE QUALITY & VALUE)
- C CATEGORY TREE, GROUP, HEDGE, OR WOODLAND (LOW QUALITY & VALUE)
- U CATEGORY TREE, GROUP, HEDGE, OR WOODLAND (UNSUITABLE FOR RETENTION)
- ROOT PROTECTION AREAS (RPA) (AS DEFINED BY BS 5837:2012)
- ★ VETERAN TREE MARKER/RPA (INDICATES POSITION OF TREE OF VETERAN STATUS)
- ★ ANCIENT TREE MARKER/RPA (INDICATES POSITION OF TREE OF ANCIENT STATUS)
- APPROXIMATE SHADING ARC (AS DEFINED BY BS 5837:2012)
- APPROXIMATE MATURE SHADING ARC (AS DEFINED BY NHBC)
- ANCIENT WOODLAND (W15m BUFFER ZONE) (AREA CLASSIFIED AS AN ANCIENT WOODLAND)
- PRIORITY HABITAT (CONSIDERED AN AREA OF PRIORITY HABITAT)
- SSSI AREA (AREA CONTAINING SITE OF SPECIAL SCIENTIFIC INTEREST)
- TREE PRESERVATION ORDER (AREA COVERED BY A TREE PRESERVATION ORDER (TPO))
- AREA NOT SUBJECT TO TREE SURVEY

ISSUE/REVISION

POI	DATE	DESCRIPTION

DRAWING STATUS

ISSUE

PROJECT NUMBER

60727989

SHEET TITLE

TREE CONSTRAINTS PLAN
(SHEET 03)

SHEET NUMBER

60727989-ACM-XX-XX-AB-TCP-003

REV.

P01

This drawing has been prepared for the use of AECOM's client. It may not be used, modified, reproduced or relied upon by third parties, except as agreed by AECOM or as required by law. AECOM accepts no responsibility, and denies any liability whatsoever, to any party that uses or relies on this drawing without AECOM's express written consent. Do not scale this document. All measurements must be obtained from the stated dimensions.

