
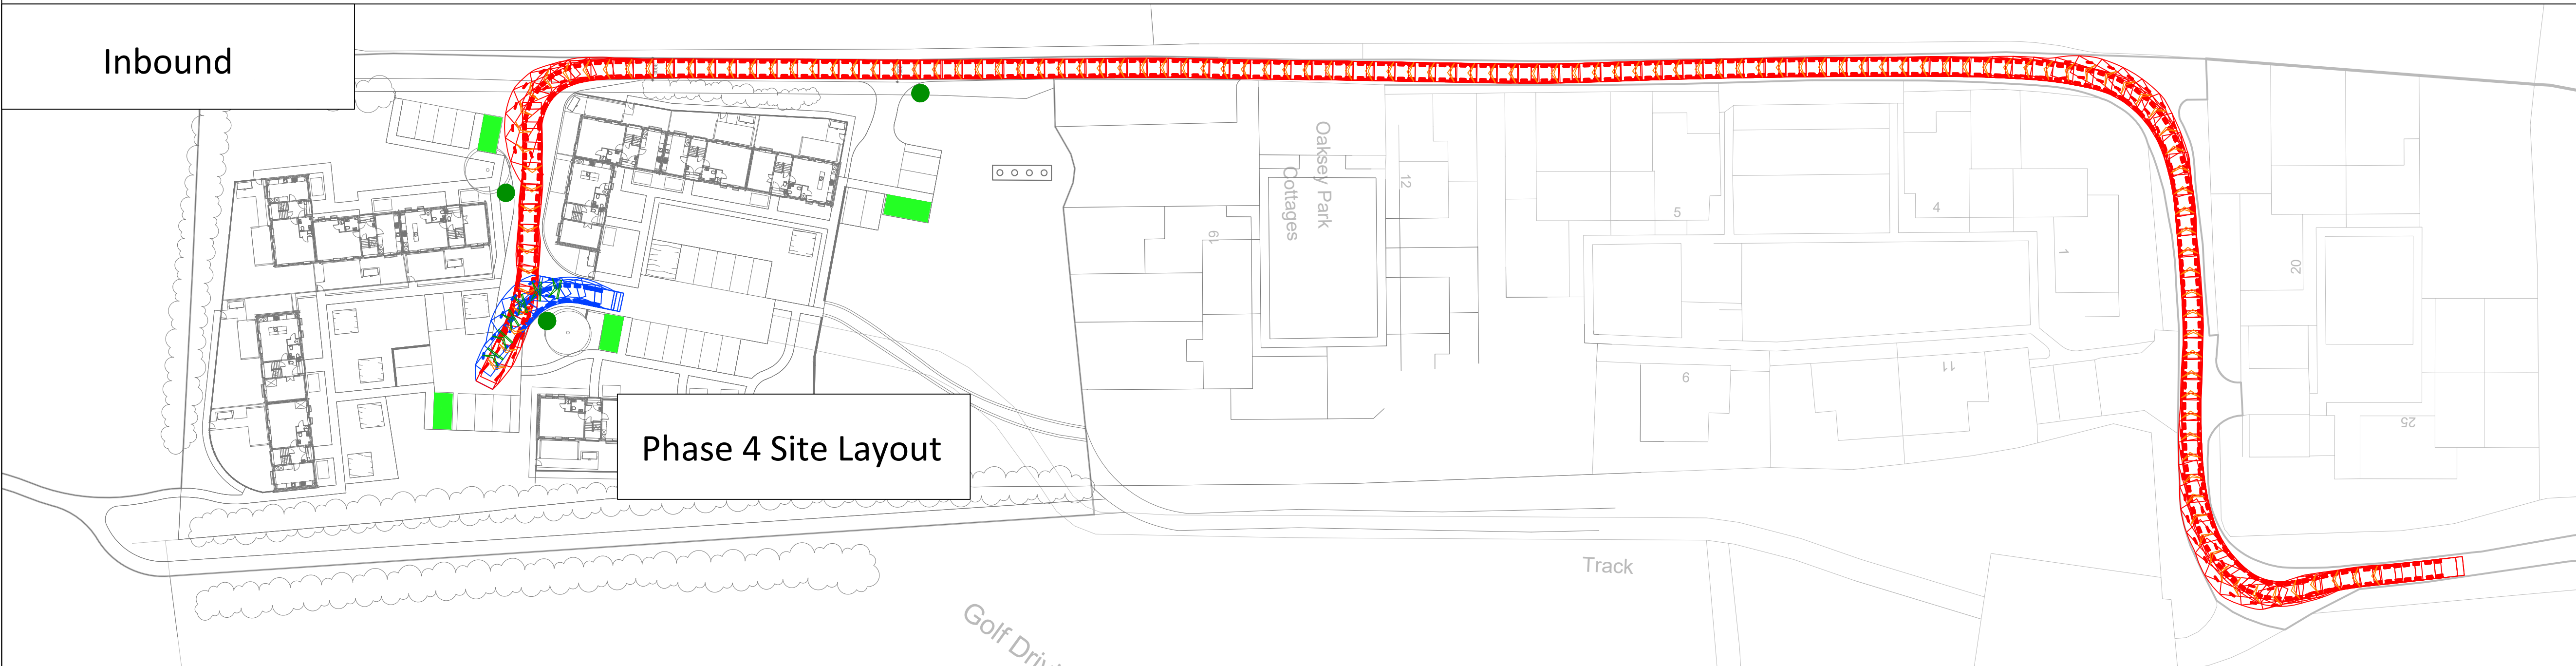


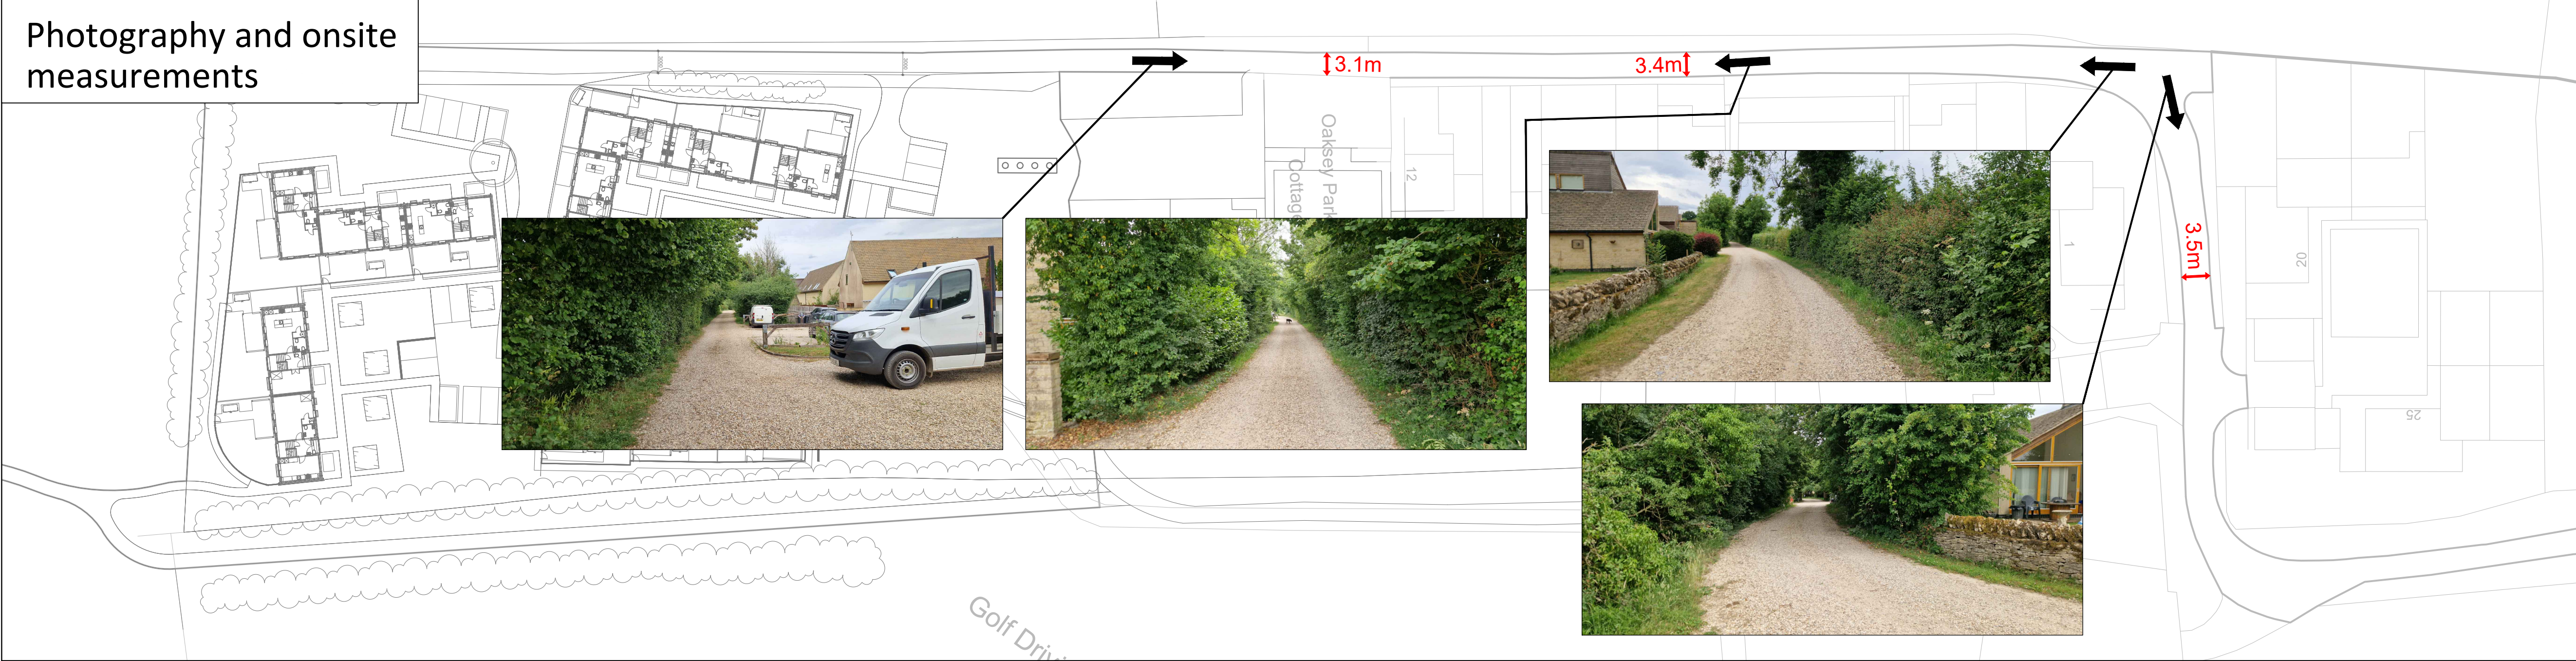

Status

FOR INFORMATION

This drawing is produced for initial discussion and illustrative purposes only, and should not be relied upon for tender or pricing purposes.

0m 25m
Scale 1:500

NOTES

1. This drawing is based on site layout from NC Architects drawing no. 1630-106C and their site location plan drawing no. 1630-120

KEY

Phoenix 2 One-Pass (with Elite 6x4 chassis)
Overall Length 11.180m
Overall Width 2.550m
Overall Body Height 3.760m
Min Body Ground Clearance 0.312m
Track Width 2.550m
Lock to lock time 4.00s
Kerb to Kerb Turning Radius 10.150m

Bin store
Waste collection point
Existing track width
Location and direction of photograph

Rev	Date	Description	Drawn	Check
A	02/07/25	Planning layout updated	TLH	TP
#	26/06/25	First issue	TLH	TP

pfa
consulting
planning and engineering, now and for the future
www.pfaconsulting.co.uk
Stratton Park House, Wanborough Road, Swindon, SN3 4HG

Client

Oaksey Park Ltd

Project

Oaksey Park Golf & Leisure

Drawing Title

Swept Path Analysis
Refuse Collection Vehicle

Sheet 1 of 1

Drawing No.	Rev
C887/1	A

E-Mail: thillier@pfaconsulting.co.uk

A1