



TYPICAL TRANSVERSAL SECTION- TYPE 1 (INTERNAL ACCESS ROAD)

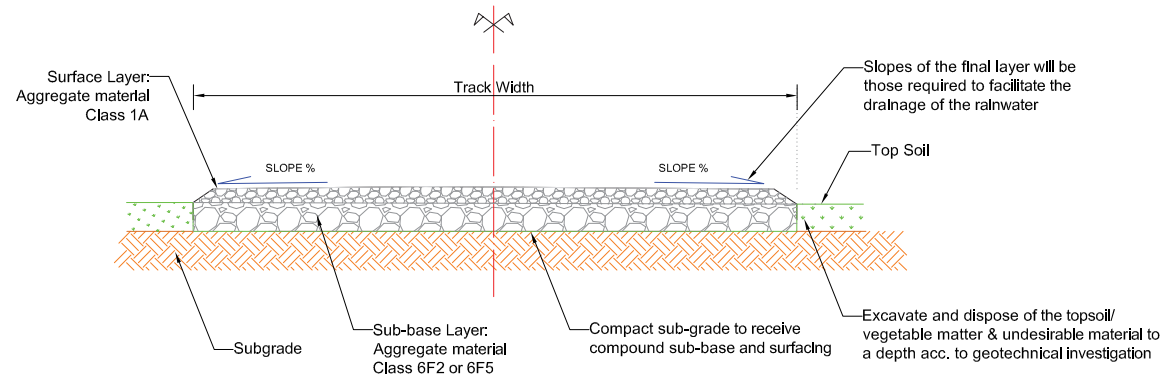

TYPICAL TRANSVERSAL SECTION- TYPE 2 (PERIPHERAL TRACK)

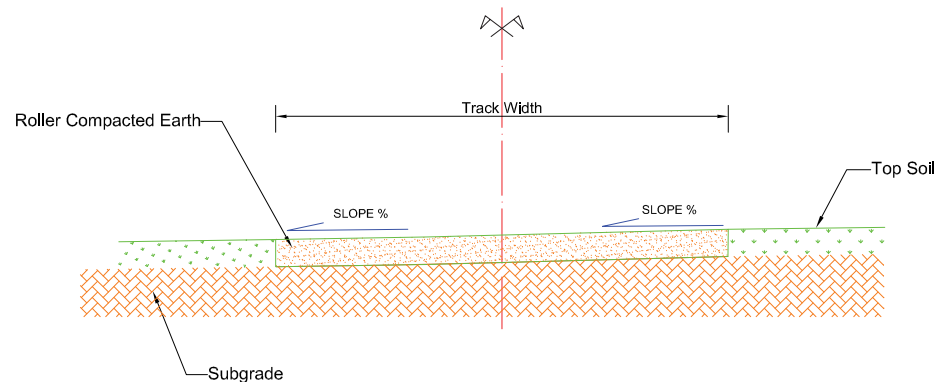

REMARK:

- Concerning material's availability, alternative materials of similar properties will be chosen.
- Where slope direction crosses the road, the final track layer will be constructed at the existing ground level to avoid blocking the passage of the water
- Material's thickness depends on geotechnical investigation results.

0 1 2m

SCALE - 1:50 @A4

CHECK BOX			
AS-BUILT	FOR APPROVAL	FOR CONSTRUCTION	
☐	☐	☐	

R1	02.04.2025	FOR INFORMATION	NY
RO	18.03.2025	FOR INFORMATION	NY
No.	DATE	REMARKS	PRPD BY

REVISIONS HISTORY

PROJECT TITLE:-
FLAXLANDS SOLAR FARM

PROPOSER
AMPYR

DRAWING NUMBER:-
FIGURE 4.11

DRAWING TITLE:-
INTERNAL ACCESS/PERIPHERAL TRACK CROSS-SECTION

SITE CO-ORDINATES	51°33'59.74"N, 1°54'36.96"W
SHEET NO.	10F1
SCALE	1:50
PREPARED BY	NY
PAPER SIZE	A4
DATE	02.04.2025
REV NO.	R1