




Side View of Mounting Structure
(2x Portrait) with Ground Inclination

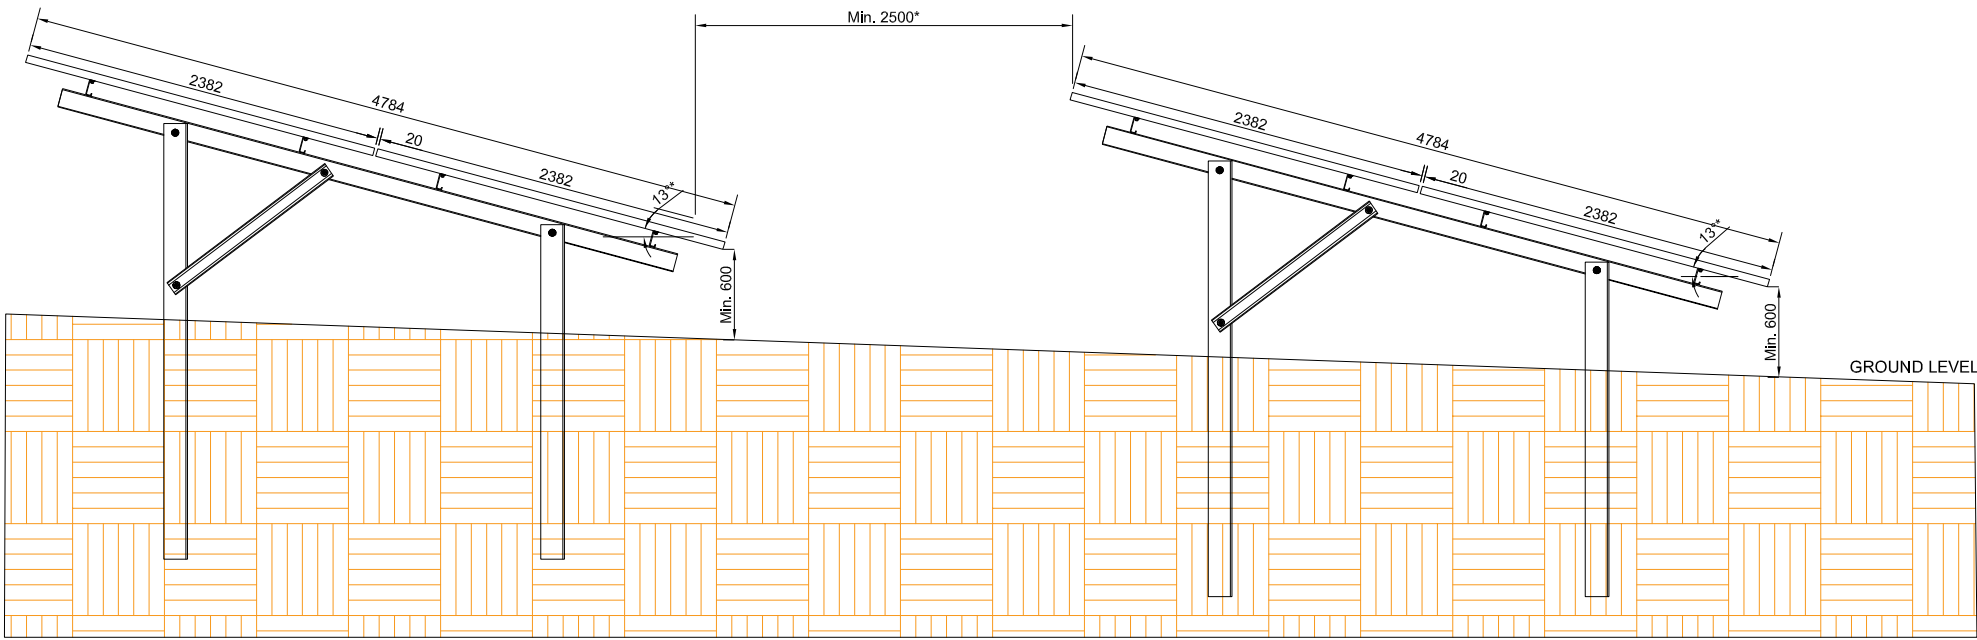

Proposed Front View of Mounting
Structure (2x Portrait)

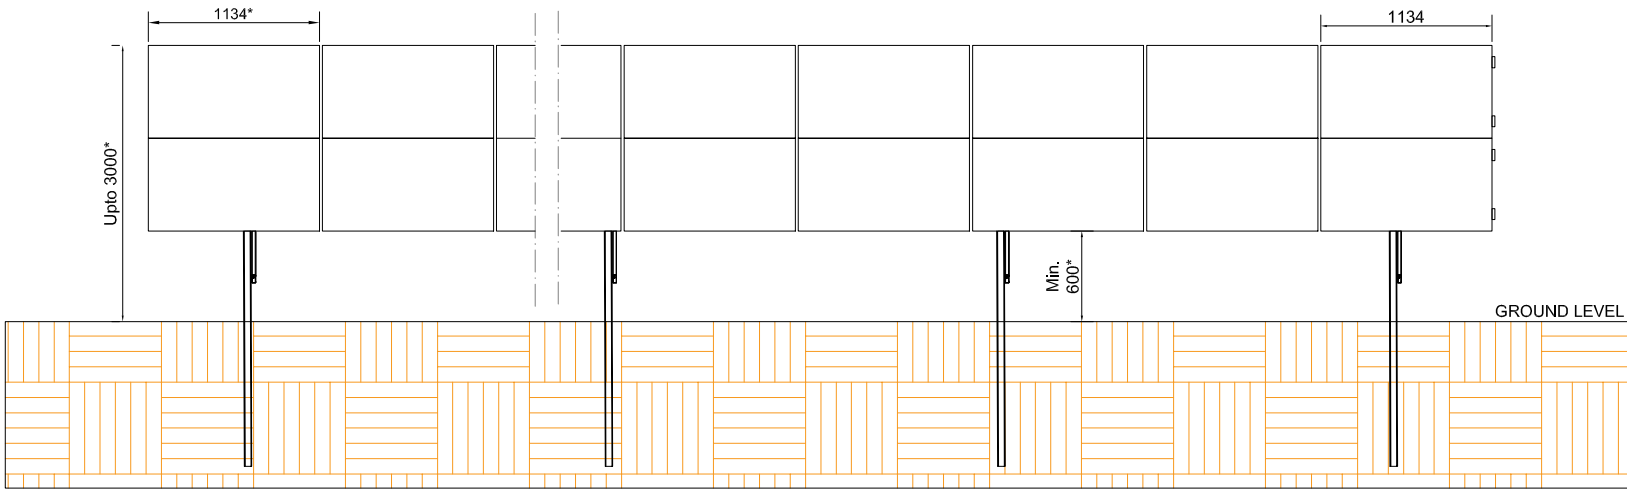

Proposed Back View of Mounting
Structure (2x Portrait)

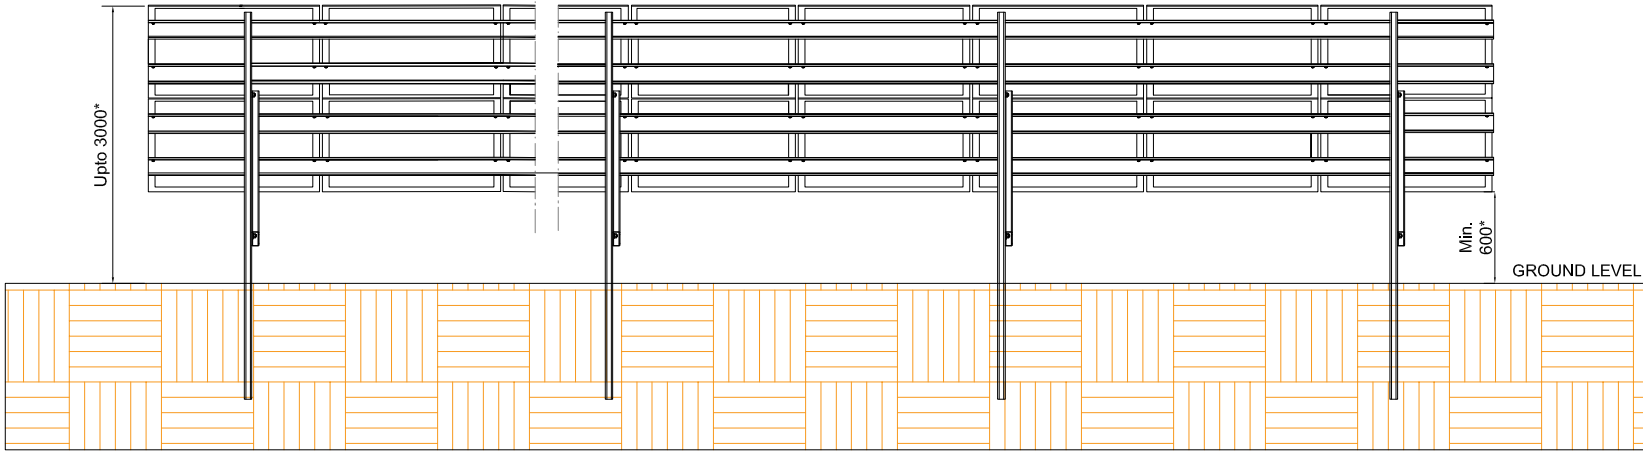

NOTE:

- ALL DIMENSIONS ARE IN MM.
- TILT ANGLE WILL VARY FROM 12 TO 20 DEGREES BASED ON MODULE SELECTED AT FINAL DESIGN



SCALE - 1:50 @A3

THIS DRAWING PRODUCED BY AMPYR ENERGY TECH PVT. LTD. IN CONNECTION WITH THE PROJECT, INCLUDING FOR
CONSTRUCTION AND INSTALLATION. PROPERTY RIGHTS ARE RESERVED BY AMPYR ENERGY TECH PVT. LTD. ANY
REPRODUCTION OR USE OF THIS DRAWING WITHOUT THE WRITTEN PERMISSION OF AMPYR ENERGY TECH PVT. LTD.
IS STRICTLY PROHIBITED.

CHECK BOX			
AS-BUILT	INFORMATION	FOR APPROVAL	FOR CONSTRUCTION
☐	☒	☐	☐

RO	18.03.2025	FOR INFORMATION	NY
No.	DATE	REMARKS	PRPD BY

REVISIONS HISTORY

PROPOSER:-



PROJECT TITLE:-

FLAXLANDS SOLAR FARM

DRAWING NUMBER:-

FIGURE 4.3

DRAWING TITLE:-

SOLAR PANEL ELEVATIONS

SITE CO-ORDINATES		51°33'59.74"N, 1°54'36.96"W	
SHEET NO.	10F1	SCALE	1:50
PREPARED BY	NY	PAPER SIZE	A3
DATE	18.03.2025	REV NO.	R0