


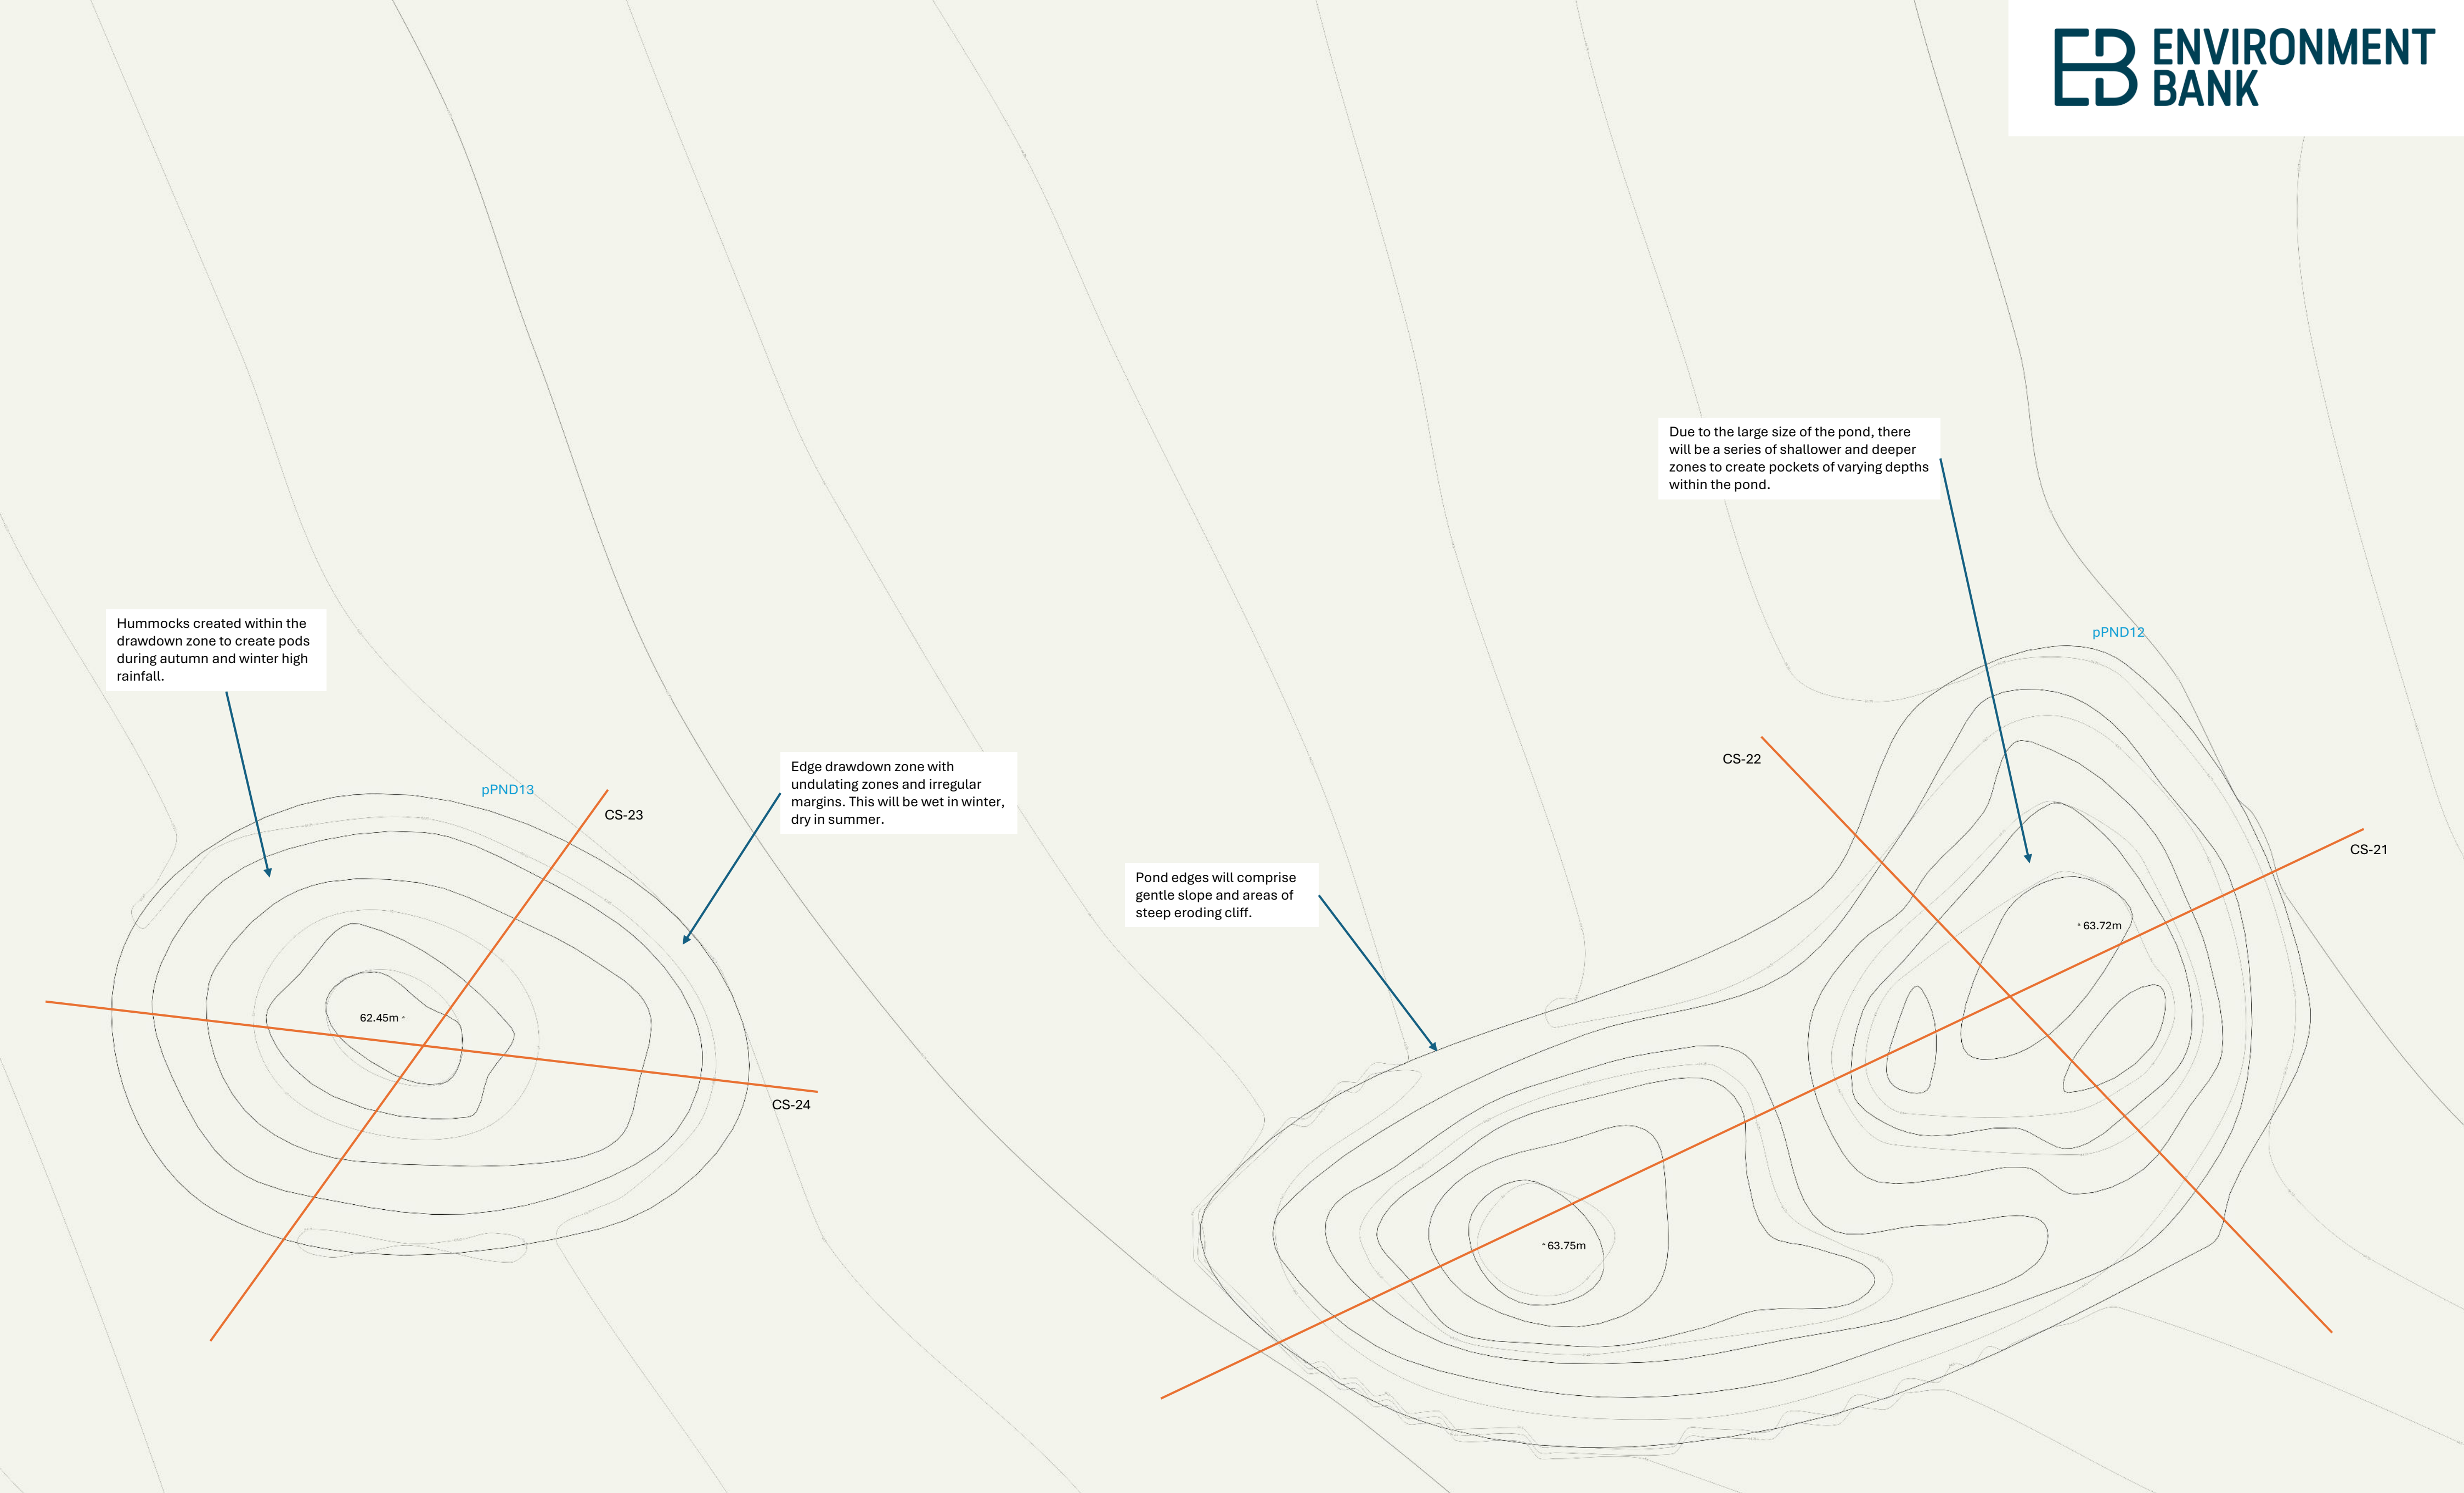

TITLEpPND12 & pPND13 LAYOUT		DRAWNLS APPROVEDJA DATE18/07/2025	GENERAL NOTES: - All dimensions and levels shown in metres unless otherwise stated. - Utilities search/PEA undertaken on 11/05/2023 and June 2025 respectively for the design phase of this project. - Relevant consent to be sought before the construction phase. - Construction works to be undertaken by a competent contractor with experience installing pond and habitat restoration works. - Designs are semi-indicative. The exact location of proposed features should be determined on site by a suitably qualified geomorphologist.	DESIGN ASSUMPTIONS: - We assume that excess spoil can be spread on site or used to create additional habitat bunds following the planting specification. - We assume there will be suitable plant access on site. - Relevant consent to be sought before the construction phase. - The design is based on the assumption that the Defra LiDAR is accurate and fit for purpose. - We assume no additional utilities have been installed on site since the utility service search was undertaken in 2023. An updated search will need to be carried out within three months of the construction commencement date.
PROJECT	WILT18 - STOCKHAM MARSH, WILTSHIRE			
REFERENCE	WILT18-EB-PLA-PONDS-07			
LOCATION	399274.0, 176641.0			

KEY		
	Contours	25cm
	Pond outline with varying depth points	
	Cross section locations	
	Deepest areas indicated by their contour level	