



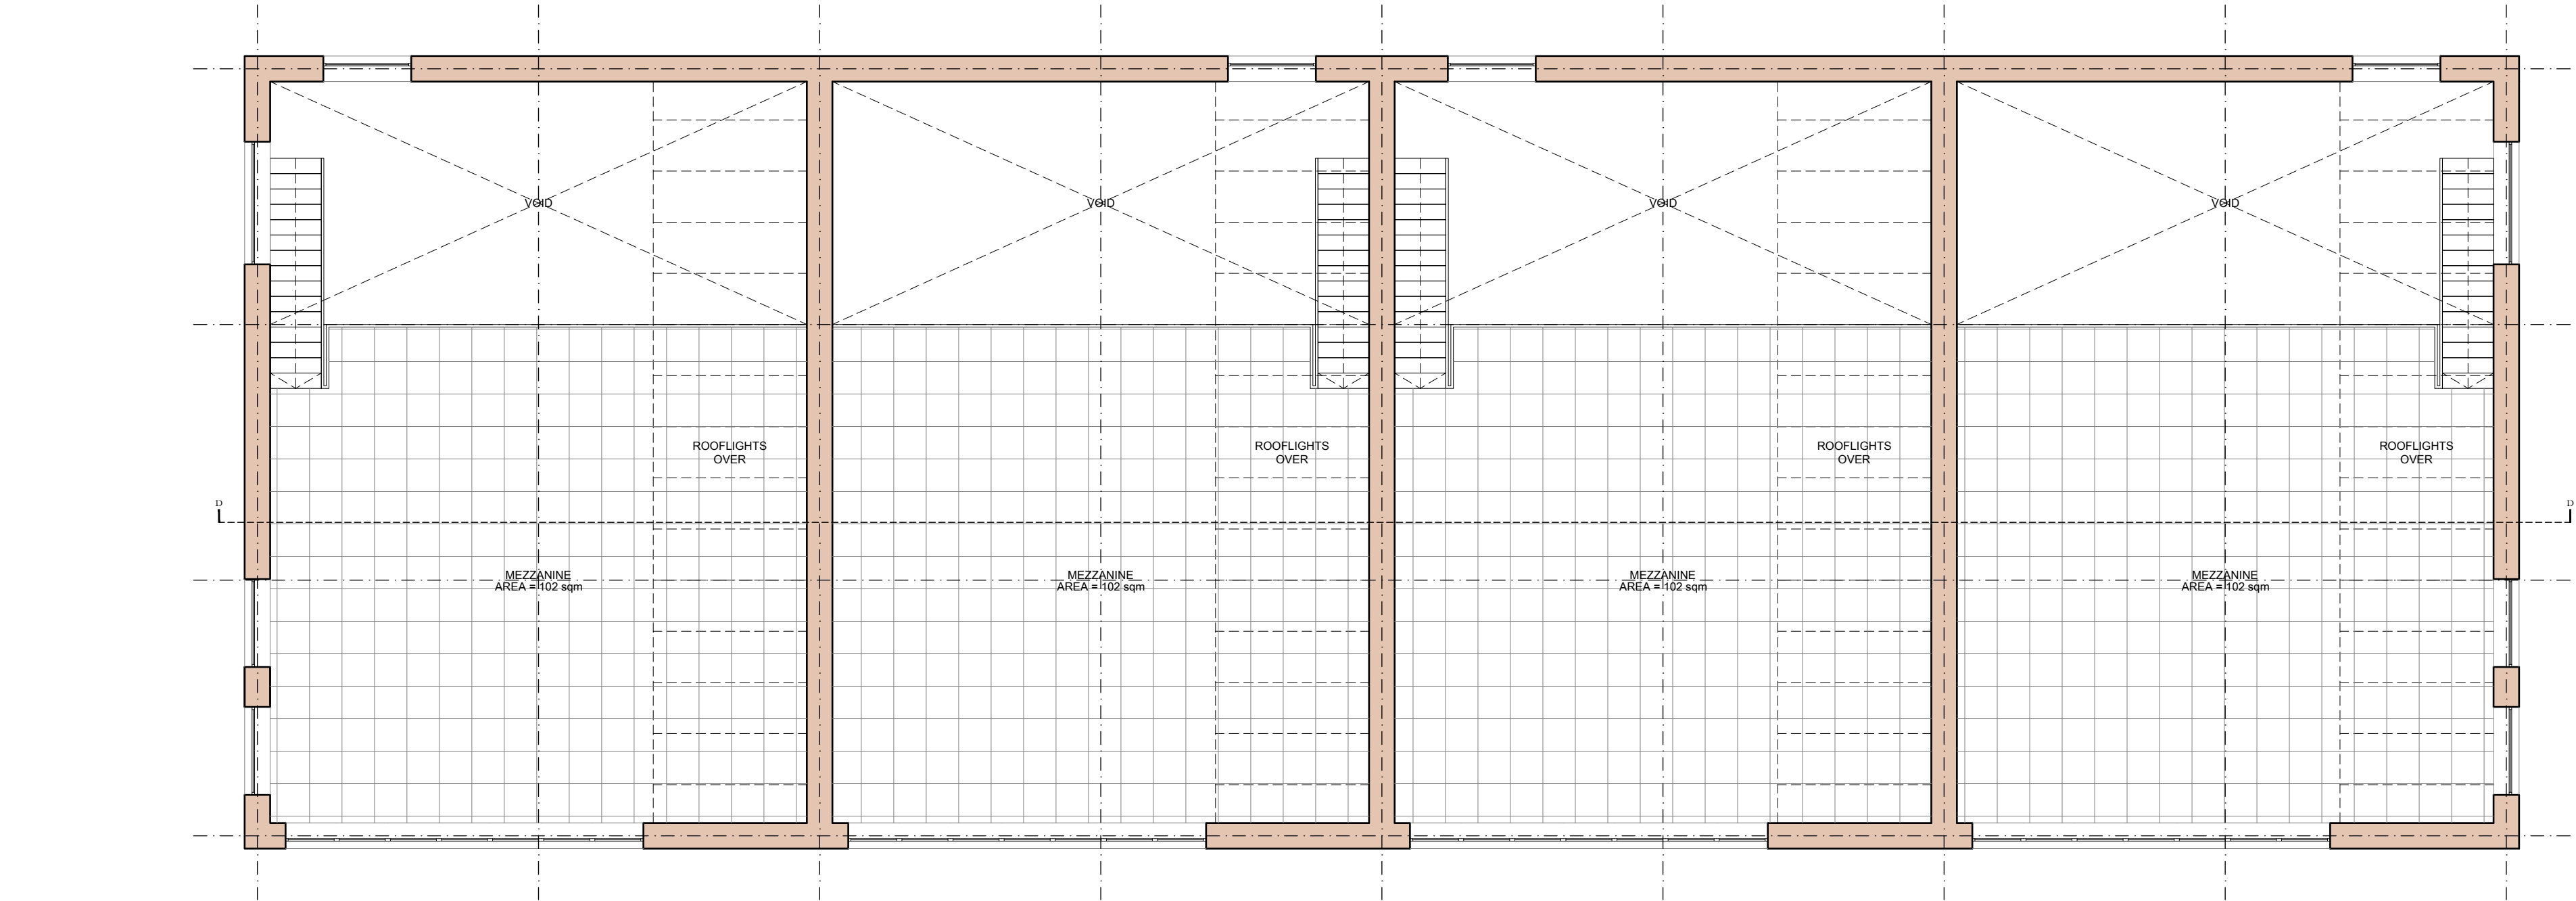

0 5m
First Floor Plan - Block B
Proposed

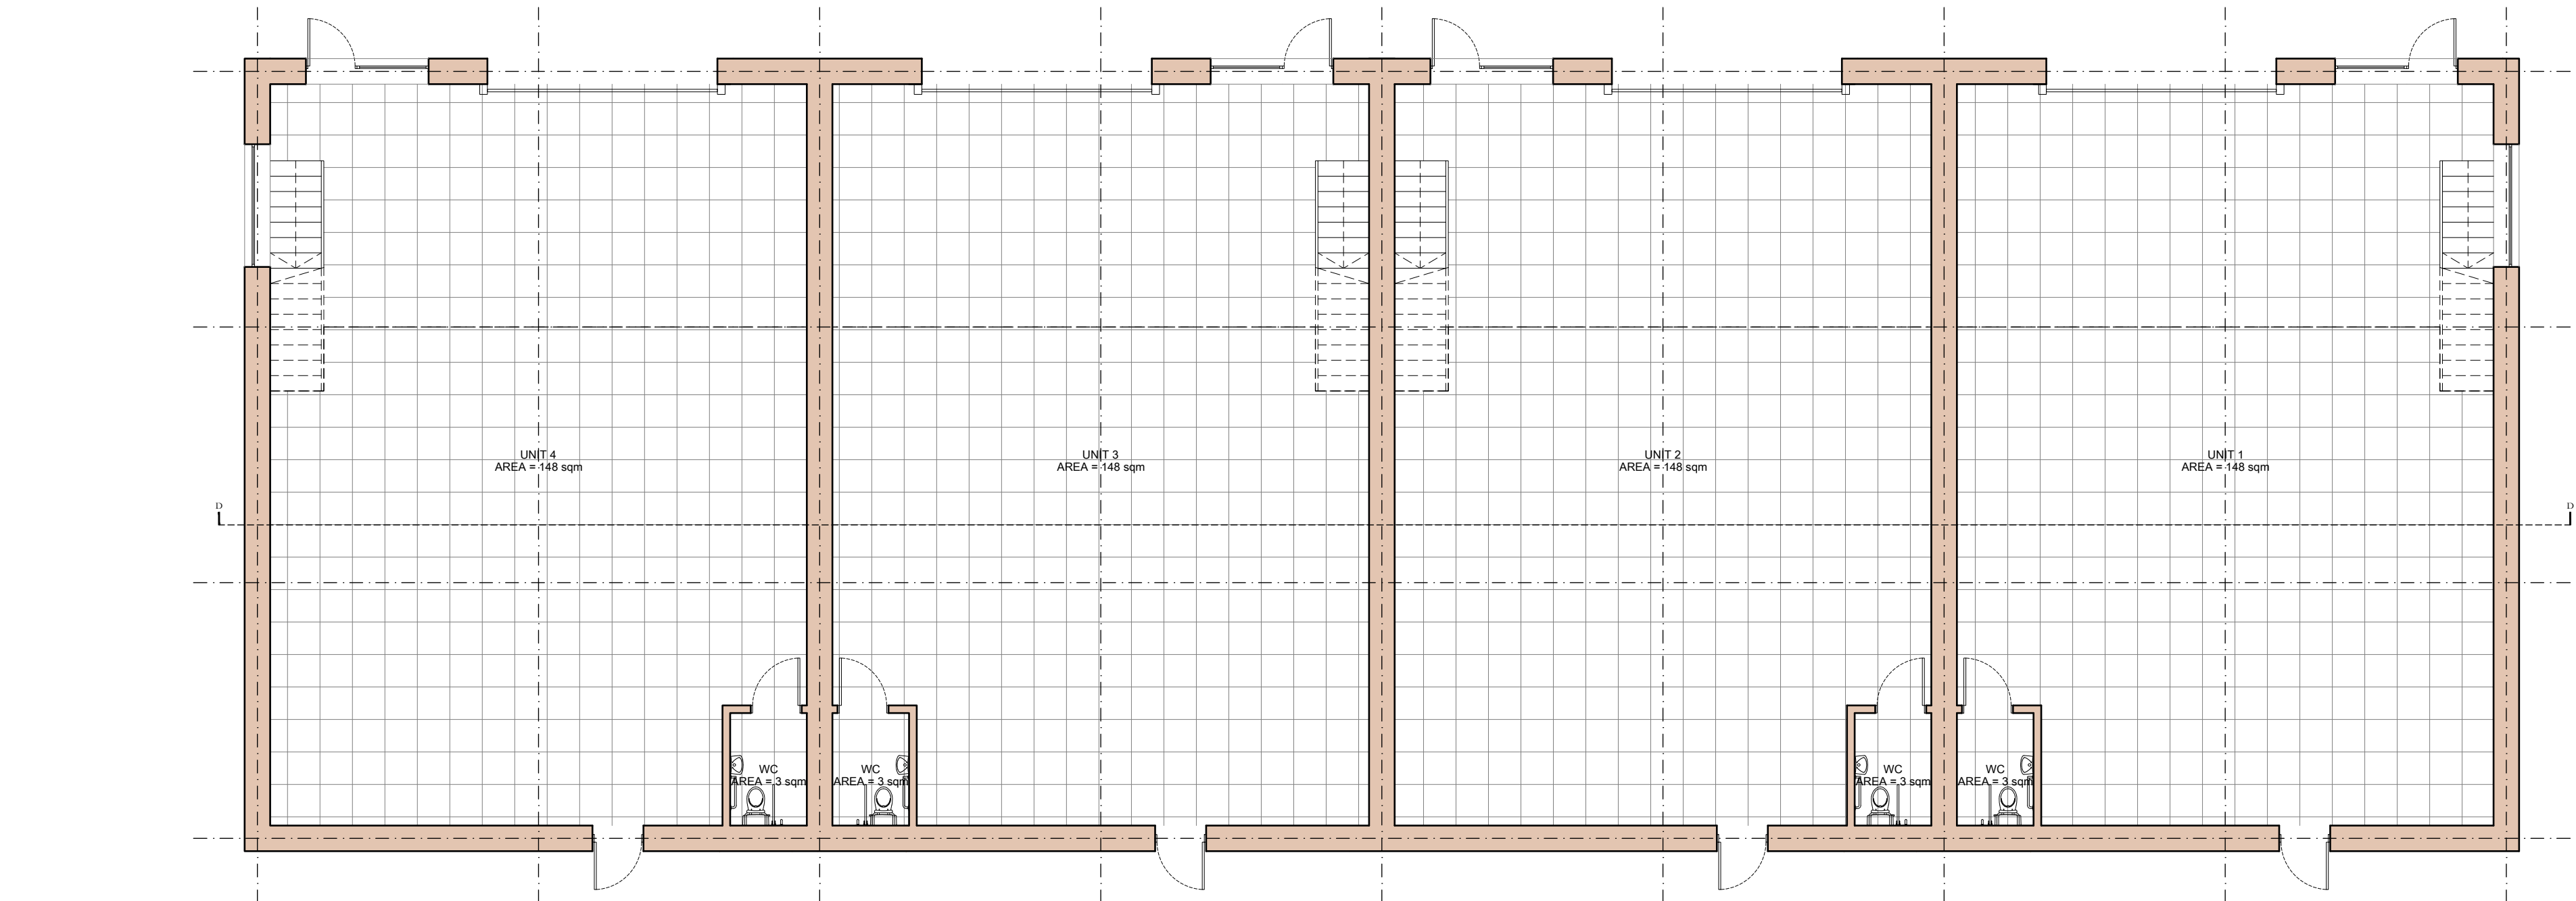

0 5m
Ground Floor Plan - Block B
Proposed