


Site Section EE
Proposed

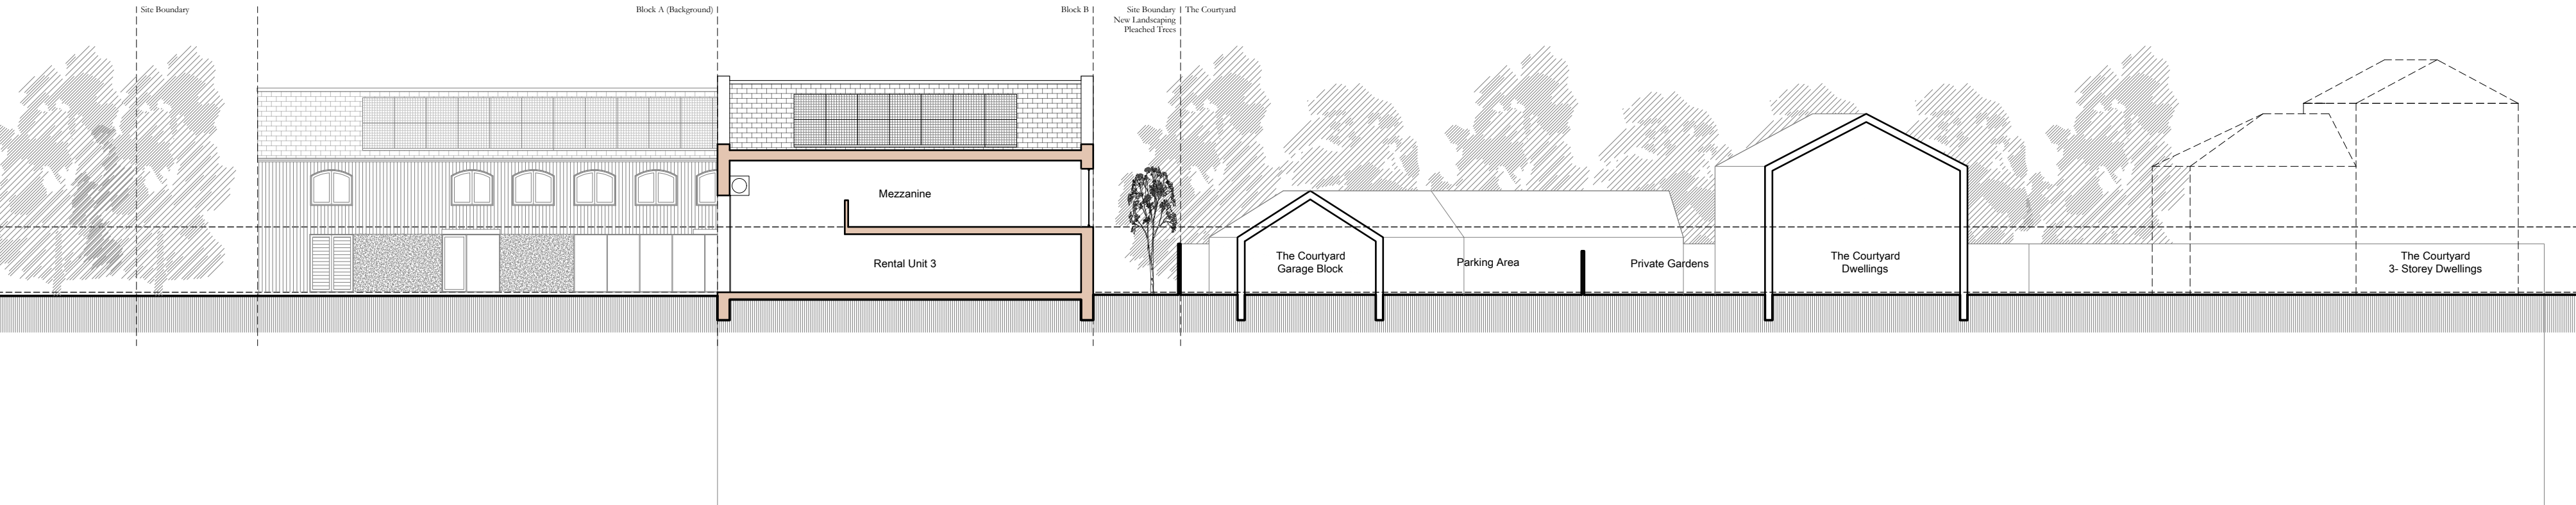

Site Section FF
Proposed