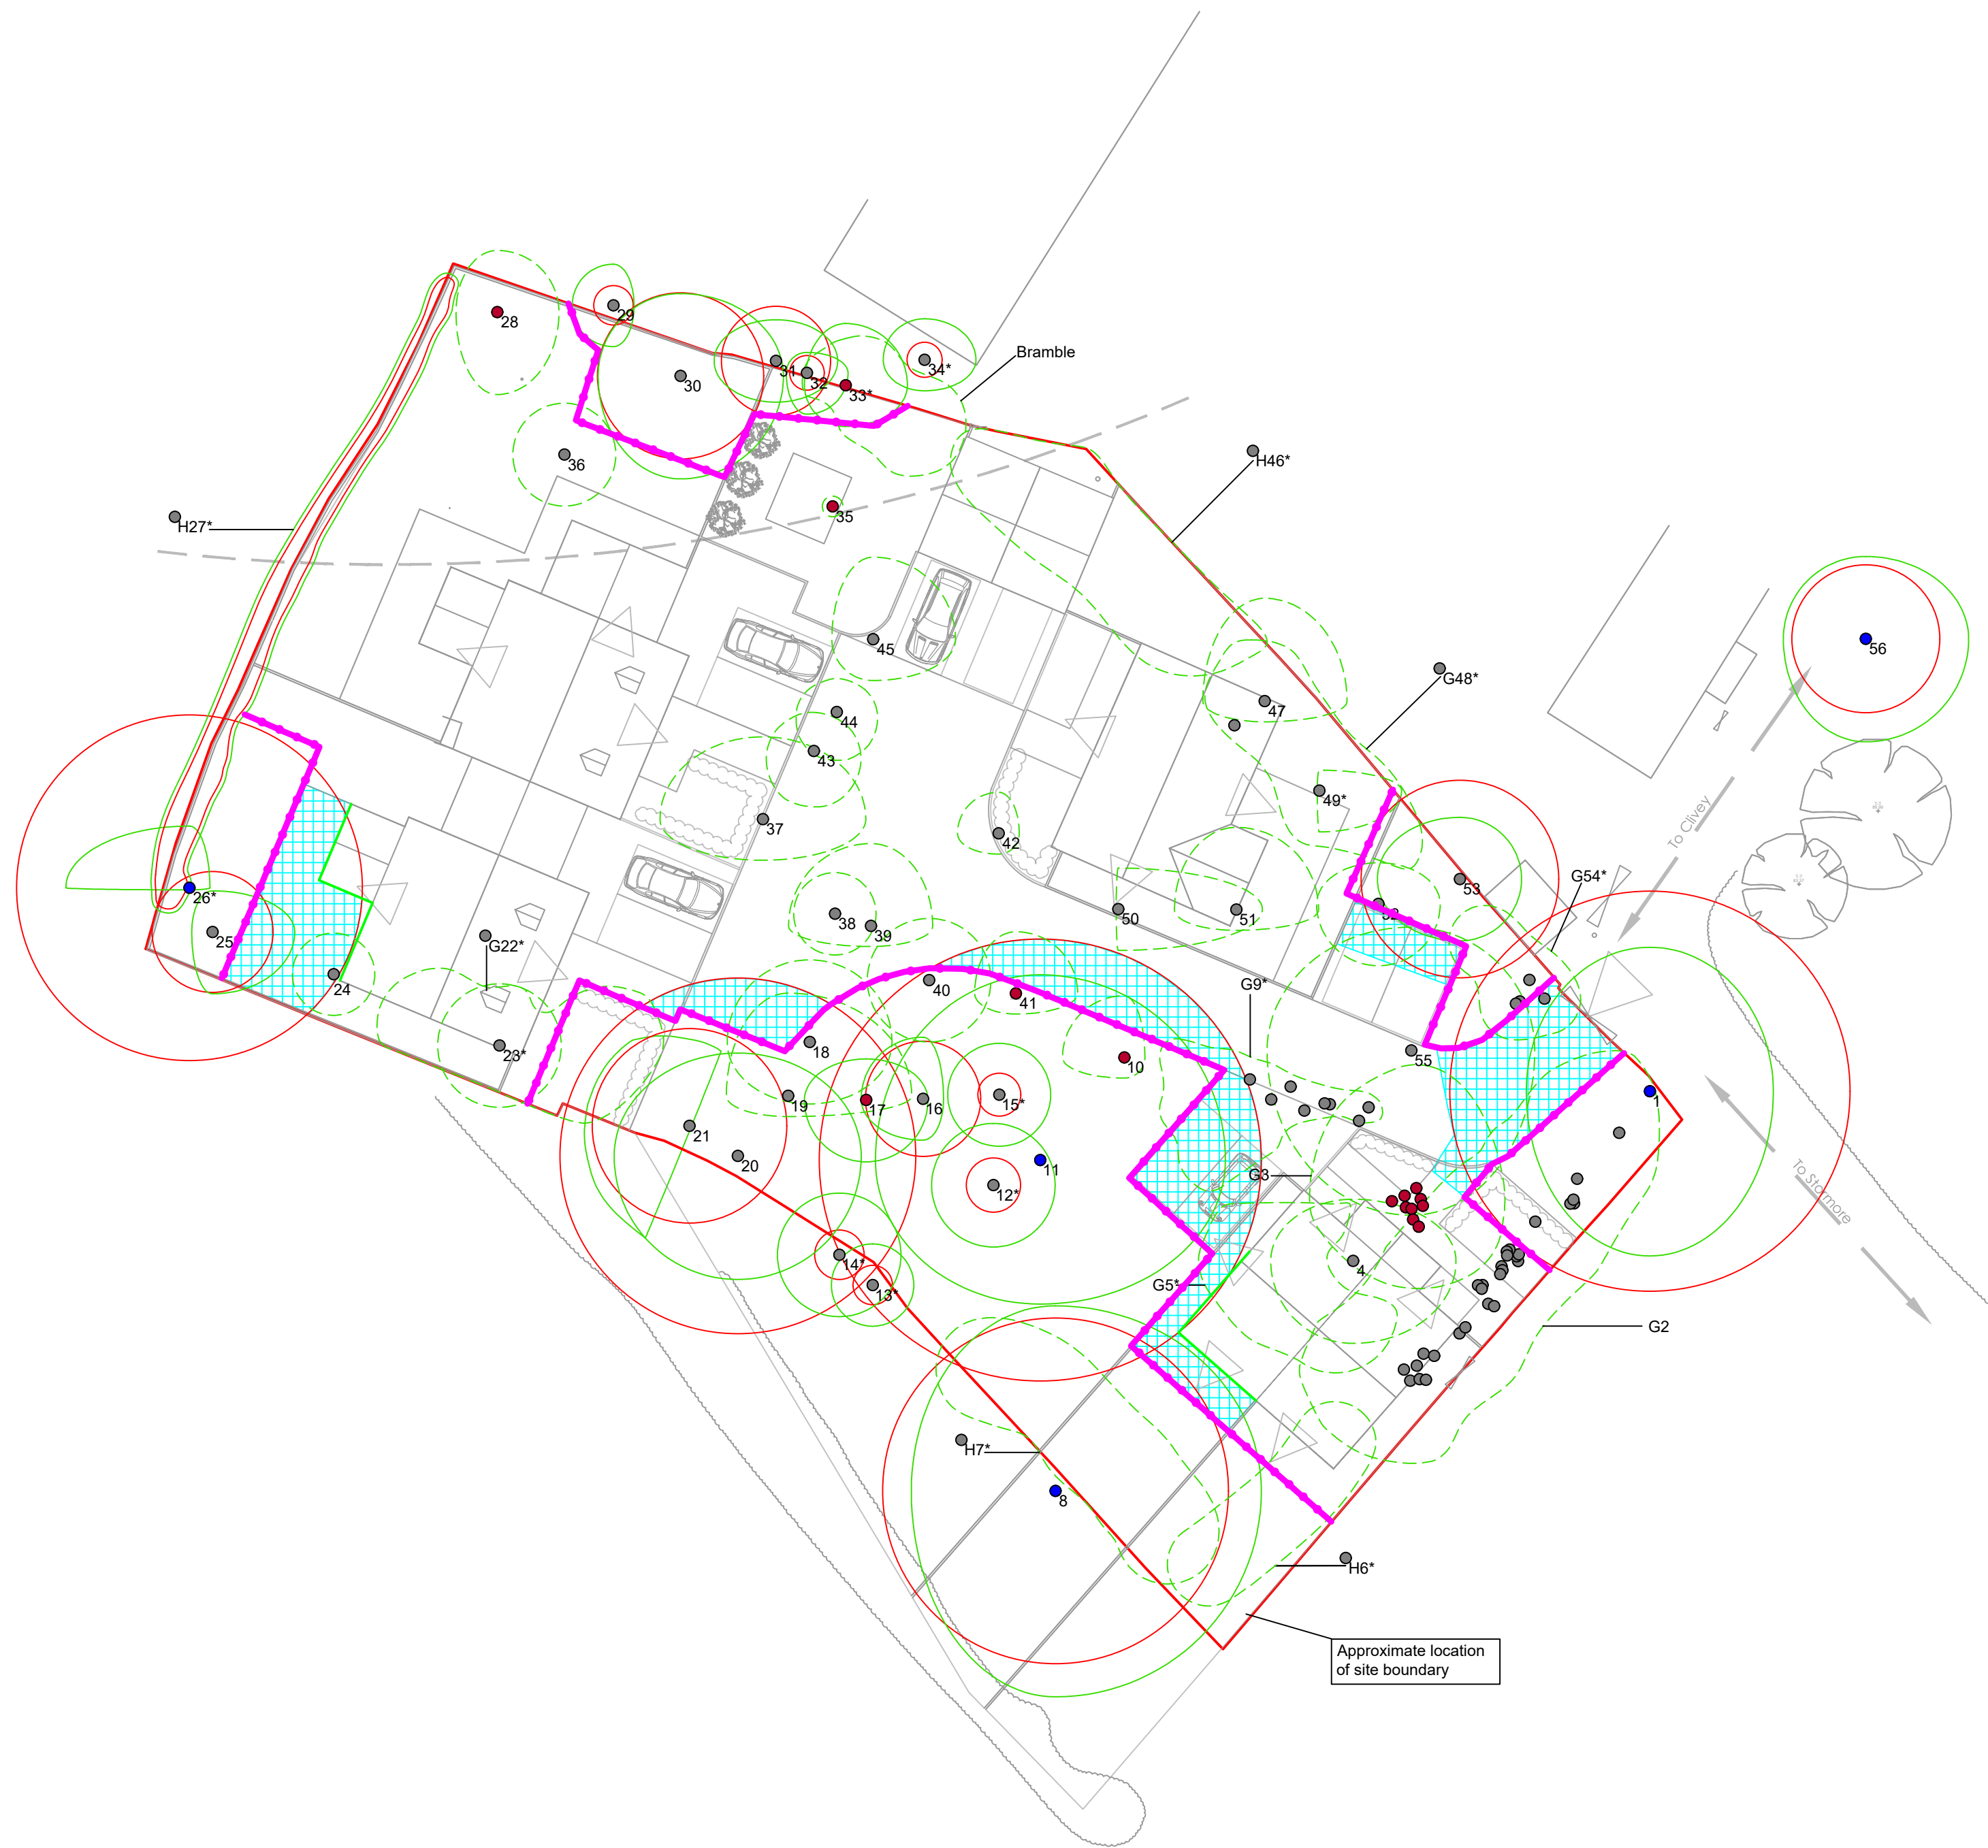


Symbol Guide

Root Protection Area

Canopy Spread

Tree Position,
(colour represents
retention category)

Tag Number

BS5837:2012 - Tree Category

Category A Trees
High Quality

Category C Trees
Low Quality

Category B Trees
Moderate Quality

Category U Trees
Poor Quality/Remove

Line of Protective
Fencing

Proposed Tree for
Removal

Pile and Beam
Foundation

No Dig CellWeb®
TRP - Cellular
Confinement System

NOTE: Tree/group numbers marked
with an * have approximate locations.

JACK PINE

ARBORICULTURAL CONSULTANCY

122 Bloomfield Road
Brislington, Bristol BS4 3RD
Tel & Fax: 0117 377 8432
Mobile:
Email: steve@jack-pine.co.uk
Web: www.jack-pine.co.uk

Project Name:

19 Red Pit, Dilton Marsh, Warminster

Drawing Title:

Tree Protection Plan

Drawing Number:

250806-19RP-TPP-Rev B-NB

Client:

Rupert Norwood

Agent:

Tadman Planning Consultants

Date:

August 2025

Scale:

1:250 @ A2