


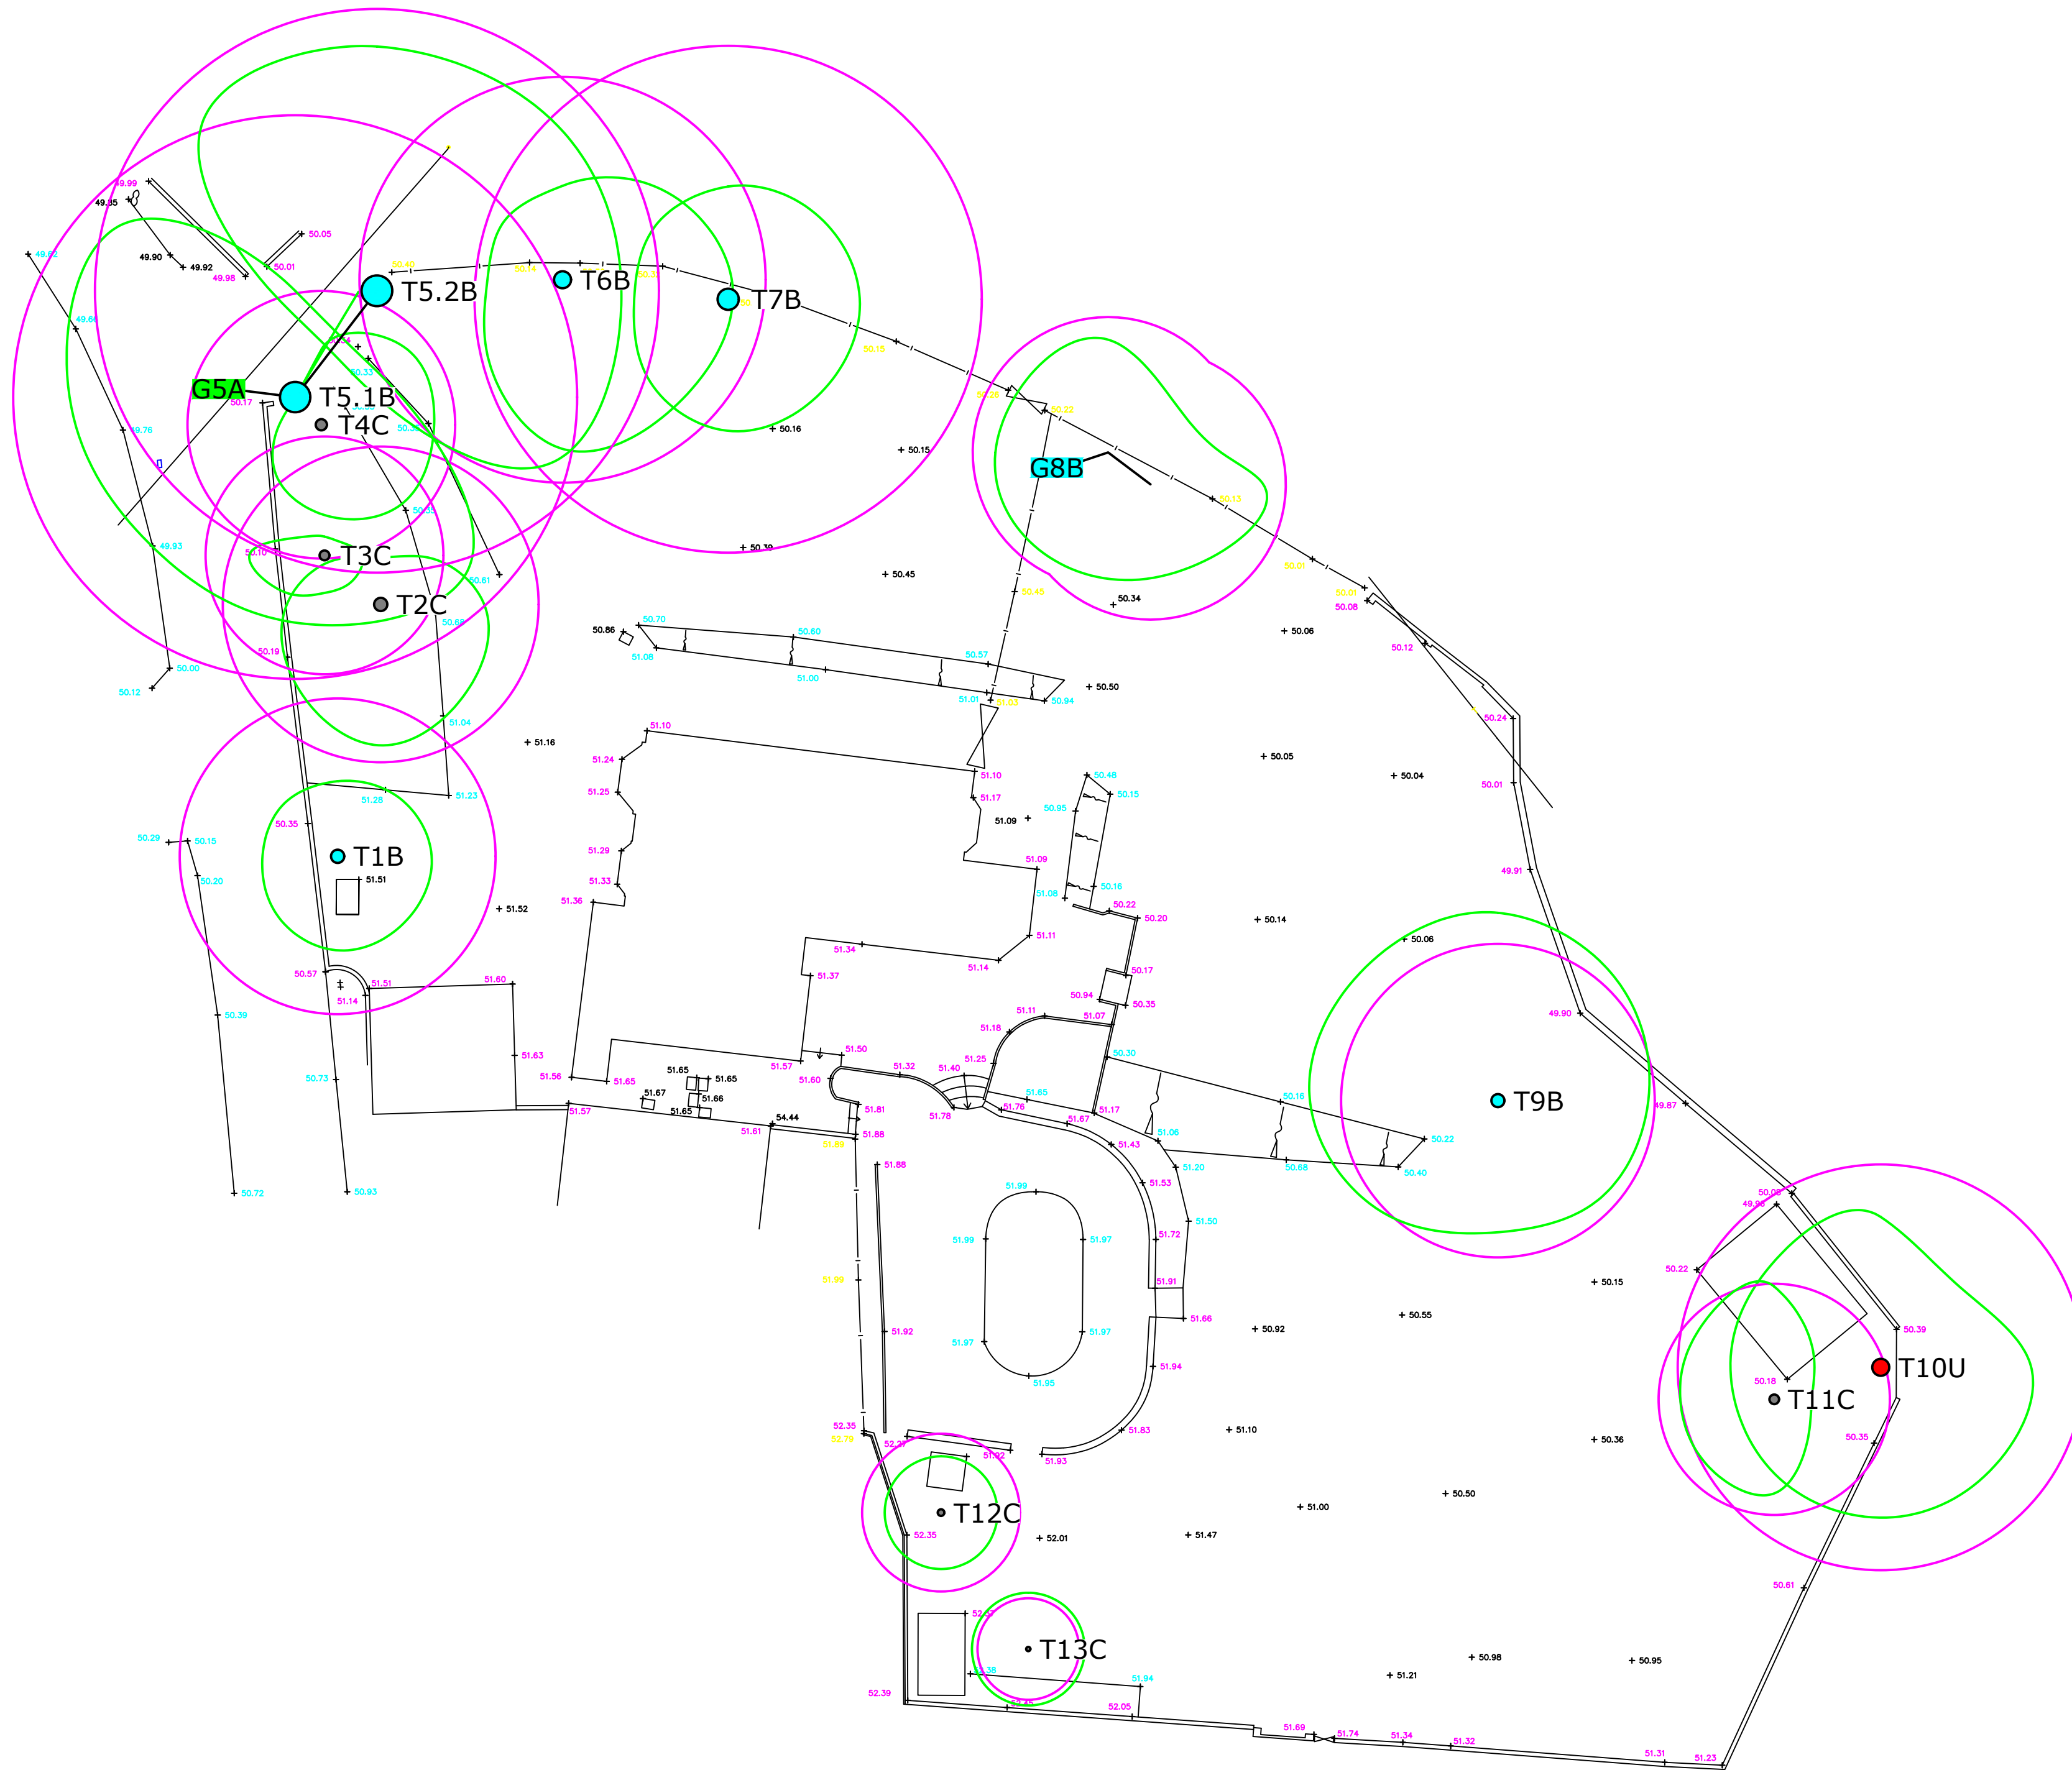

Root Protection Area	Canopy Spread		
RMTTree Consultancy Ltd			
36 Chetwode Place, Aldershot, Hants, GU12 4BS Email: rmttreeconsultancy@gmail.com Tel: 07921313967			
Tree Constraints Plan			
Scale: 1:250 @ A2		Date: August 2025	
Drawing reference: Appendix 3 - RMT1055 - TCP - Rev A			
© Crown Copyright and database rights from date shown above Ordnance Survey © licence number 100023146			