


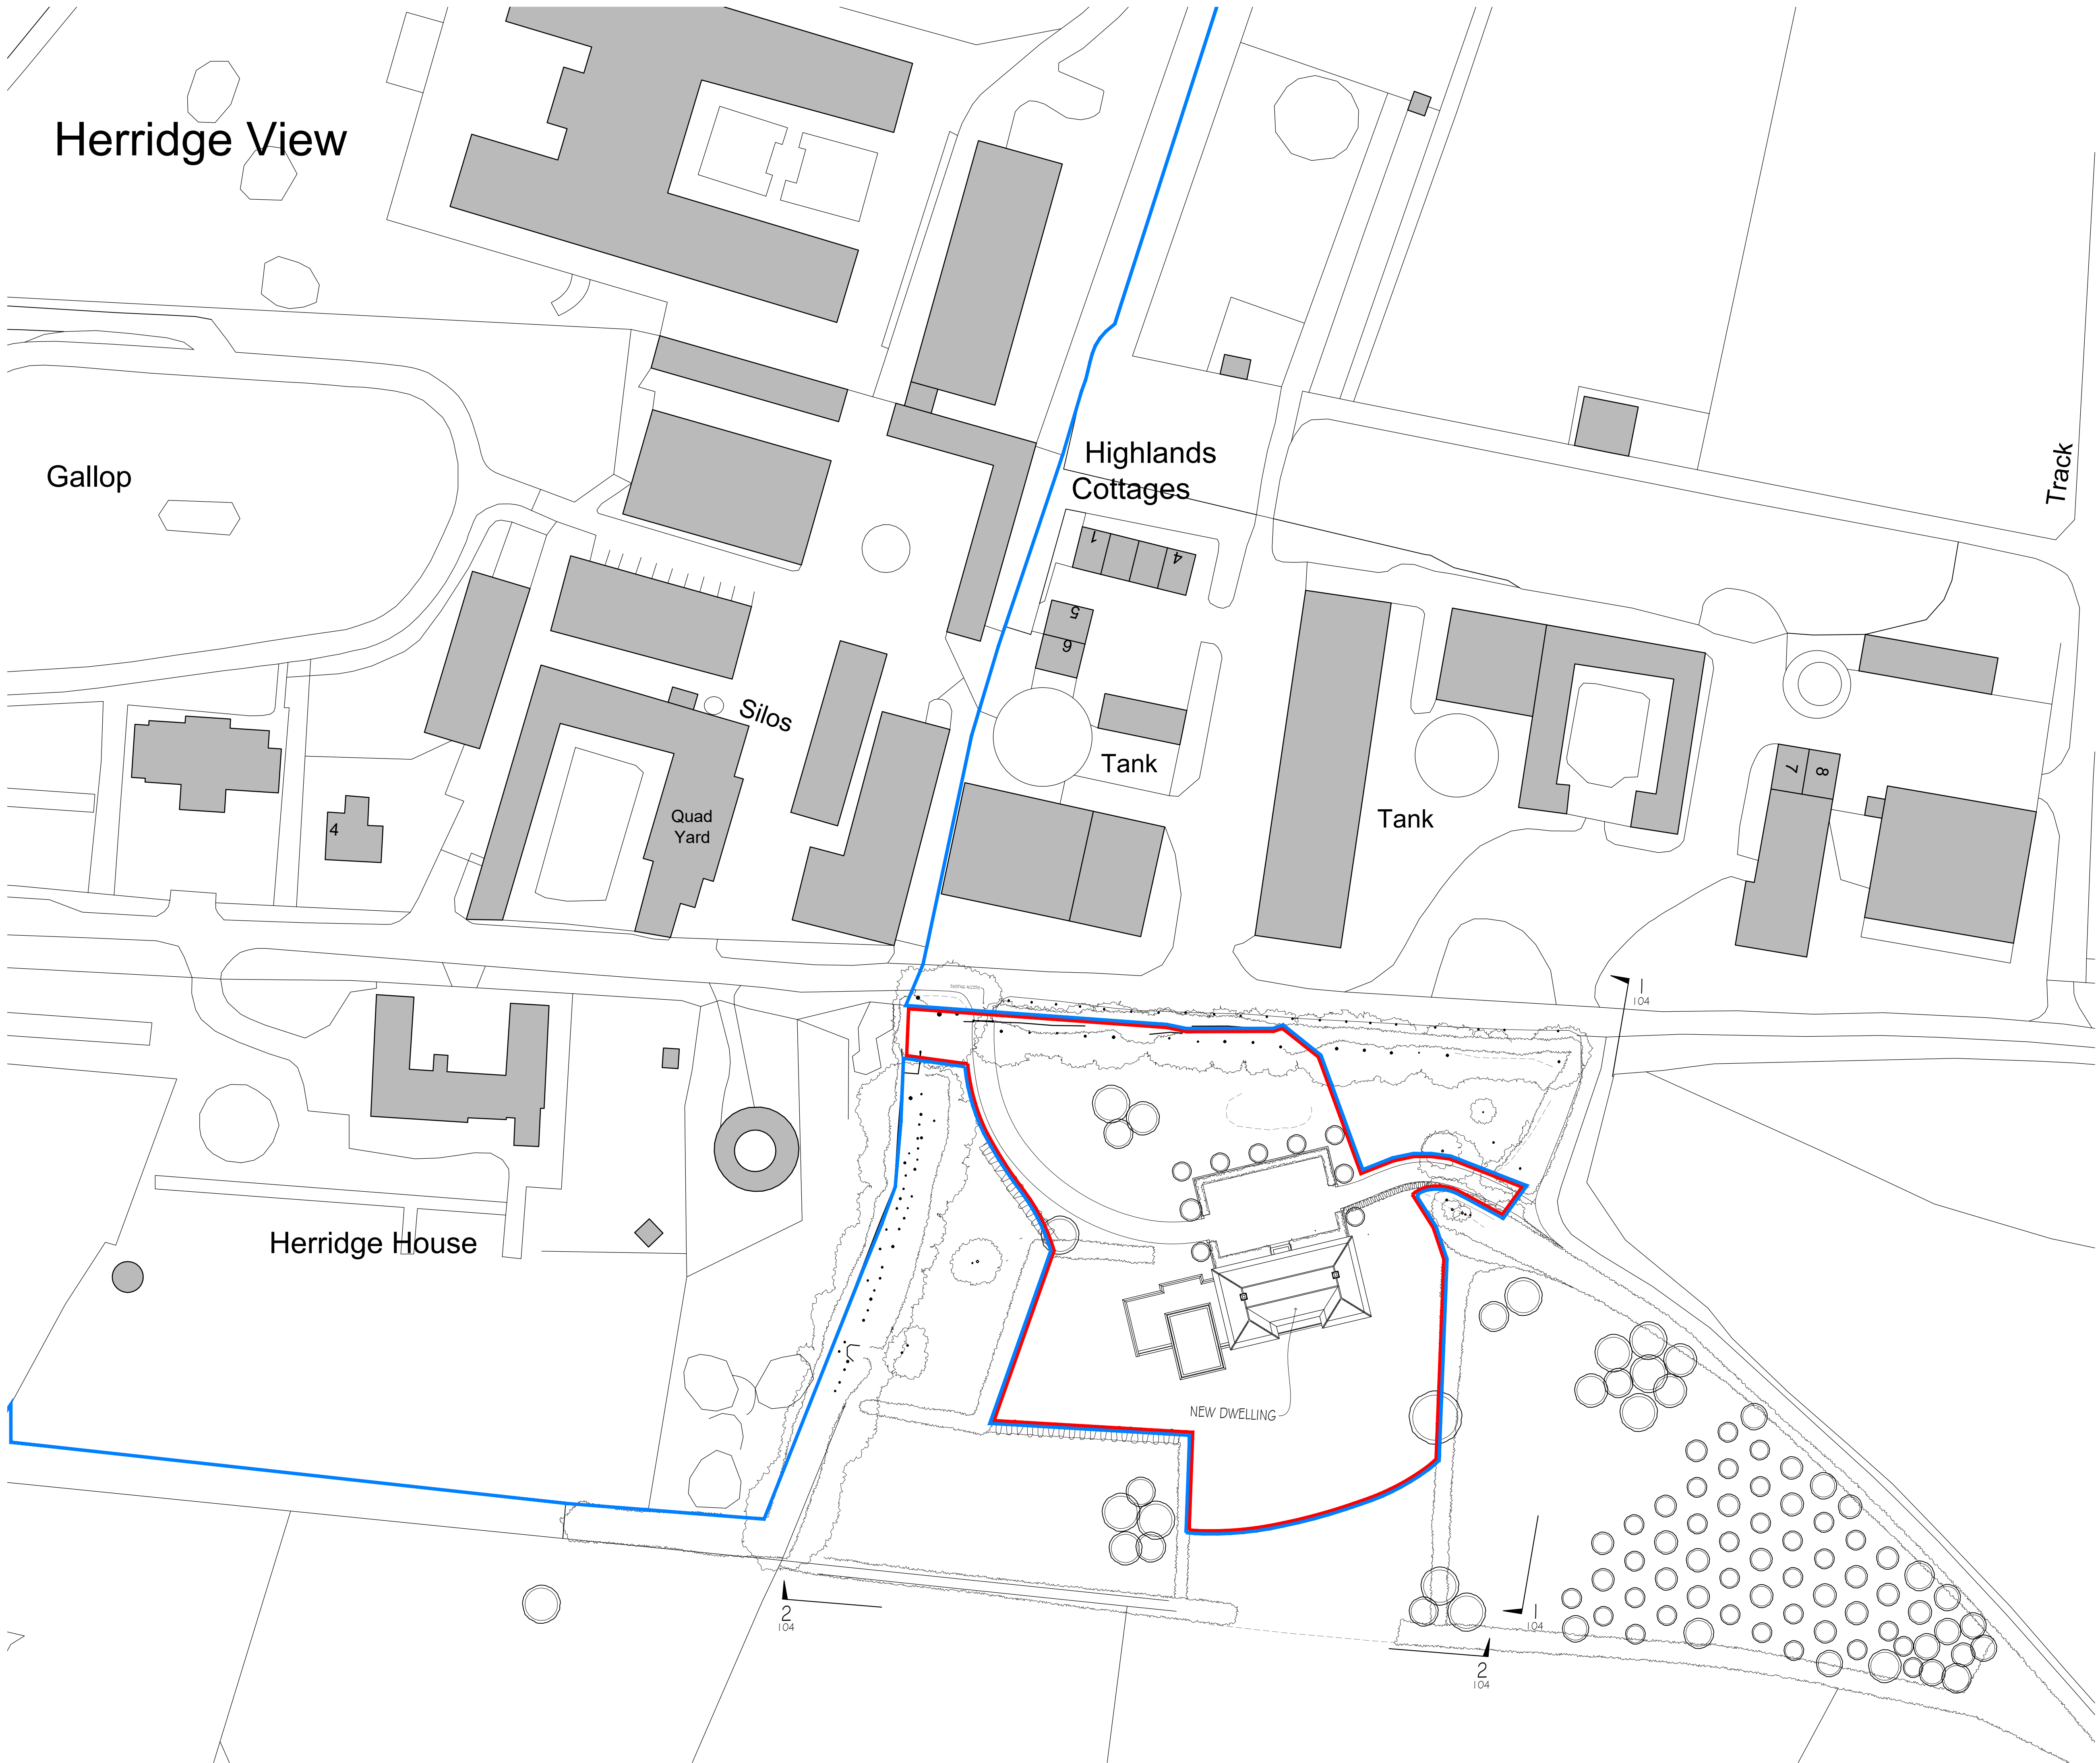

revisions	initial	date

Contractors, Sub Contractors and Suppliers are to check all relevant dimensions and levels of site and buildings before commencing any shop drawings or building work.

This drawing is copyright and may not be reproduced in any part of form without the written consent of Fowler Architecture and Planning

project
HIGHLANDS FARM
 Collingbourne Ducis

drawing
Proposed Block Plan


scale
 1:500 @A1

drawn by
 DC

date
 Mar'2025

240203-103
 drawing no

B
 rev

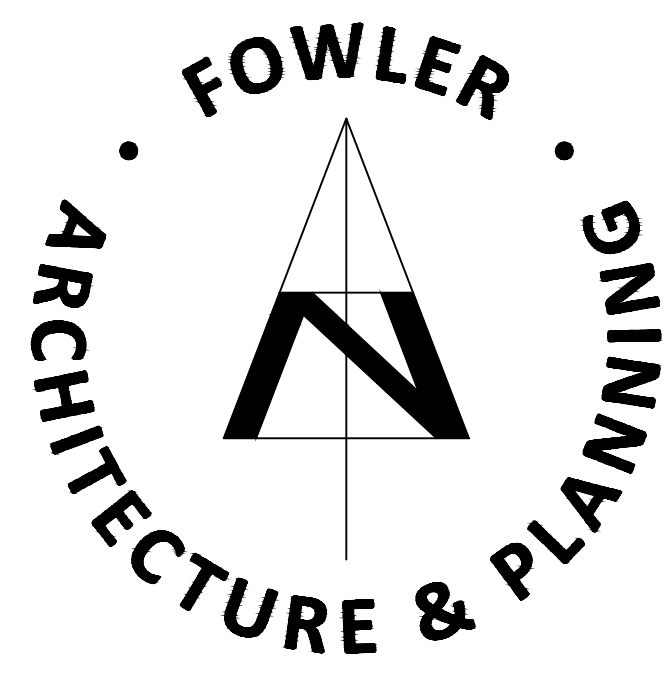

39 High Street
 Pewsey
 Wiltshire
 SN9 5AF
 tel (01672) 569444
 fax (01672) 569488
 enquiries@faap.co.uk