


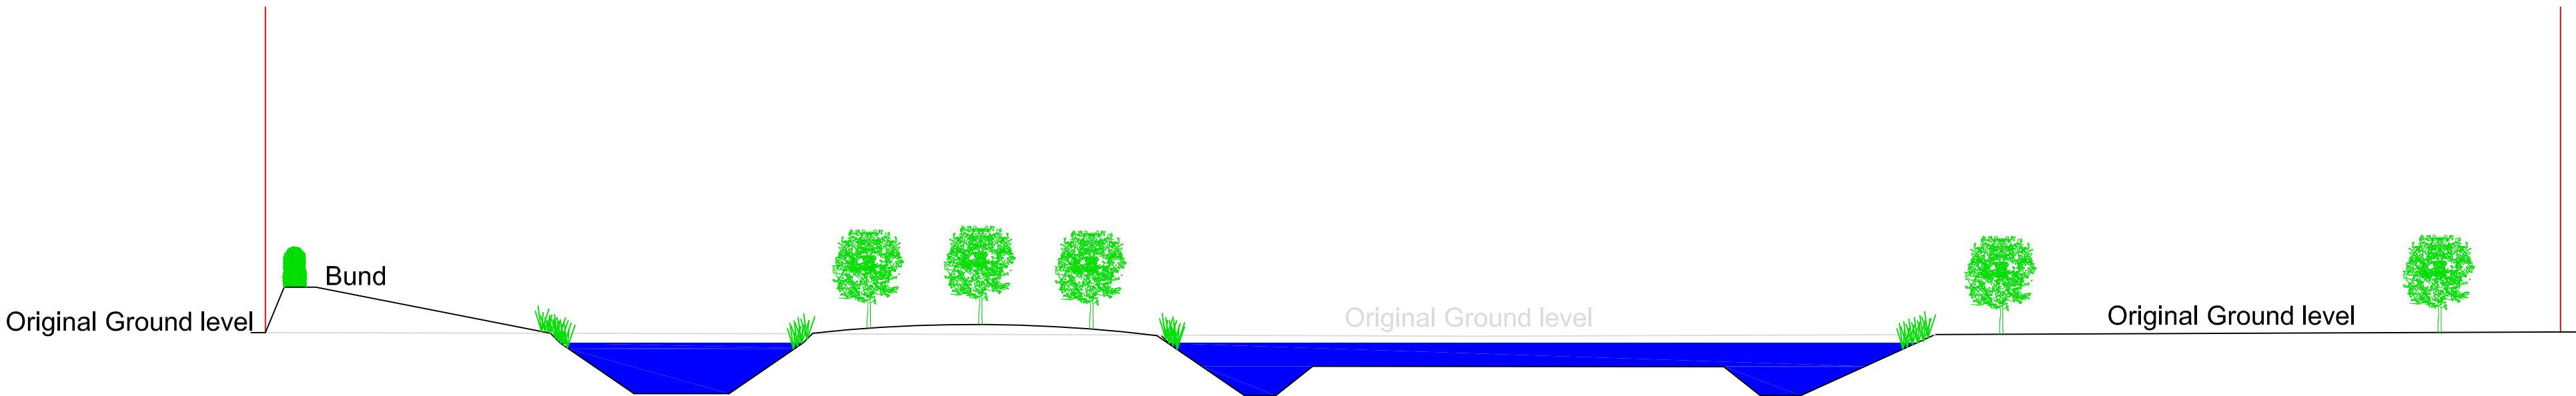


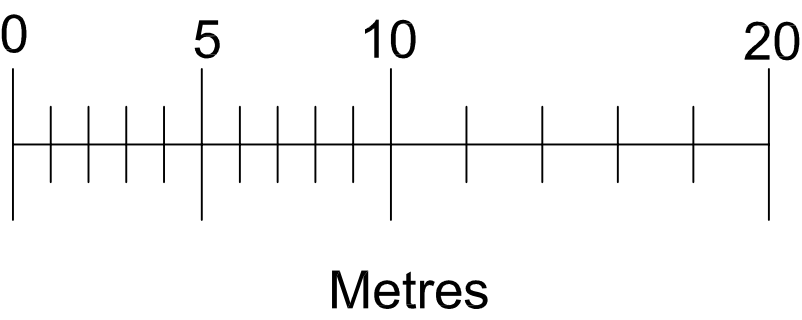


Existing Section Along Line A 1:200

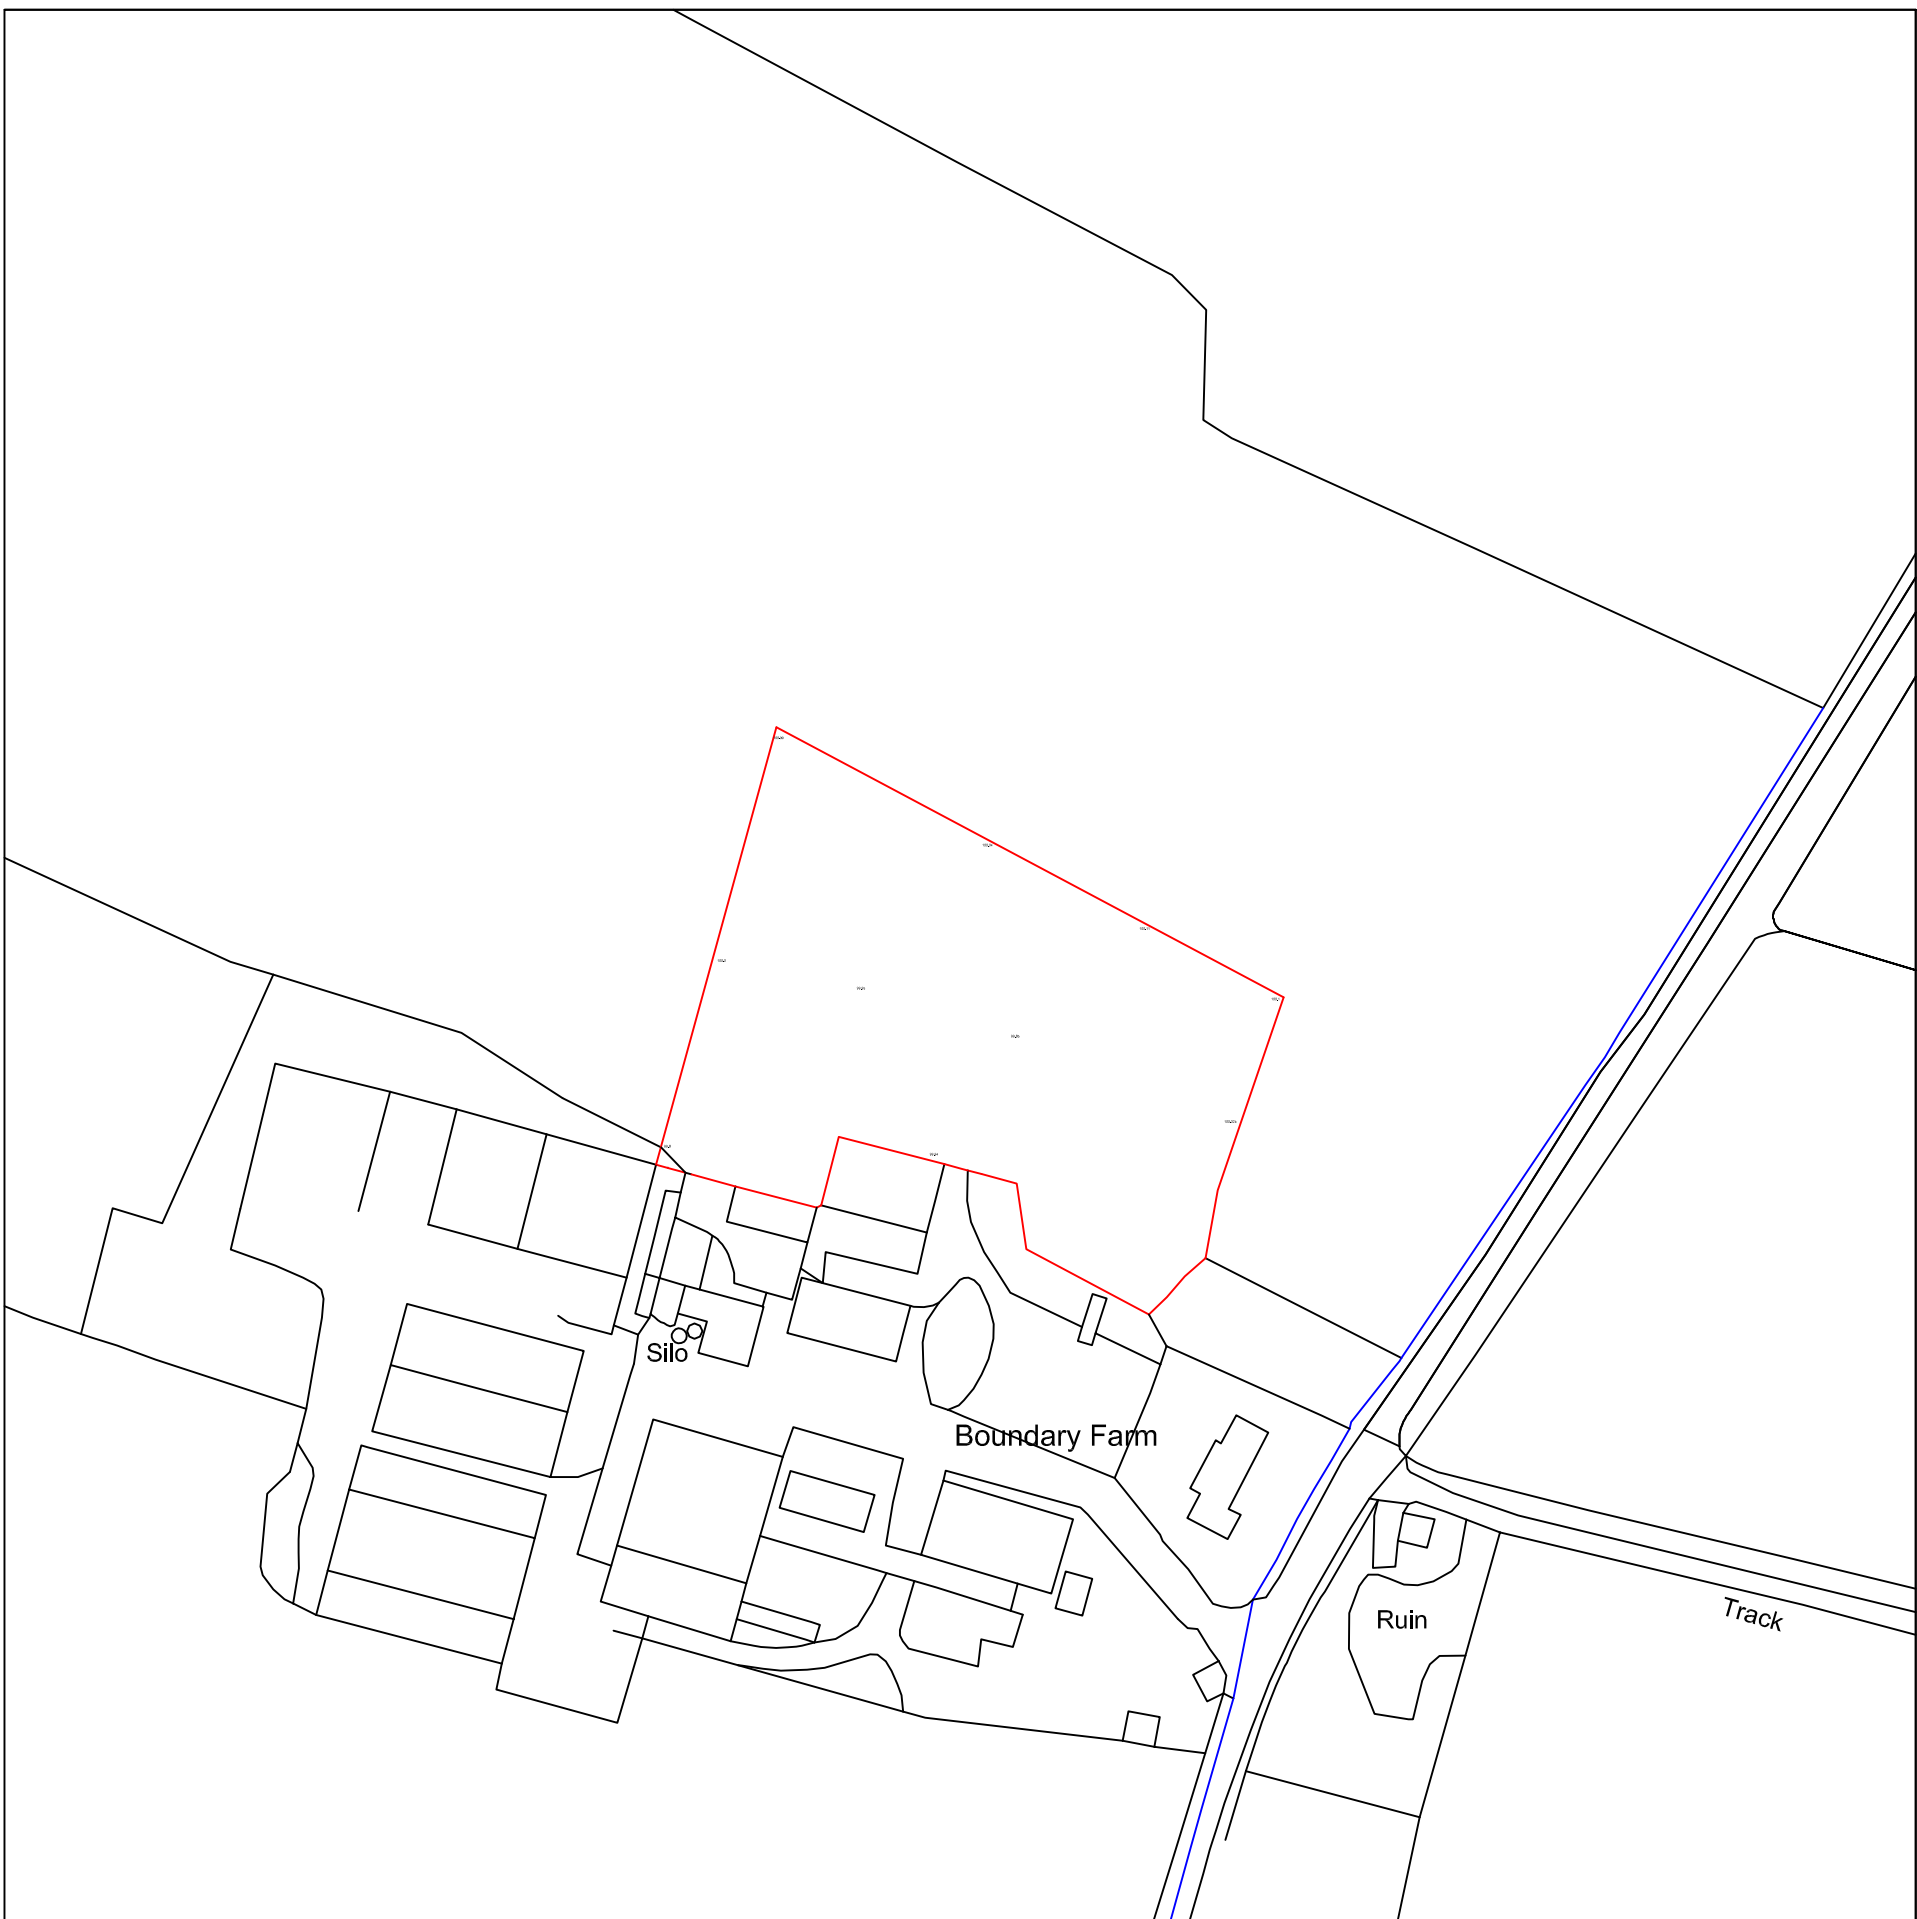

Proposed Section Along Line A 1:200

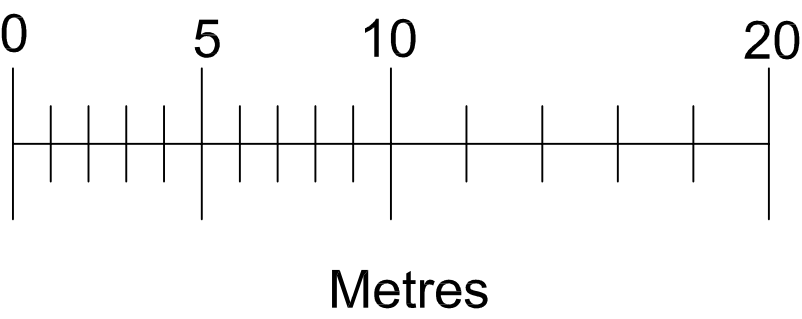

Produced on 08 July 2025 from the Ordnance Survey National Geographic Database and incorporating surveyed revision available at this date.
This map shows the area bounded by 389545 162895,389861 162895,389861 163002,389545 163002,389545 162895
Crown copyright and database rights 2025 OS 100054135. Supplied by copyright holding via UKPlanningMaps.com a licensed Ordnance Survey partner (OS 100054135).
Data licence expires 08 July 2026, Unique plan reference: v10812812221716268

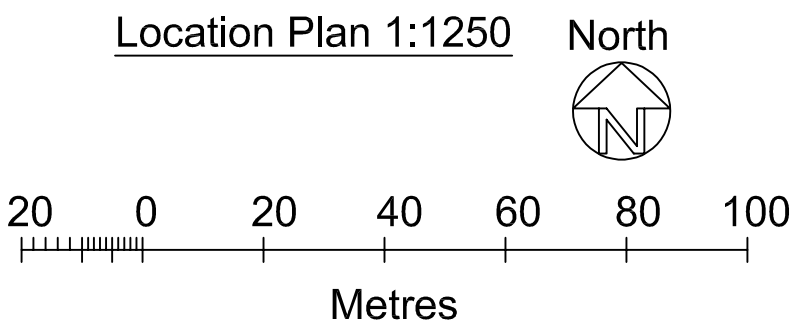

<u>Drawn by</u>	A Harlow & Son 01225 938329	
<u>Proposed Private Lake for</u> <u>Mr D Guley at</u> <u>Boundary Farm</u> <u>Berryfield Lane</u> <u>Melksham</u> <u>Wiltshire</u> <u>SN12 6EF</u>		
A1 Papersize		
<u>Scale</u>	1:1250, 1:200	<u>Drawing No AH2025/58</u> Sheet 2 of 2
<u>Date</u>	17th July 2025	