


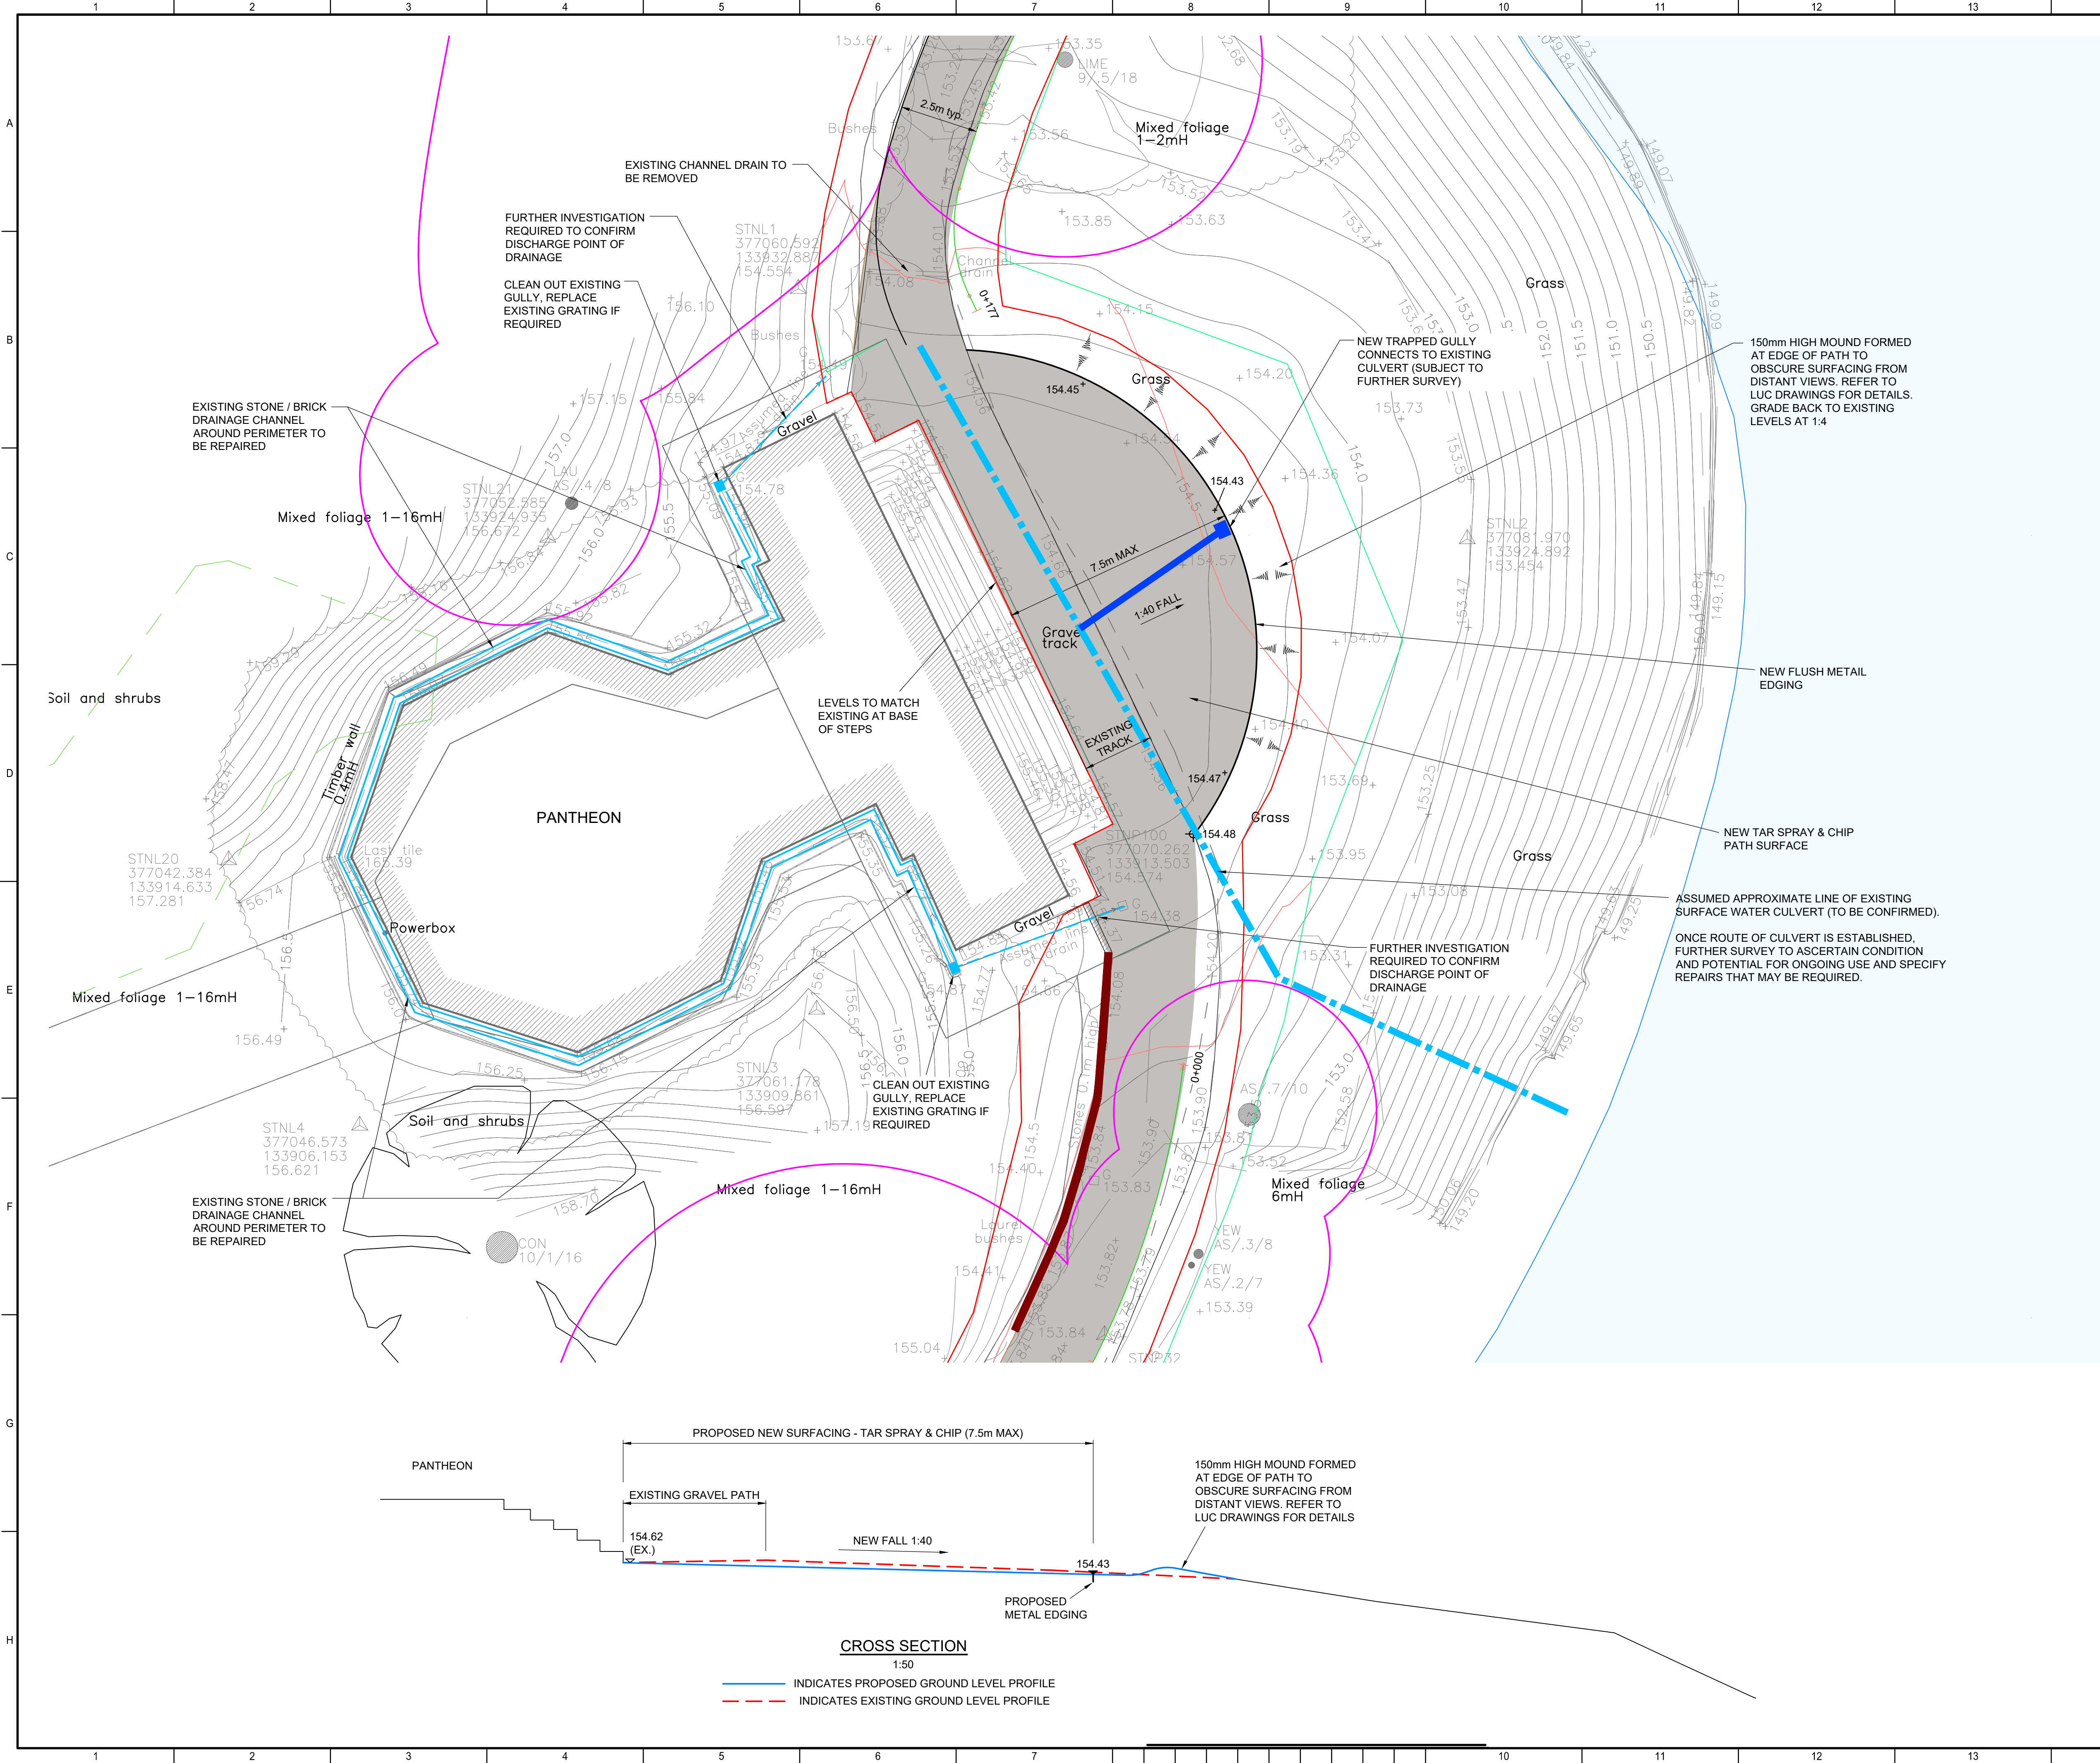

NOTES

THIS DRAWING IS TO BE READ IN CONJUNCTION WITH ALL RELEVANT ARCHITECT'S AND M&E DRAWINGS TOGETHER WITH THE SPECIFICATION.

LEGEND

INDICATES EXTENT OF SEALED SURFACE (SS / 01 U.N.O. - SEE NOTES BELOW) (TAR SPRAY AND CHIP)

INDICATES EXTENT OF UNBOUND GRAVEL (UBG / 01 U.N.O. - SEE NOTES BELOW) (BREEDON)

INDICATES RED LINE BOUNDARY

INDICATES TREE ROOT PROTECTION AREA

PATH BASELINE CHANNEL (LOW POINT OF PATH)

PATH OUTER CHANNEL (HIGH POINT OF PATH)

NOTES:

REFER TO DRAWING 24058-C-0010 FOR PROPOSED PATH CONSTRUCTION DETAILS

WHERE WIDENING AND / OR AT BENCH LOCATIONS ALLOW FOR DETAILS SS / 04 & UBG / 01

PATHS TO HAVE 1:40 CROSS FALL TOWARDS THE LAKE TYPICALLY.

PATHS TO BE 2.5m WIDE TYPICALLY.

PROPOSED LEVELS ARE SET AT +100mm ABOVE EXISTING LEVELS ALONG THE BASELINE CHANNEL. TYPICALLY 1:4 GRADING TO EXISTING LEVELS.

FOR EXTENT / LOCATION OF PATH EDGING TYPES, REFER TO LUC DRAWINGS.

P1	RG	SDD	19/02/25	STAGE 3 COSTING
REV	drawn	CHKD	APPD	DATE
				description

STOURHEAD ACCESSIBILITY PROJECT

CLIENT:
NATIONAL TRUST

ARCHITECT:
LAND USE CONSULTANTS

DRAWING TITLE:
PROPOSED FOOTPATH PANTHEON

SFKconsulting

2nd Floor Trinity House, 123 Winchester Road, Chandlers Ford, Eastleigh
SO53 2DR
Tel: 023 8068 2460

SCALE:
1:100 / 1:50 @ A1

SFK REF:
24058 - 0210

24058-SFK-XX-XX-DR-C-0210

P1